
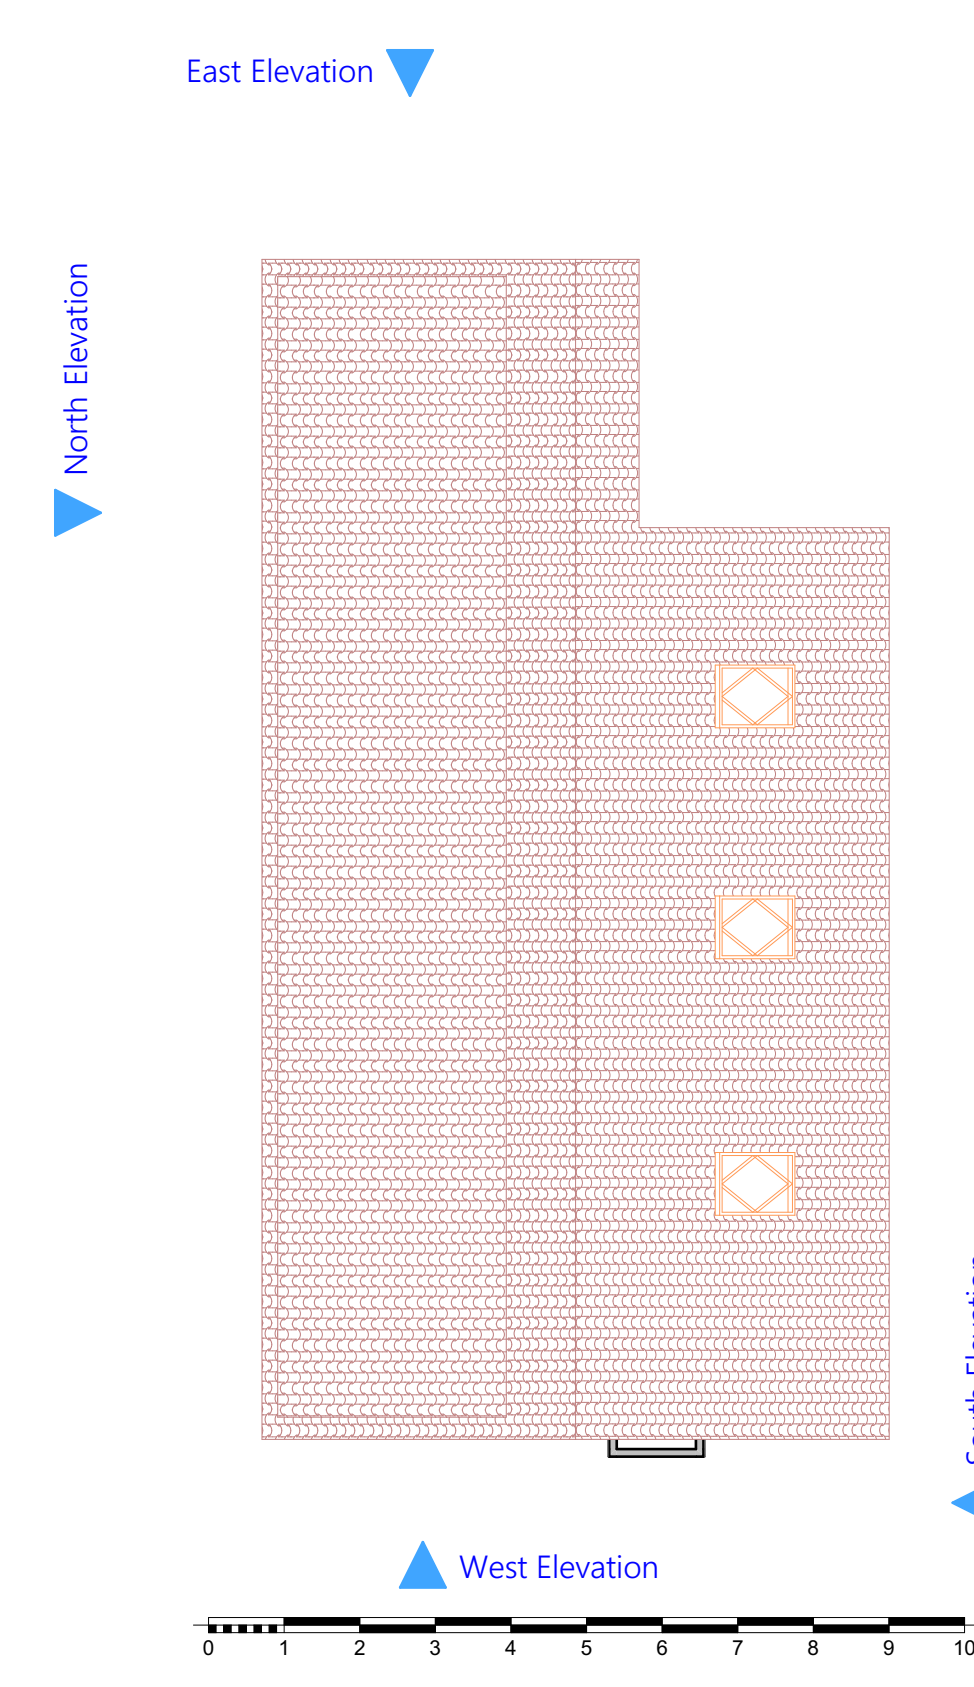
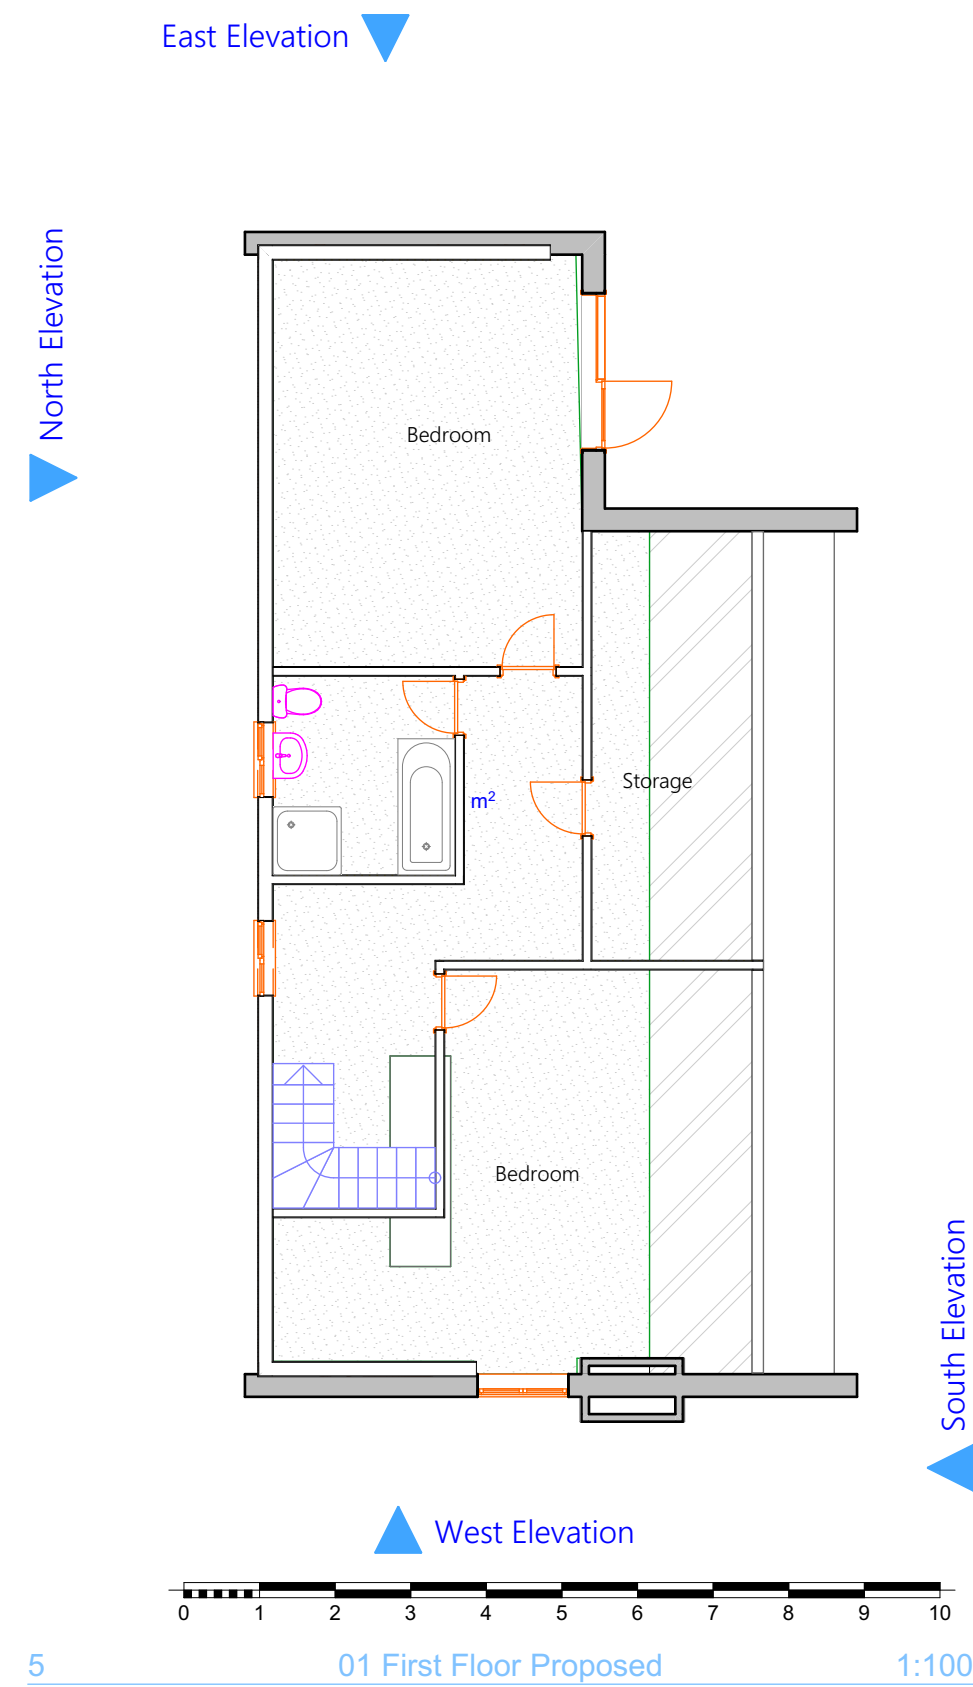
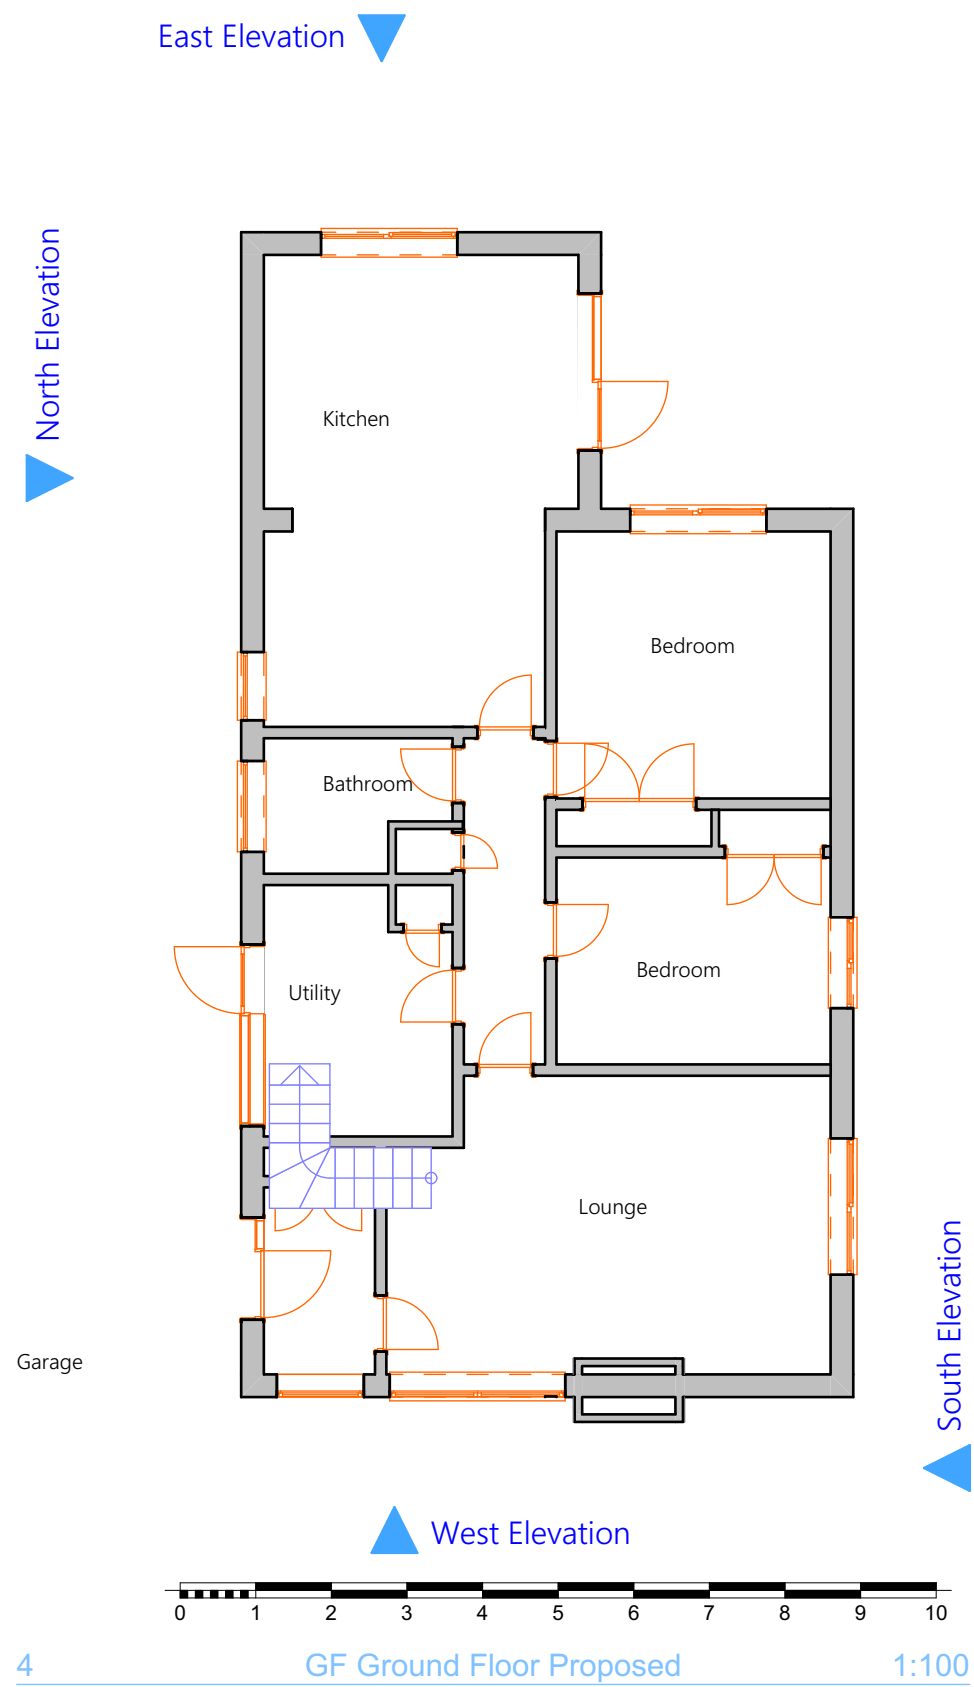
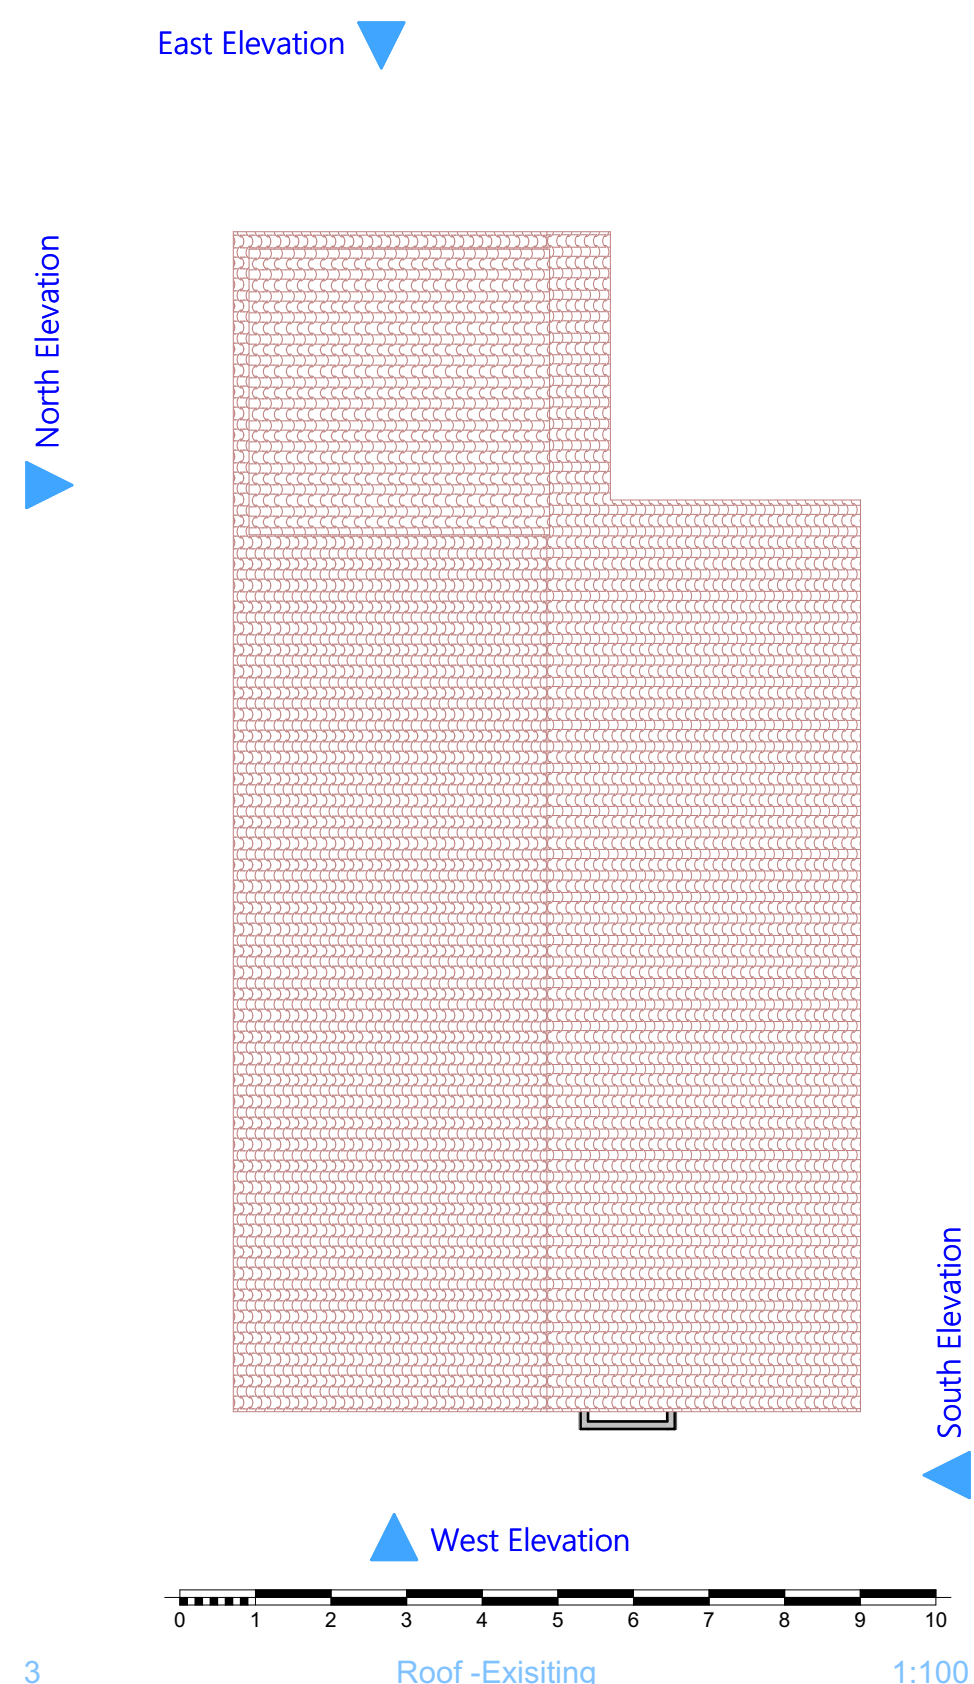
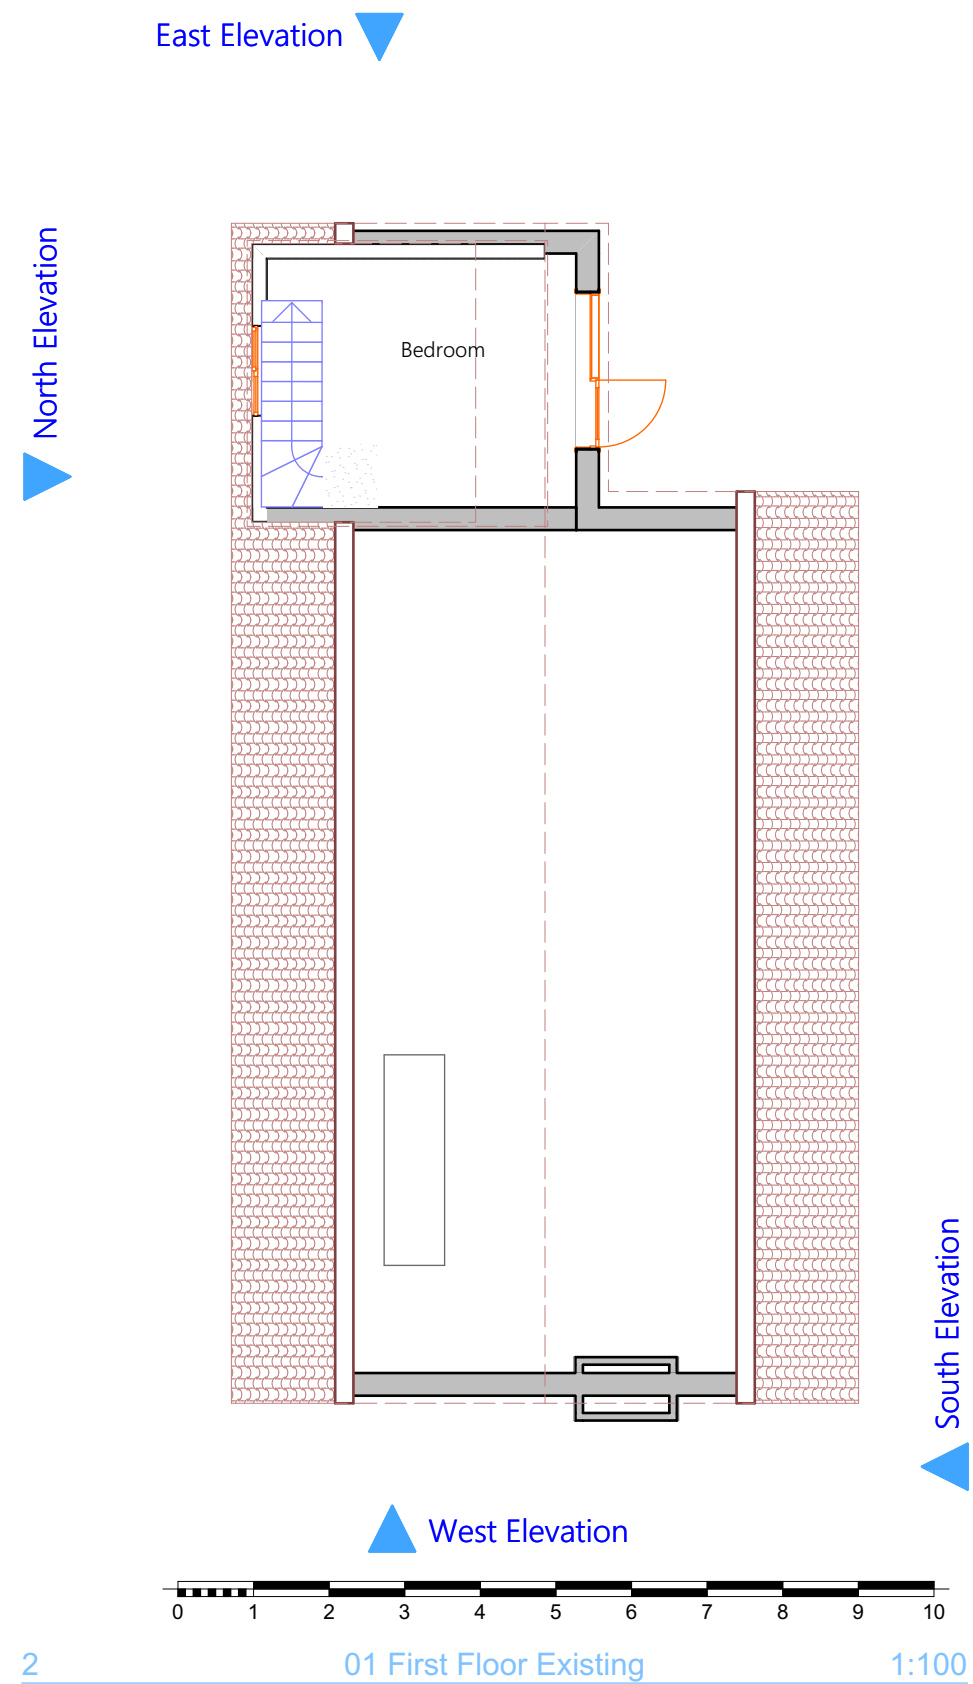


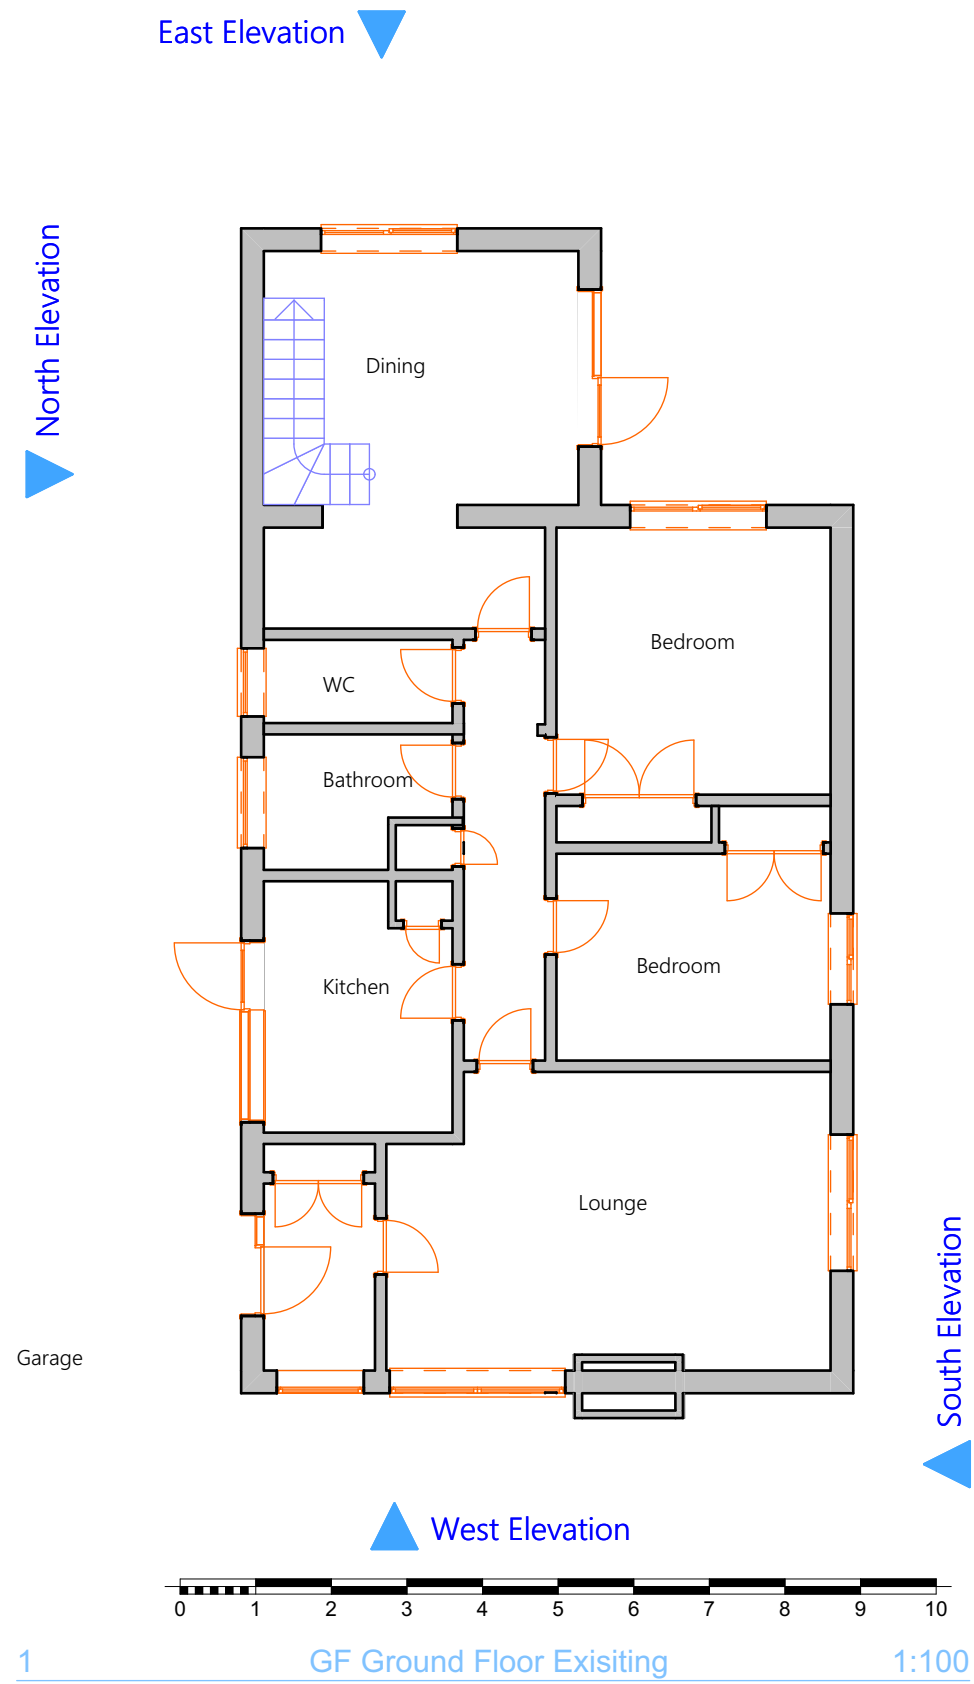

ARCHITECHNOLOGY.
DESIGN

This document and its design content is copyright ©. It shall be read in conjunction with all other associated project information including models, specifications, schedules and related consultants documents. Do not scale from documents. All dimensions to be checked on site. Immediately report any discrepancies, errors or omissions on this document to the Originator. If in doubt ASK.

	Scales @ A1	Date
	1:100	2026-08-05

Client Approval

A - Approved
B - Approved with Comments
C - Do Not Use

Layout Title

Plans - Floorplans

Architechnology.design
179 Edwin Road Rainham, Kent ME8 0AH

www.architechnology.design
Tel: 07957 350204
info@architechnology.design

Project

2 Ashleigh Close - Grant Benbow - DA13 OTS - LC

status

Planning Application

Site Address

2 Ashleigh Close Culverstone, Meopham DA13 OTS

Drawing Number	project	originator	zone	level	type	role	number	rev
Layout ID							02.1	