
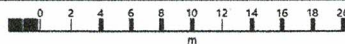


PROPOSED BLOCK PLAN 20 IRVINE RD, HIKHAM, GRAVESEND

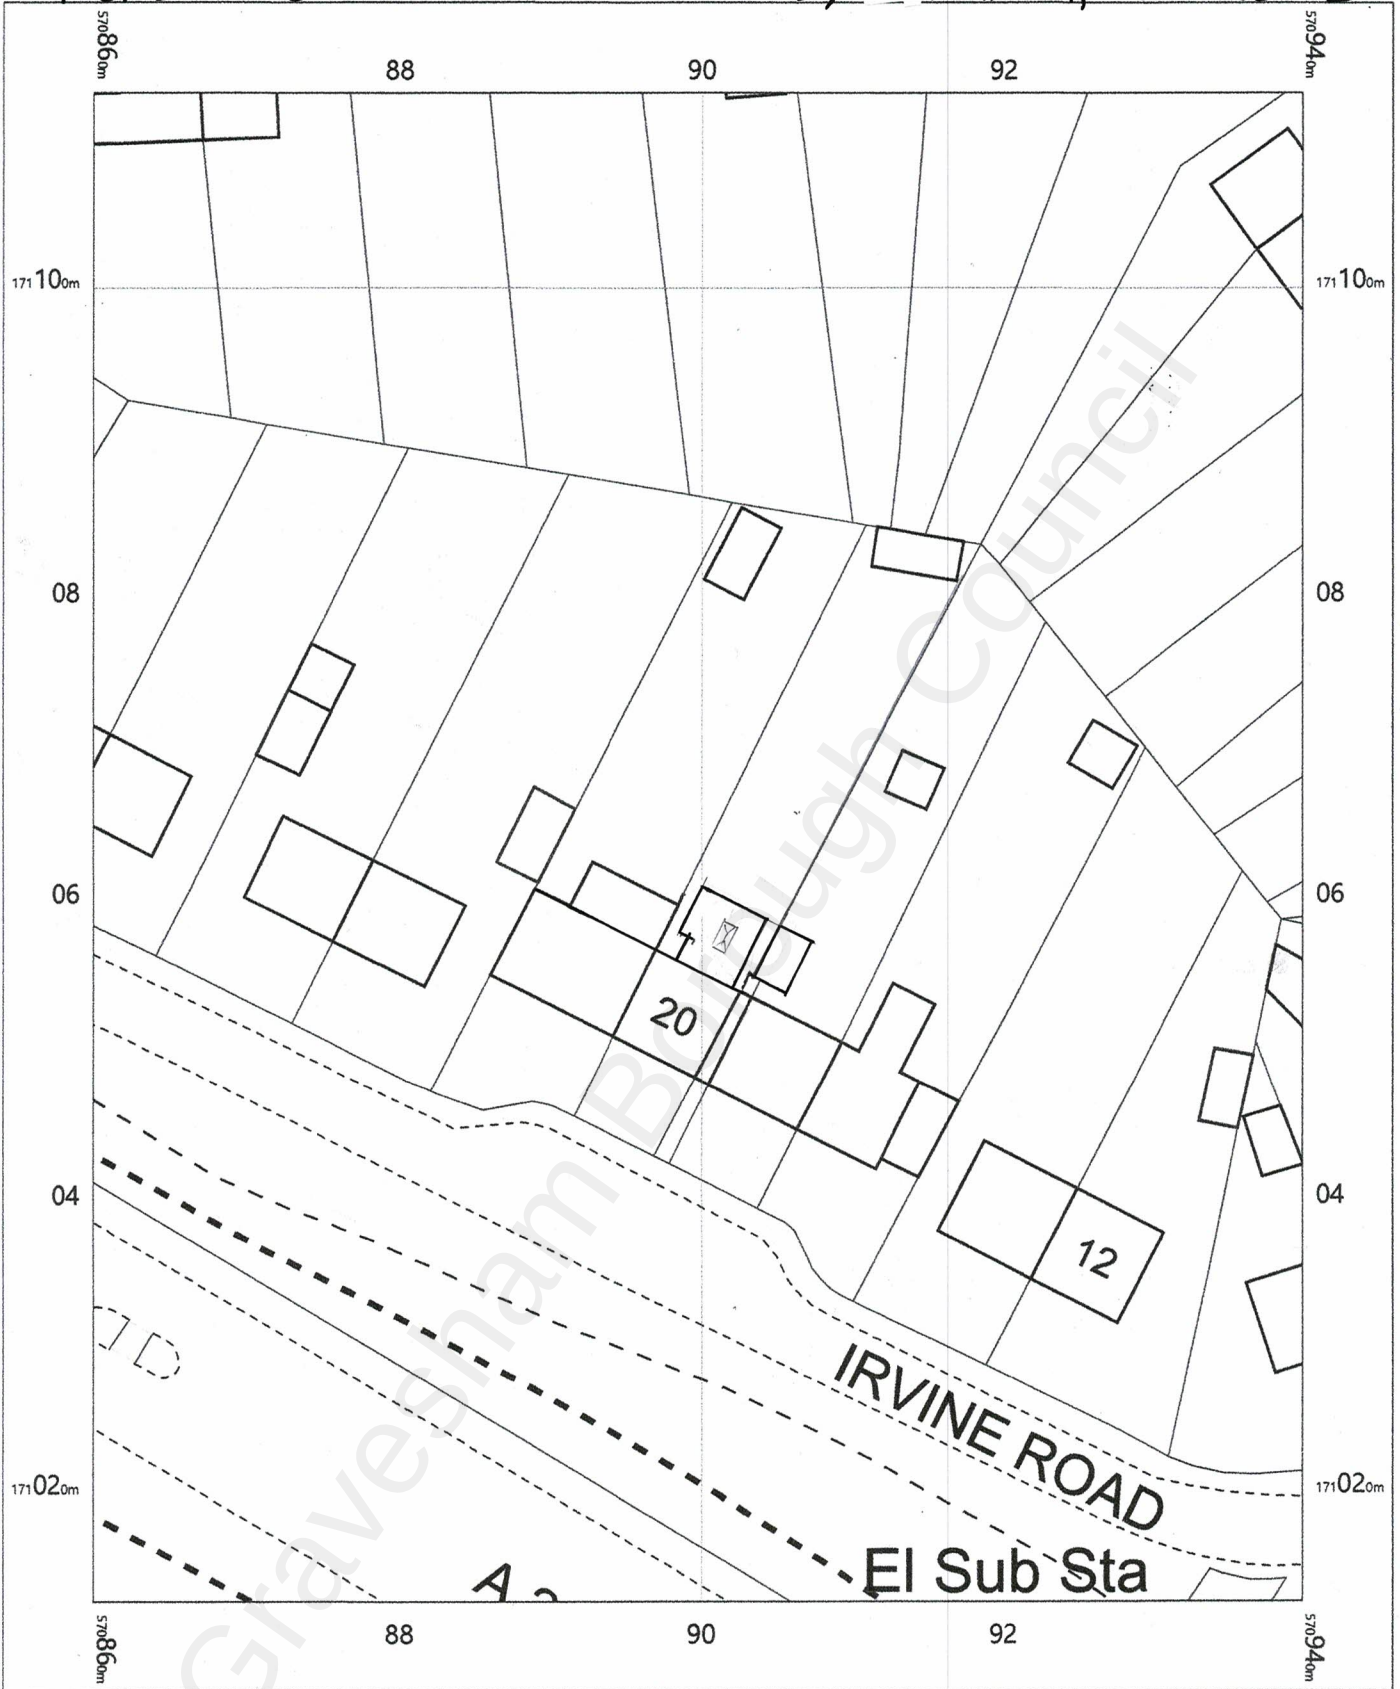

OS MasterMap 1250/2500/10000 scale
Friday, March 18, 2022, ID: CM-01026855
www.centremapslive.co.uk

1:500 scale print at A4, Centre: 570900 E, 171063 N

©Crown Copyright Ordnance Survey. Licence no. 100019980

