





EXISTING REAR ELEVATION

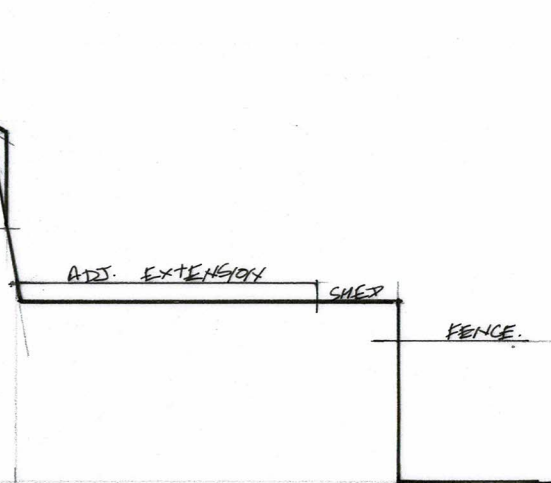


EXISTING SIDE ELEVATION

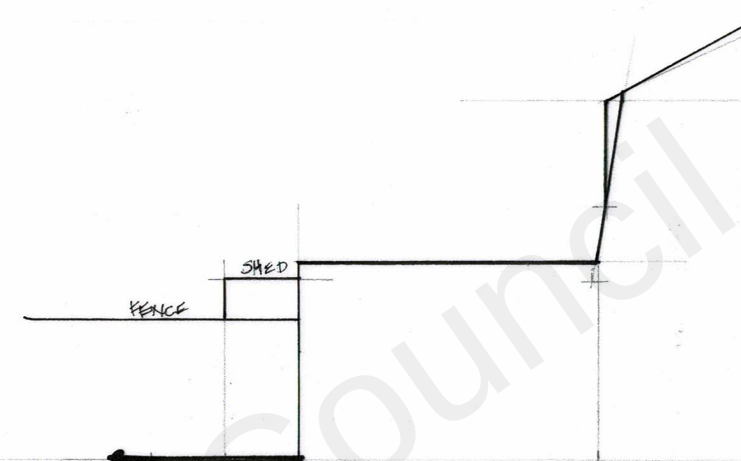


EXISTING SIDE ELEVATION



PROPOSED REAR ELEVATION

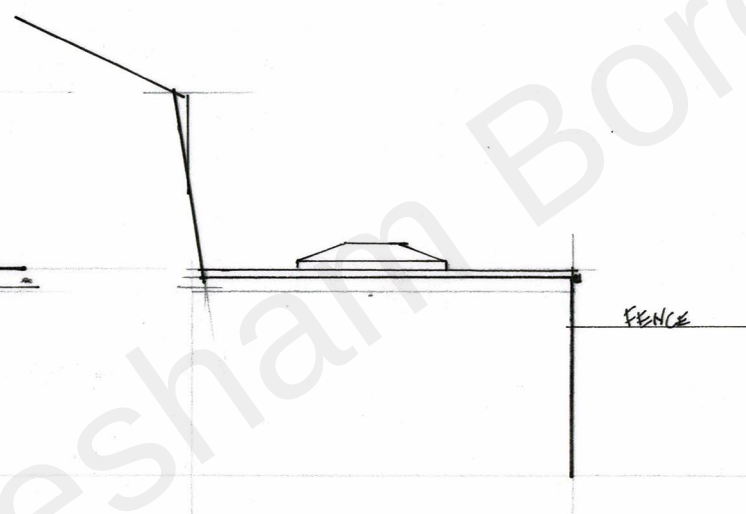

PROPOSED SIDE ELEVATION

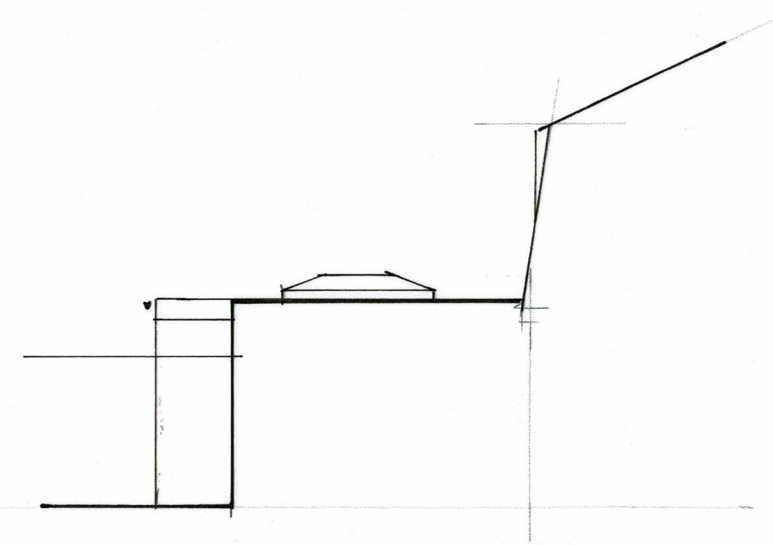


PROPOSED SIDE ELEVATION




SINGLE STOREY
REAR EXTENSION

MRS C. ODY
20 IRVINE ROAD
HIGHAM
KENT ME3 7AA

1/100	16.3.22
22/01/07	02

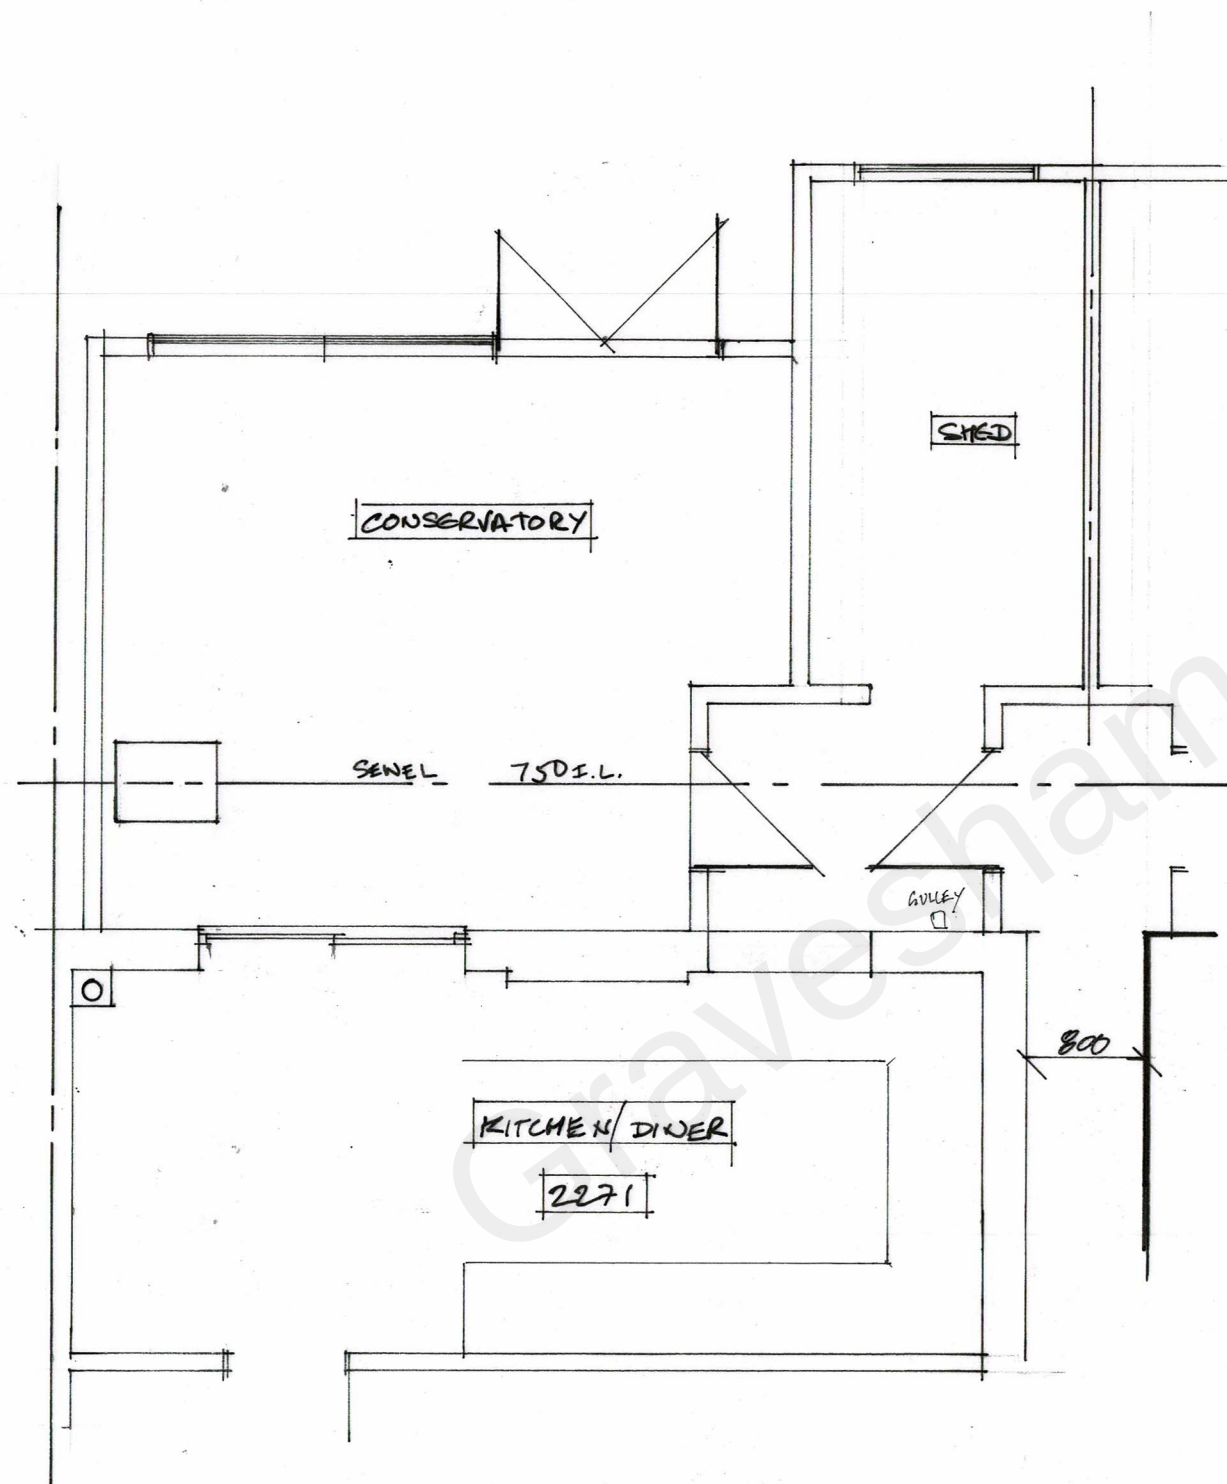

EXISTING GROUND FLOOR PLAN 1:50

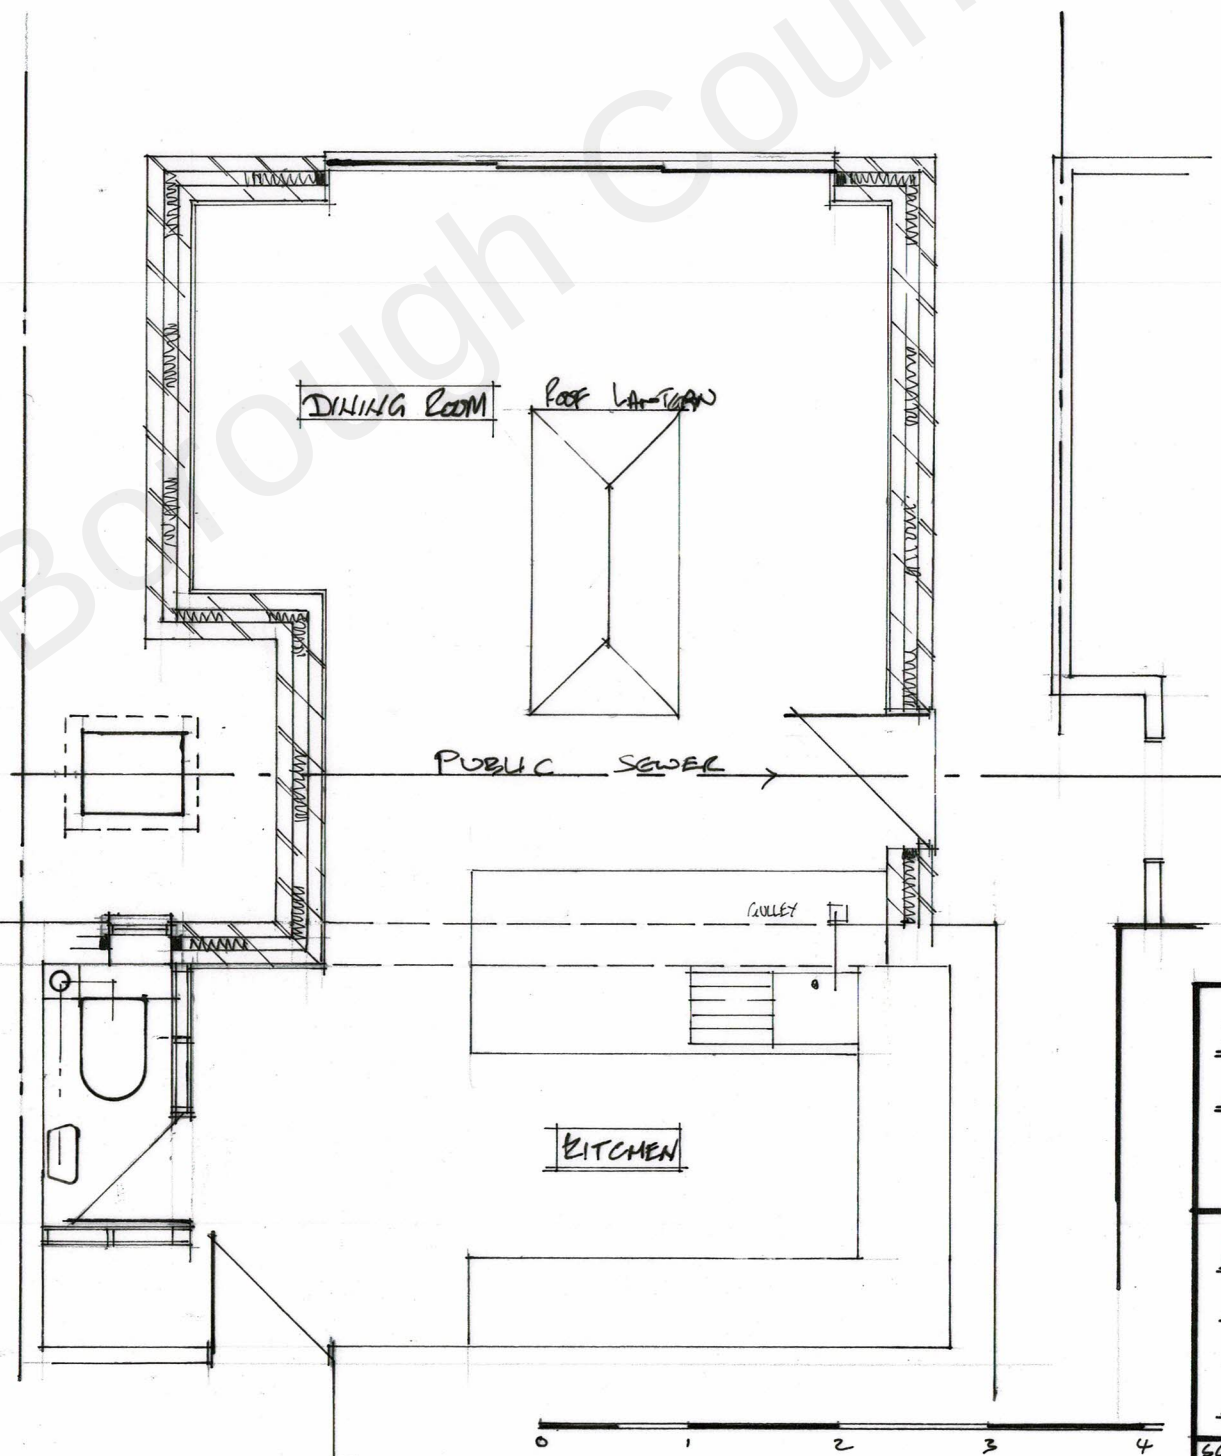

PROPOSED GROUND FLOOR PLAN 1:50

SINGLE STOREY
REAR EXTENSION

Mrs C. ODY
20 IRVINE ROAD
HIGHAM
KENT ME3 7AA

SCALE 1/50 1/100 DATE 16.3.22

DRAWN NO 22/01/07 01