


PROPOSED BLOCK PLANS 4 ST THOMAS RD, NORTHFLEET.

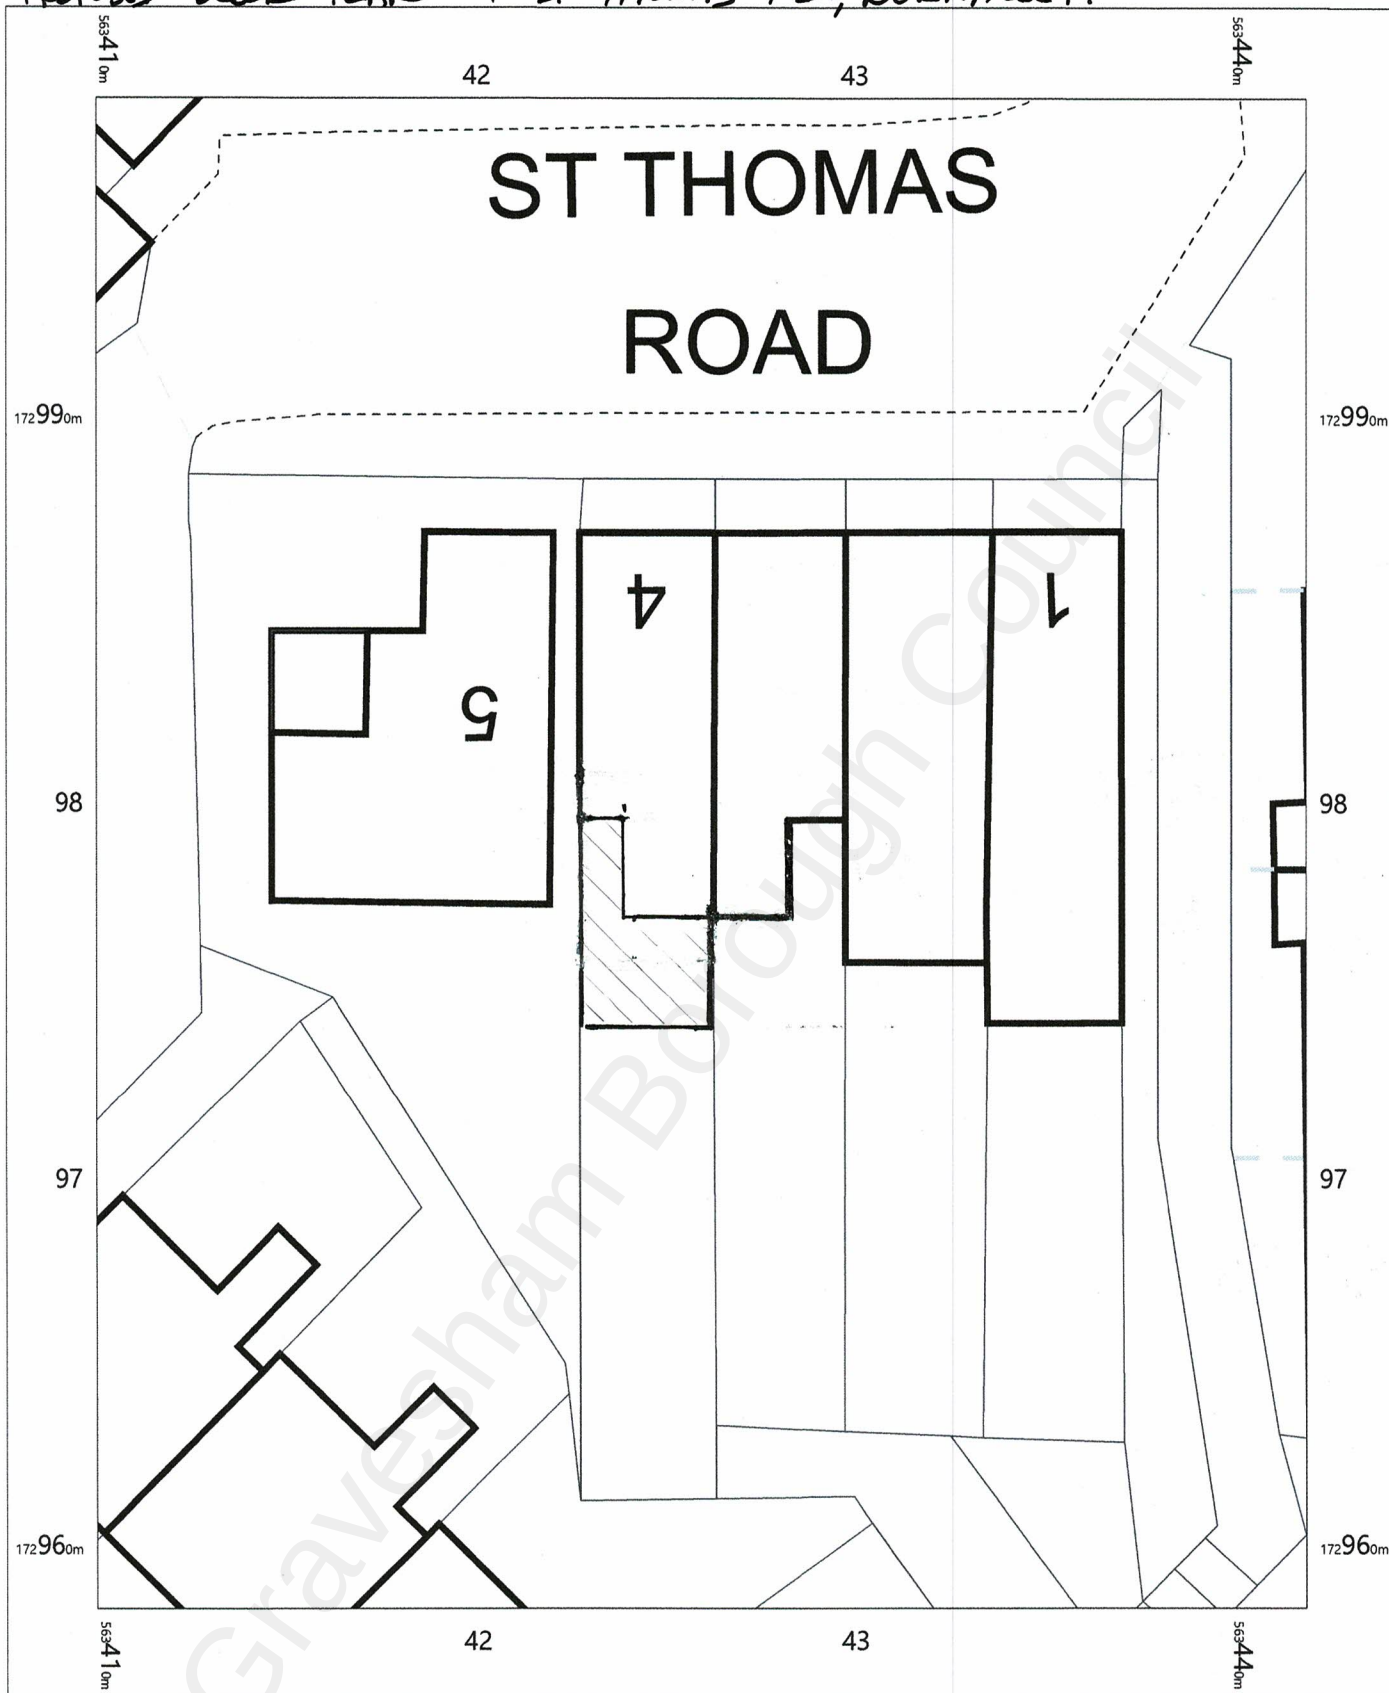

OS MasterMap 1250/2500/10000 scale
Friday, March 18, 2022, ID: CM-01026858
www.centremapslive.co.uk

1:200 scale print at A4, Centre: 563426 E, 172979 N

©Crown Copyright Ordnance Survey. Licence no. 100019980

