
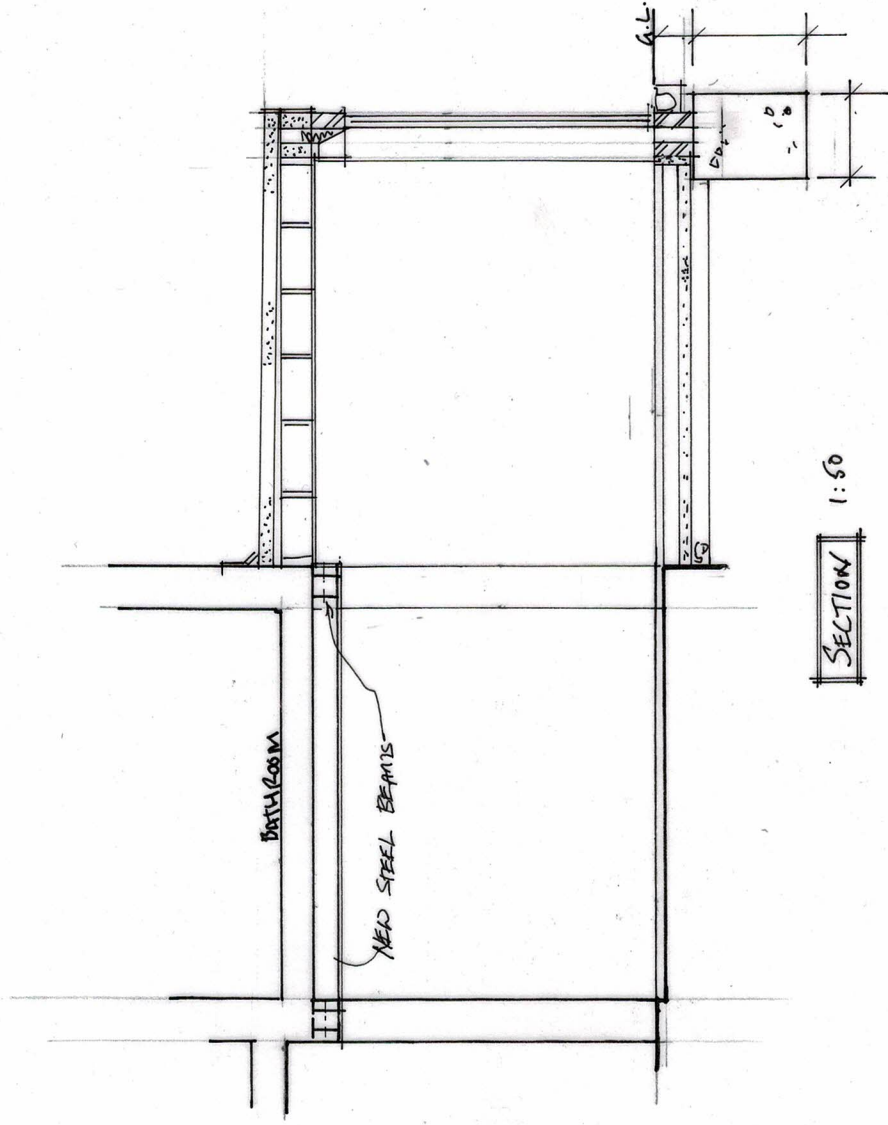
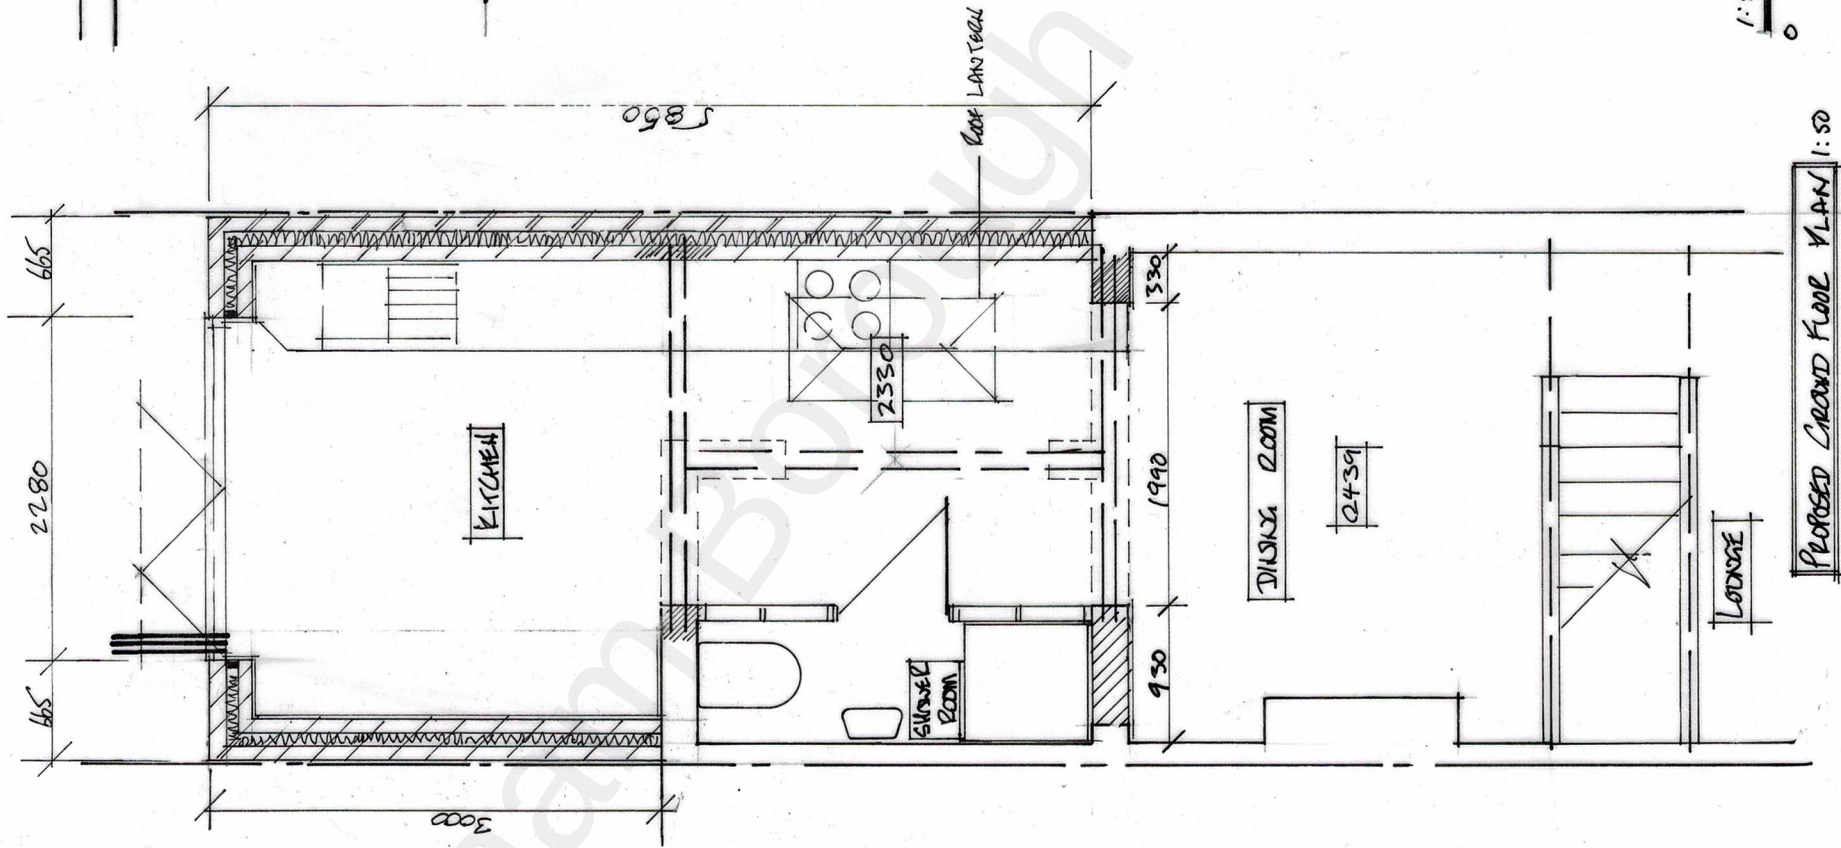


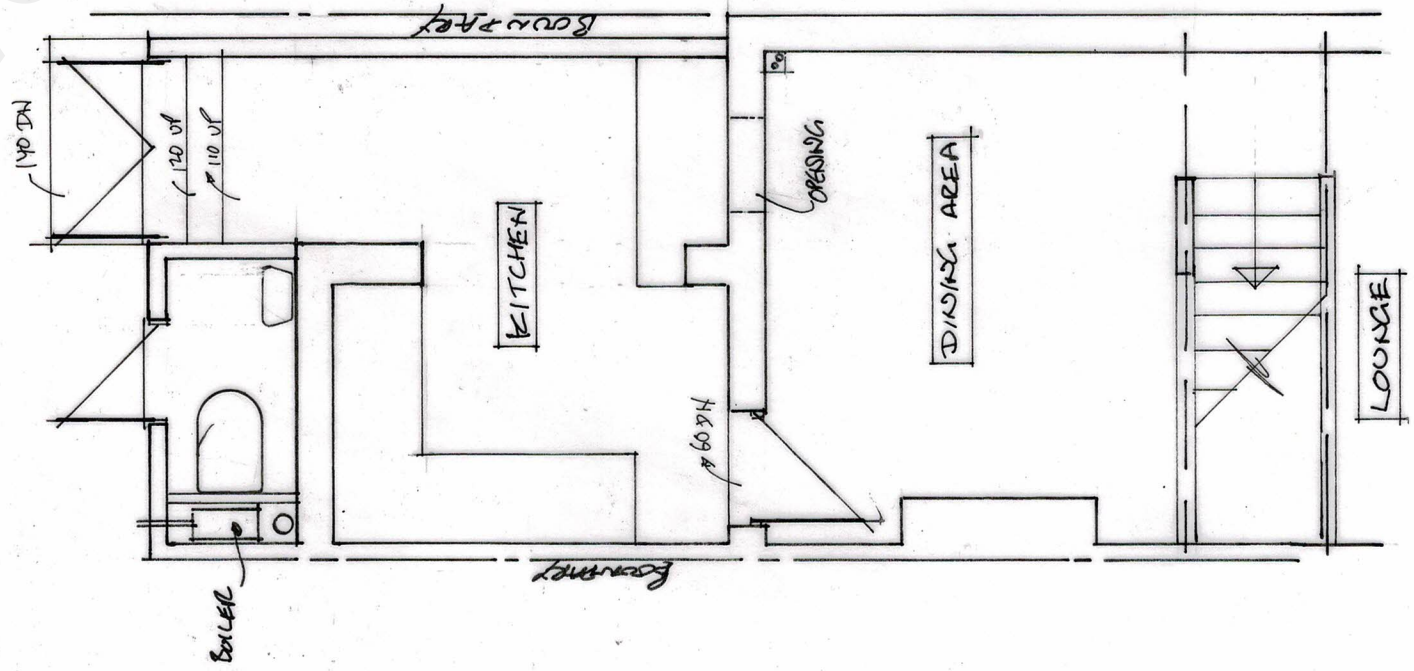



SINGLE STOREY  
REAR EXTENSION

MR D. RAMSELL  
4 ST THOMAS ROAD  
NORTHFEET  
KENDAL DALE TAL

SCALE 1/50, 1/100 DATE 10th MAR '22

PLAN No. 22/02/02 01

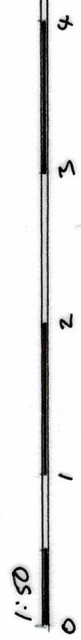


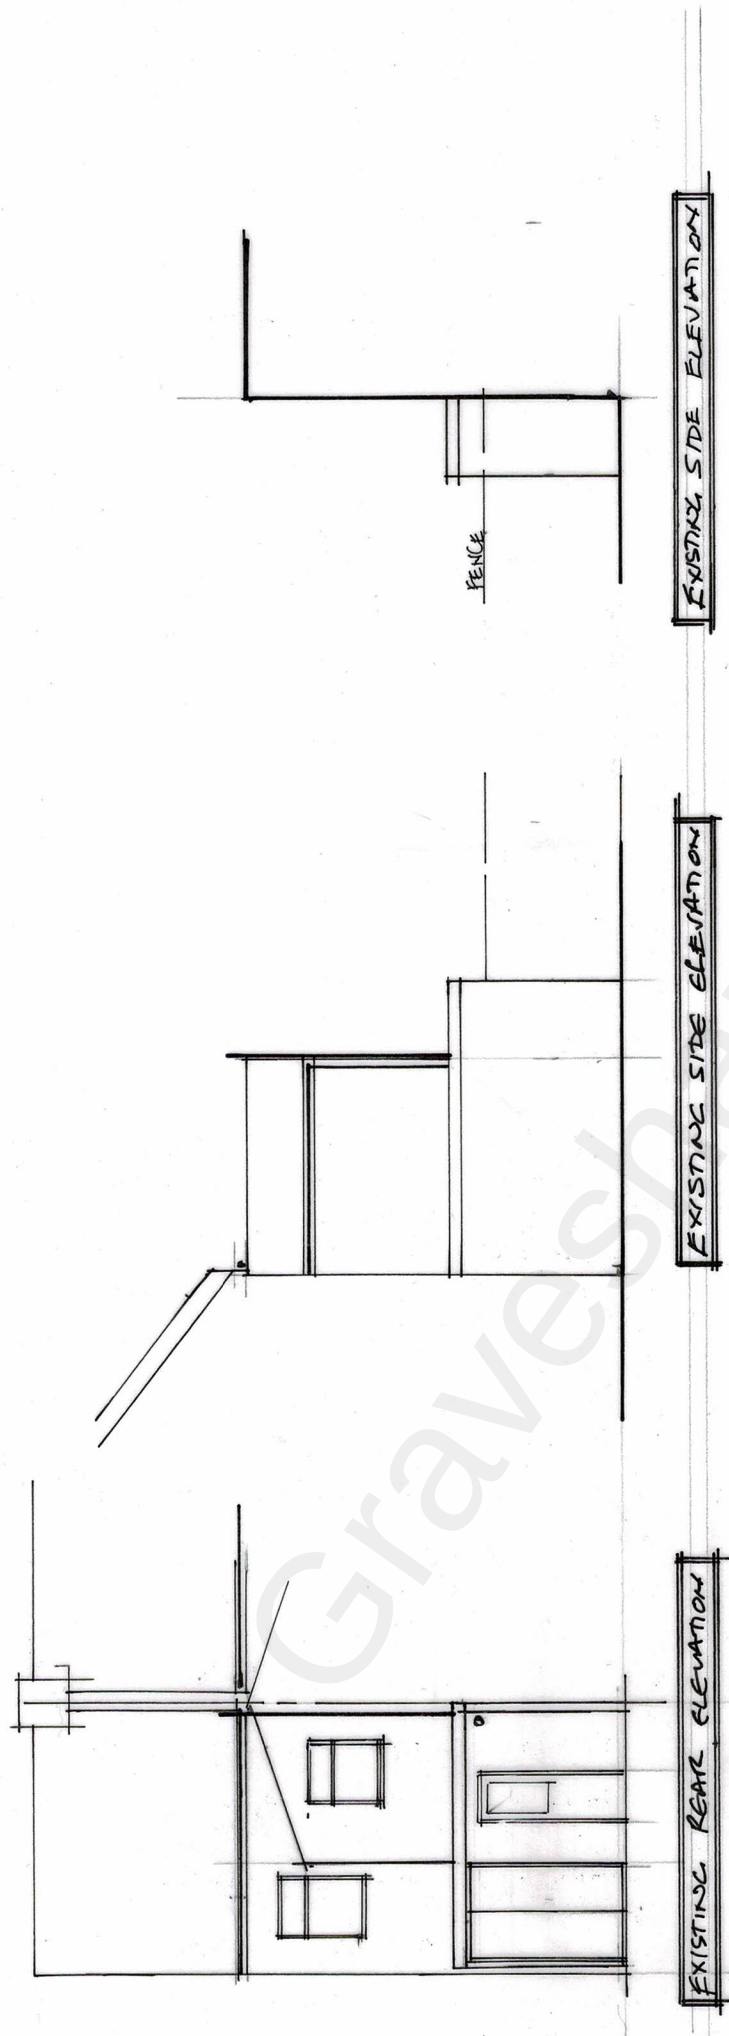


EXISTING REAR ELEVATION

EXISTING SIDE ELEVATION


EXISTING SIDE ELEVATION

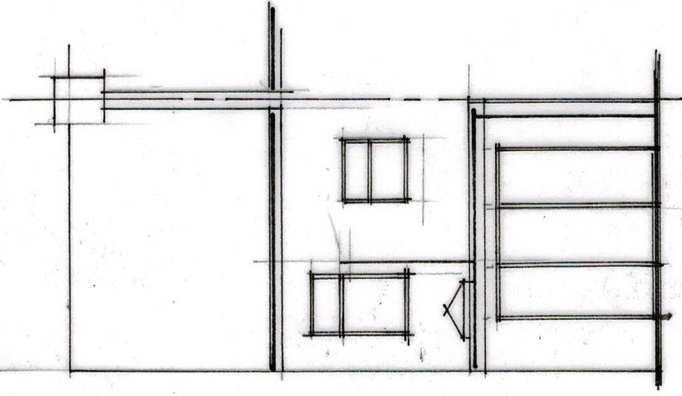


PROPOSED REAR ELEVATION

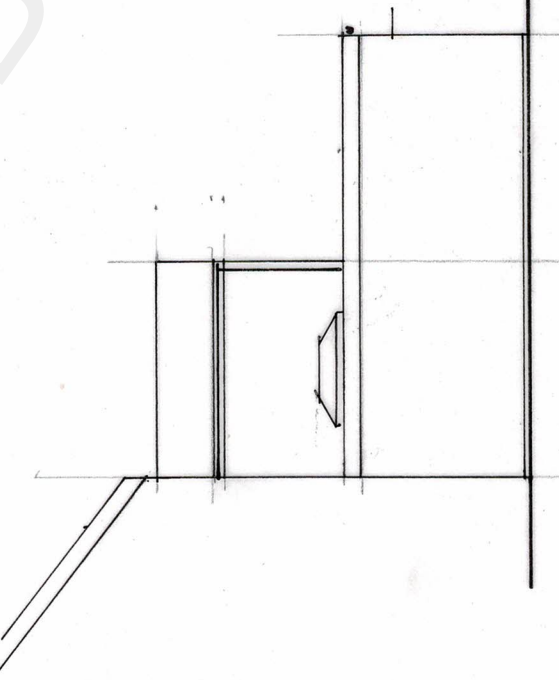

PROPOSED SIDE ELEVATION

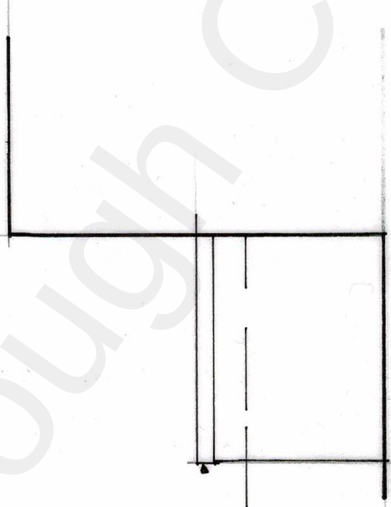

PROPOSED SIDE ELEVATION

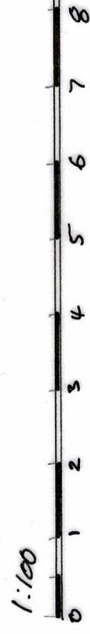

SINGLE STOREY  
REAR EXTENSION

MR N. RAMSELL  
4 ST THOMAS ROAD  
NORTHFLEET  
KENT DA1 7AL

1:100 10th MAR '22  
DRAW No 22/02/02 02