

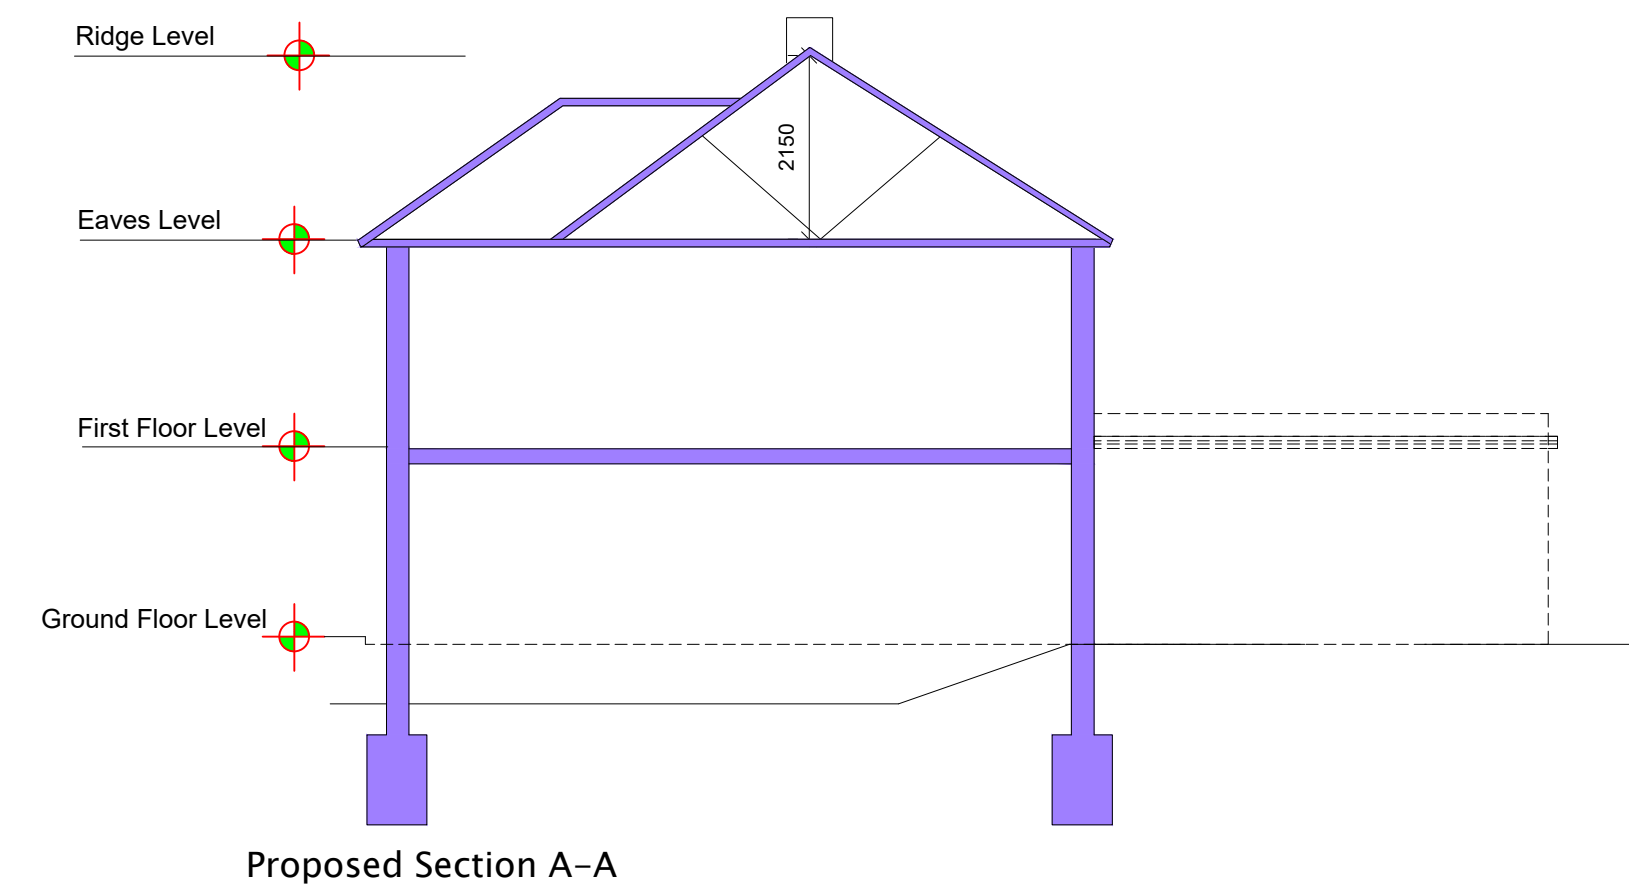
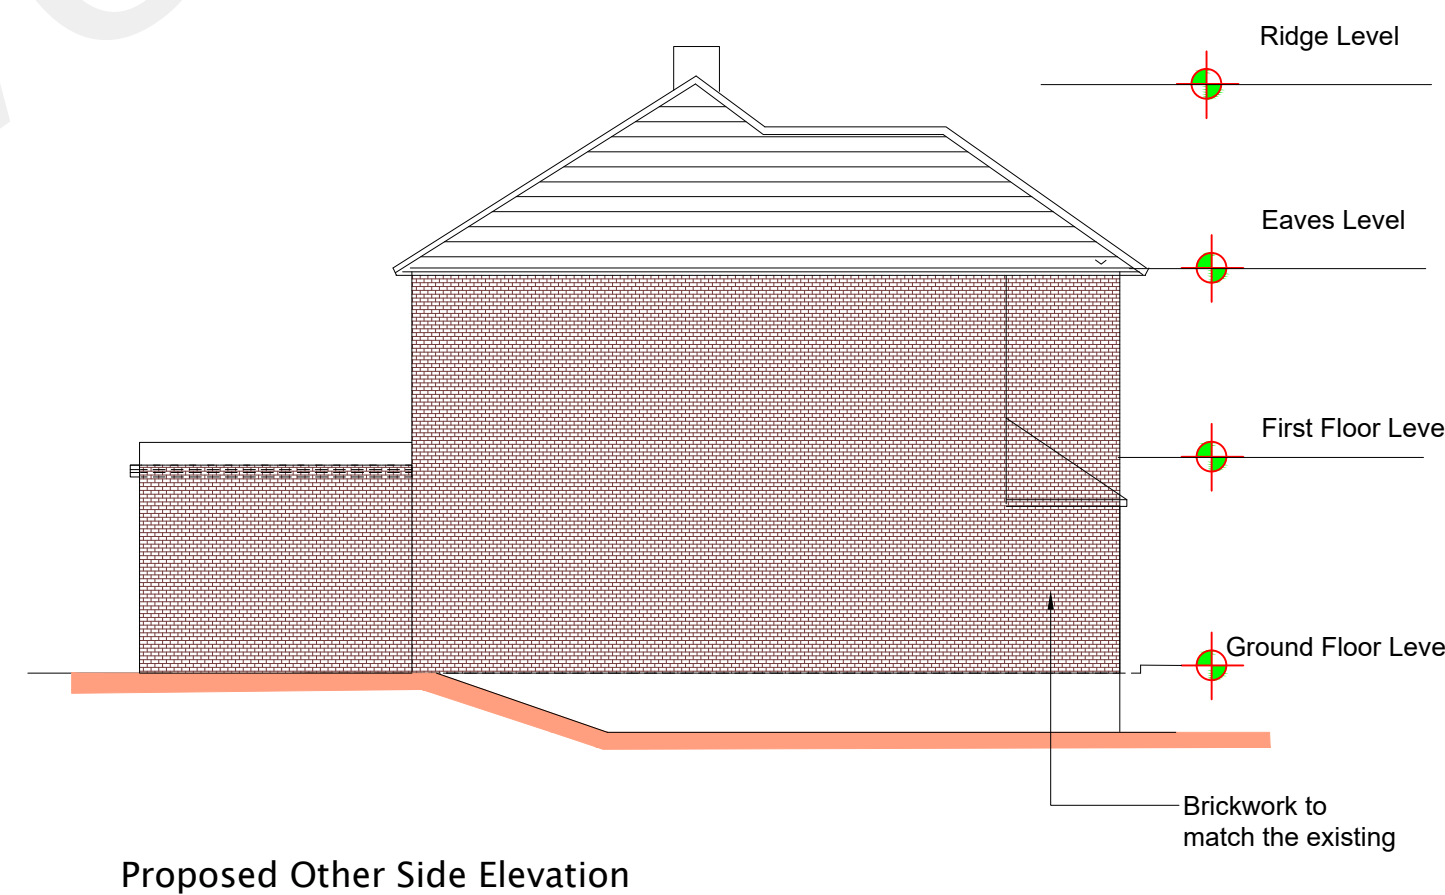
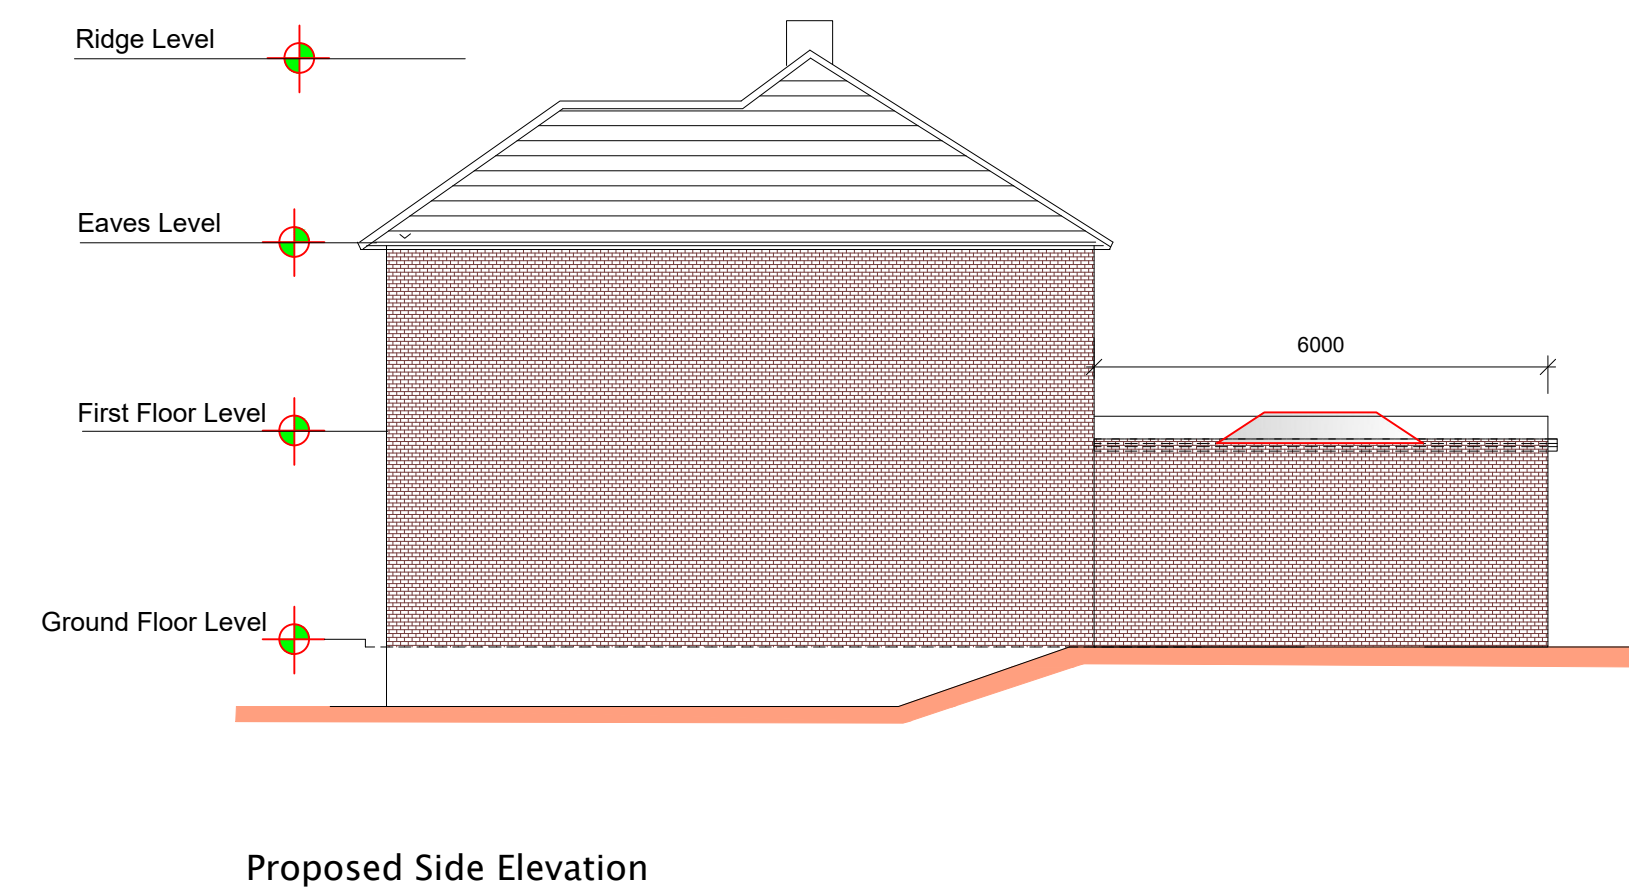
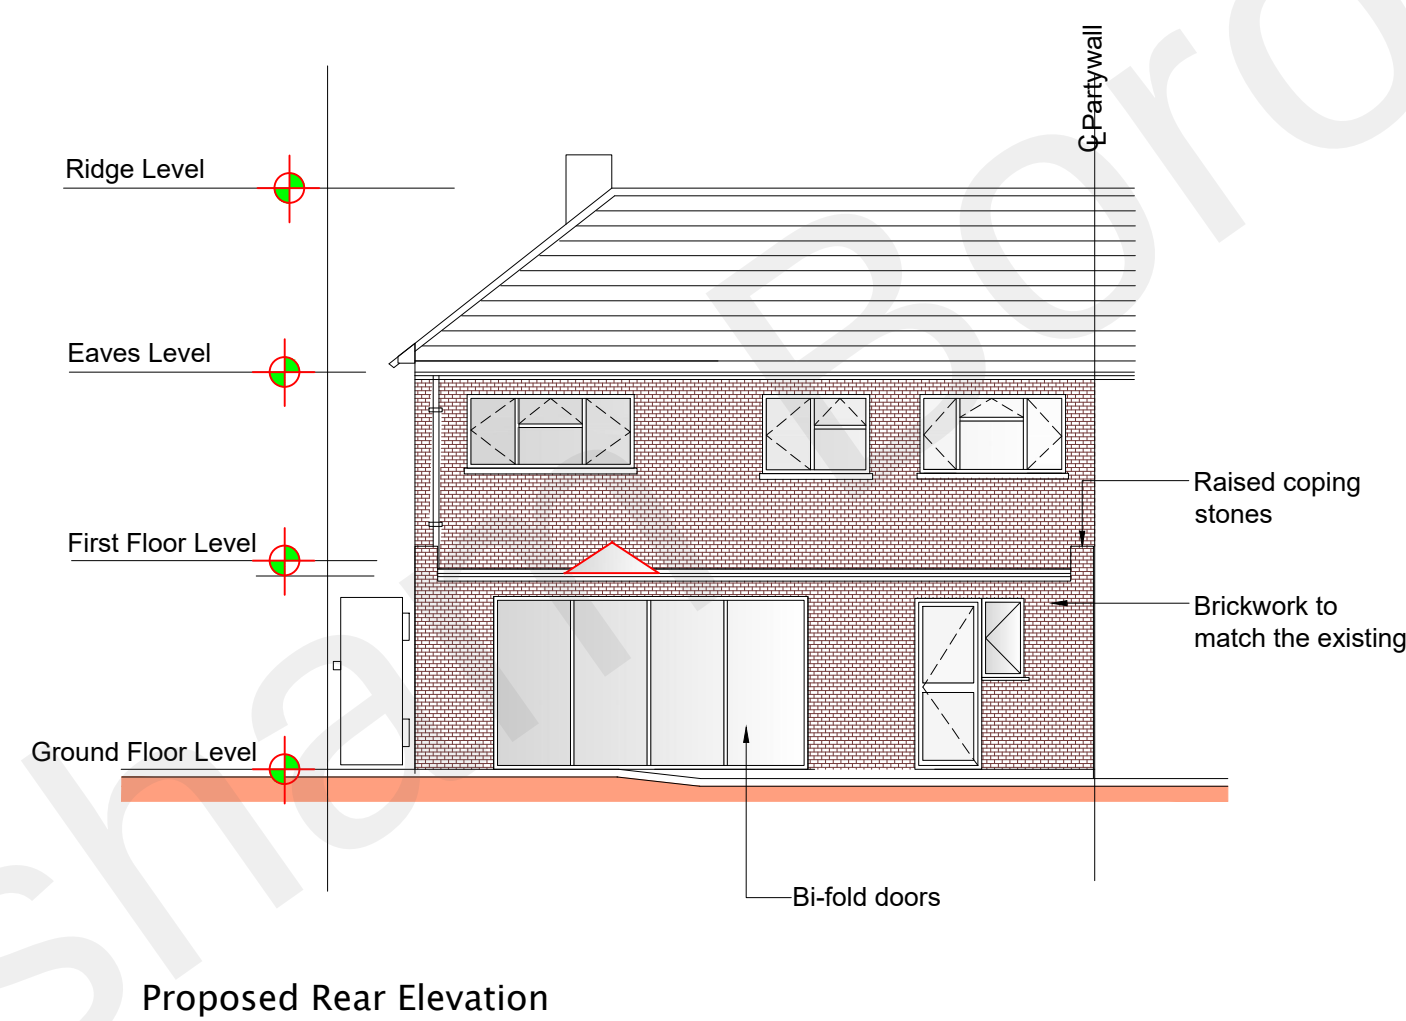
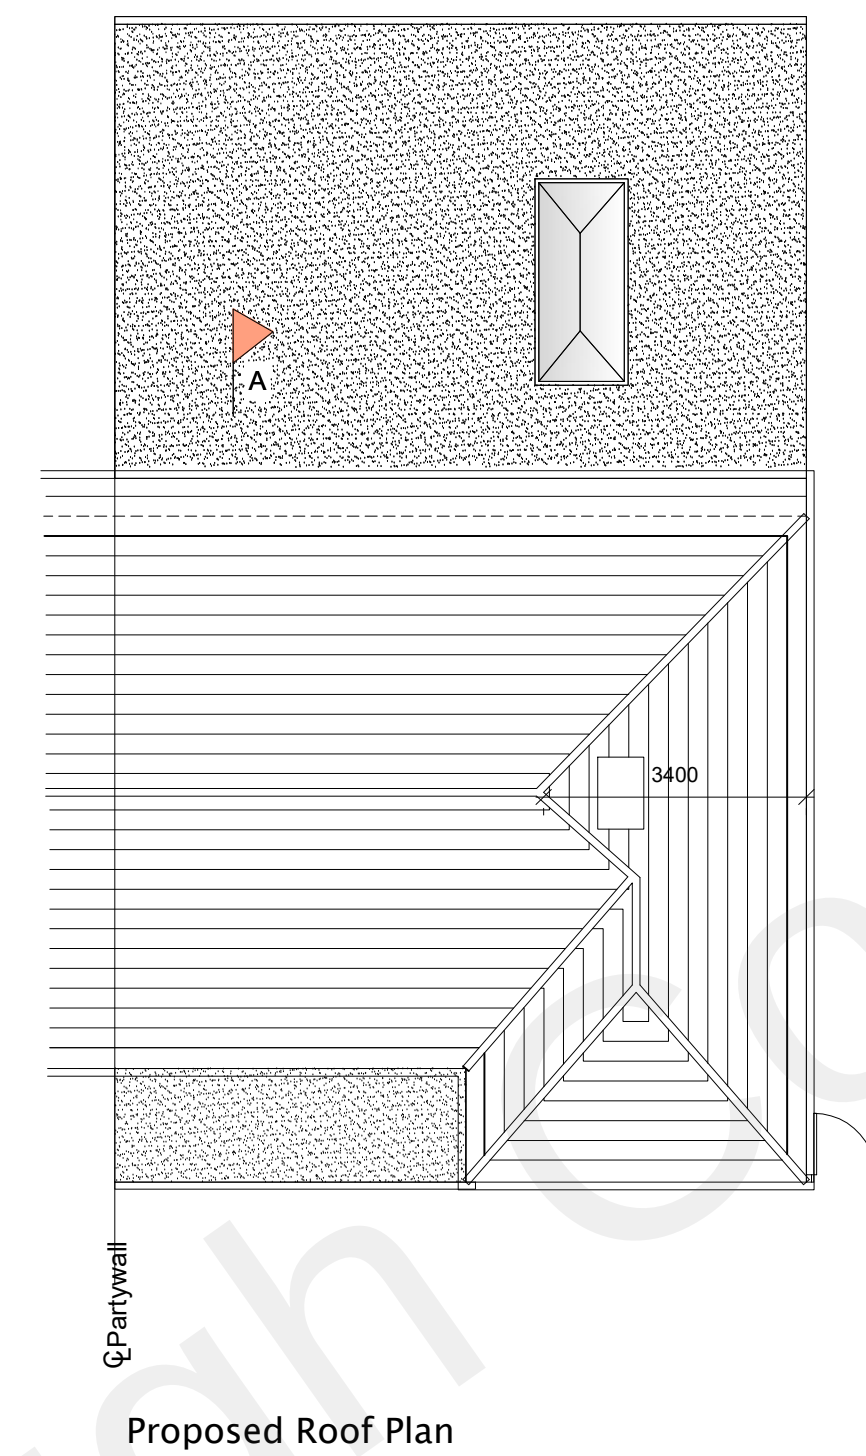


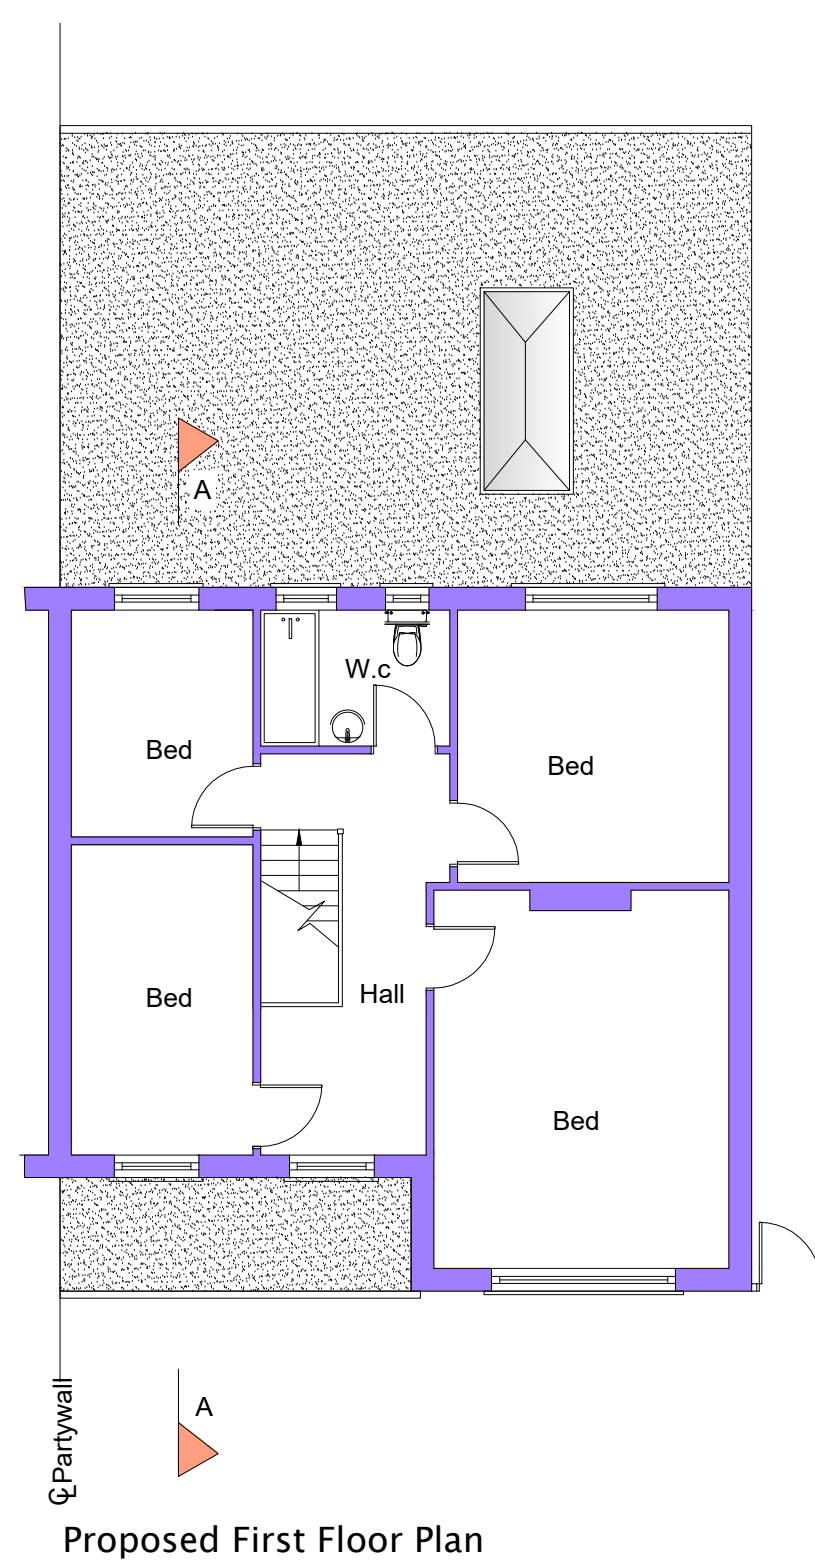

PROPOSED
EXTENSION

Rev	As Shown @ A1	Date	MAR '22	Drawn By	MC	Job No.	51-1000-989	Dwg No.	S05	Rev	P1
DESIGNER PLANS LTD											
Structural & Architectural Solutions											
OFFICE 48, 95 WILTON ROAD, VICTORIA, LONDON, SW1V 1BZ											
07940121222											
www.designerplans.co.uk											
Job Title											
13 ST FRANCIS AVENUE											
GRAVESEND KENT DA12 4SJ											
Drawing Title											
SINGLE STOREY REAR											
AND GARAGE CONVERSION											
Scale											
As Shown @ A1											
Date											
MAR '22											
Drawn By											
MC											
Job No.											
51-1000-989											
Dwg No.											
S05											
Rev											
P1											

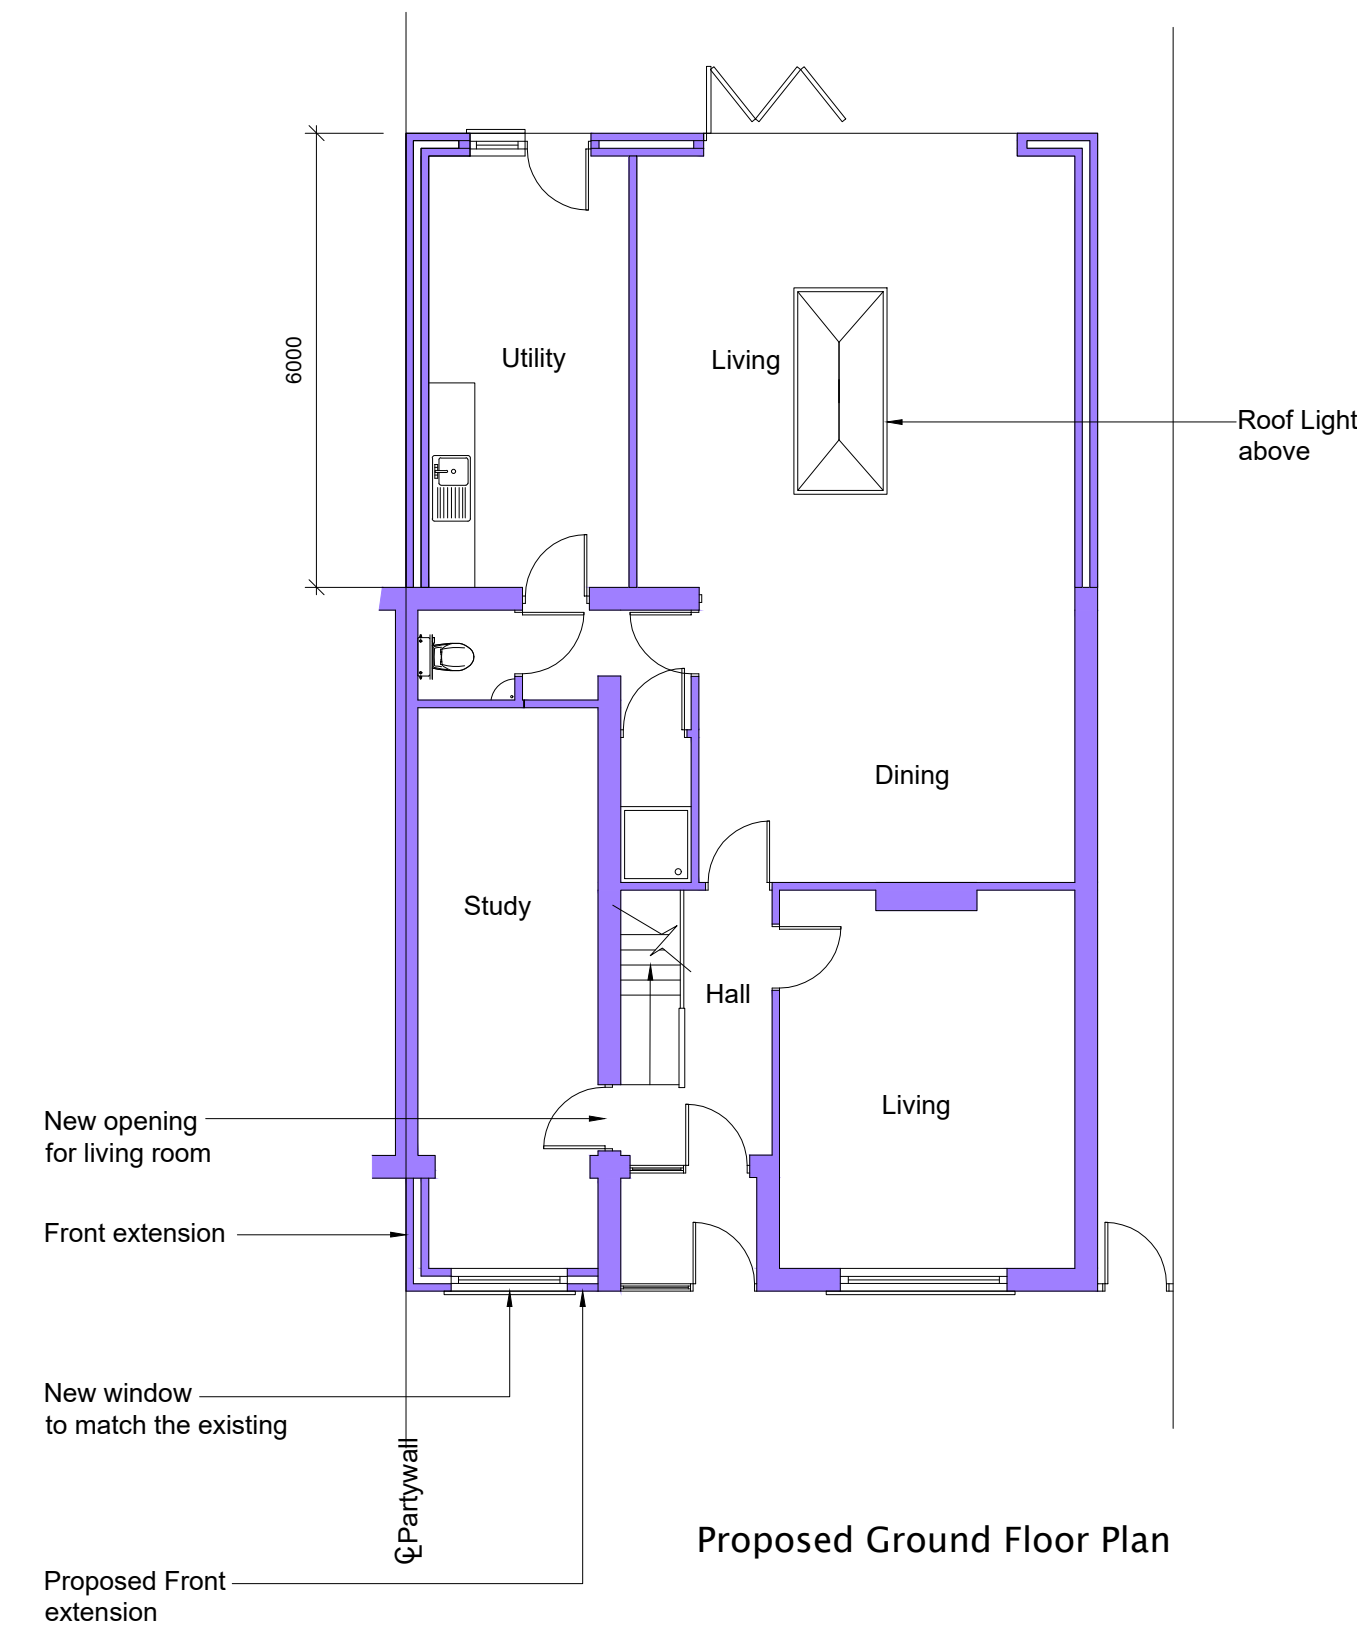