

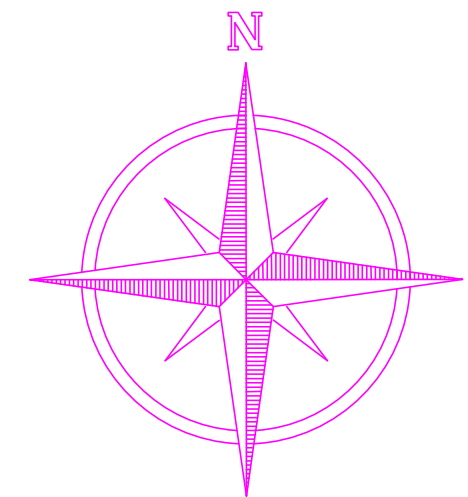


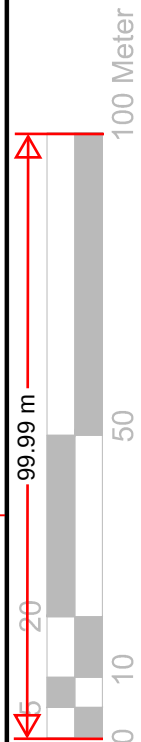

LOCATION PLAN

SCALE: 1:1250

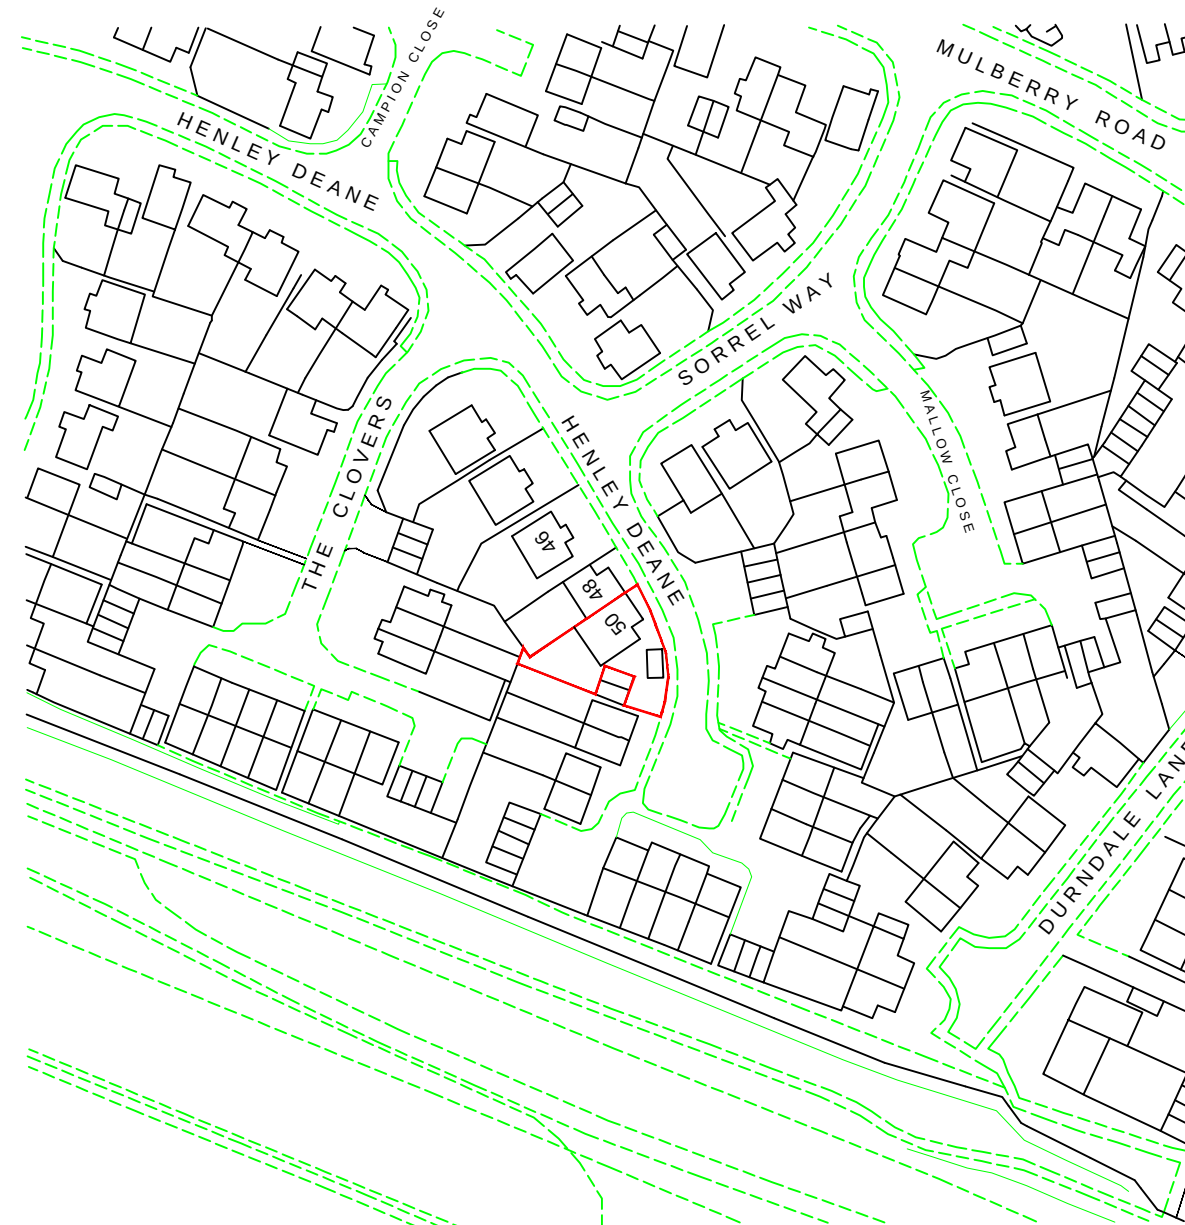

1:1250

REFERENCE DRAWINGS	GENERAL NOTES	No	DATE	REVISION	BY	CHK	CONSULTANT	DRAWN	CLIENT/PROJECT	DRAWING No.
	This drawing is for planning use only do not use this drawing for any purpose other than that for which it was issued.						 CIVIL ENGINEERS STRUCTURAL ENGINEERS ARCHITECTURAL DESIGNERS Contact: 07947249323	S.F	50 HENLEY DEANE	D13
	Structural Design and Building Control Approval is required before construction commences.							CHECKED		
	This drawing is subject to copyright do not reproduce this drawing without prior permission.							A.R		
								PROJECT NO.	TITLE	SCALE: 1:1250 @A3
									SITE LOCATION	DATE: 02-04-2024