
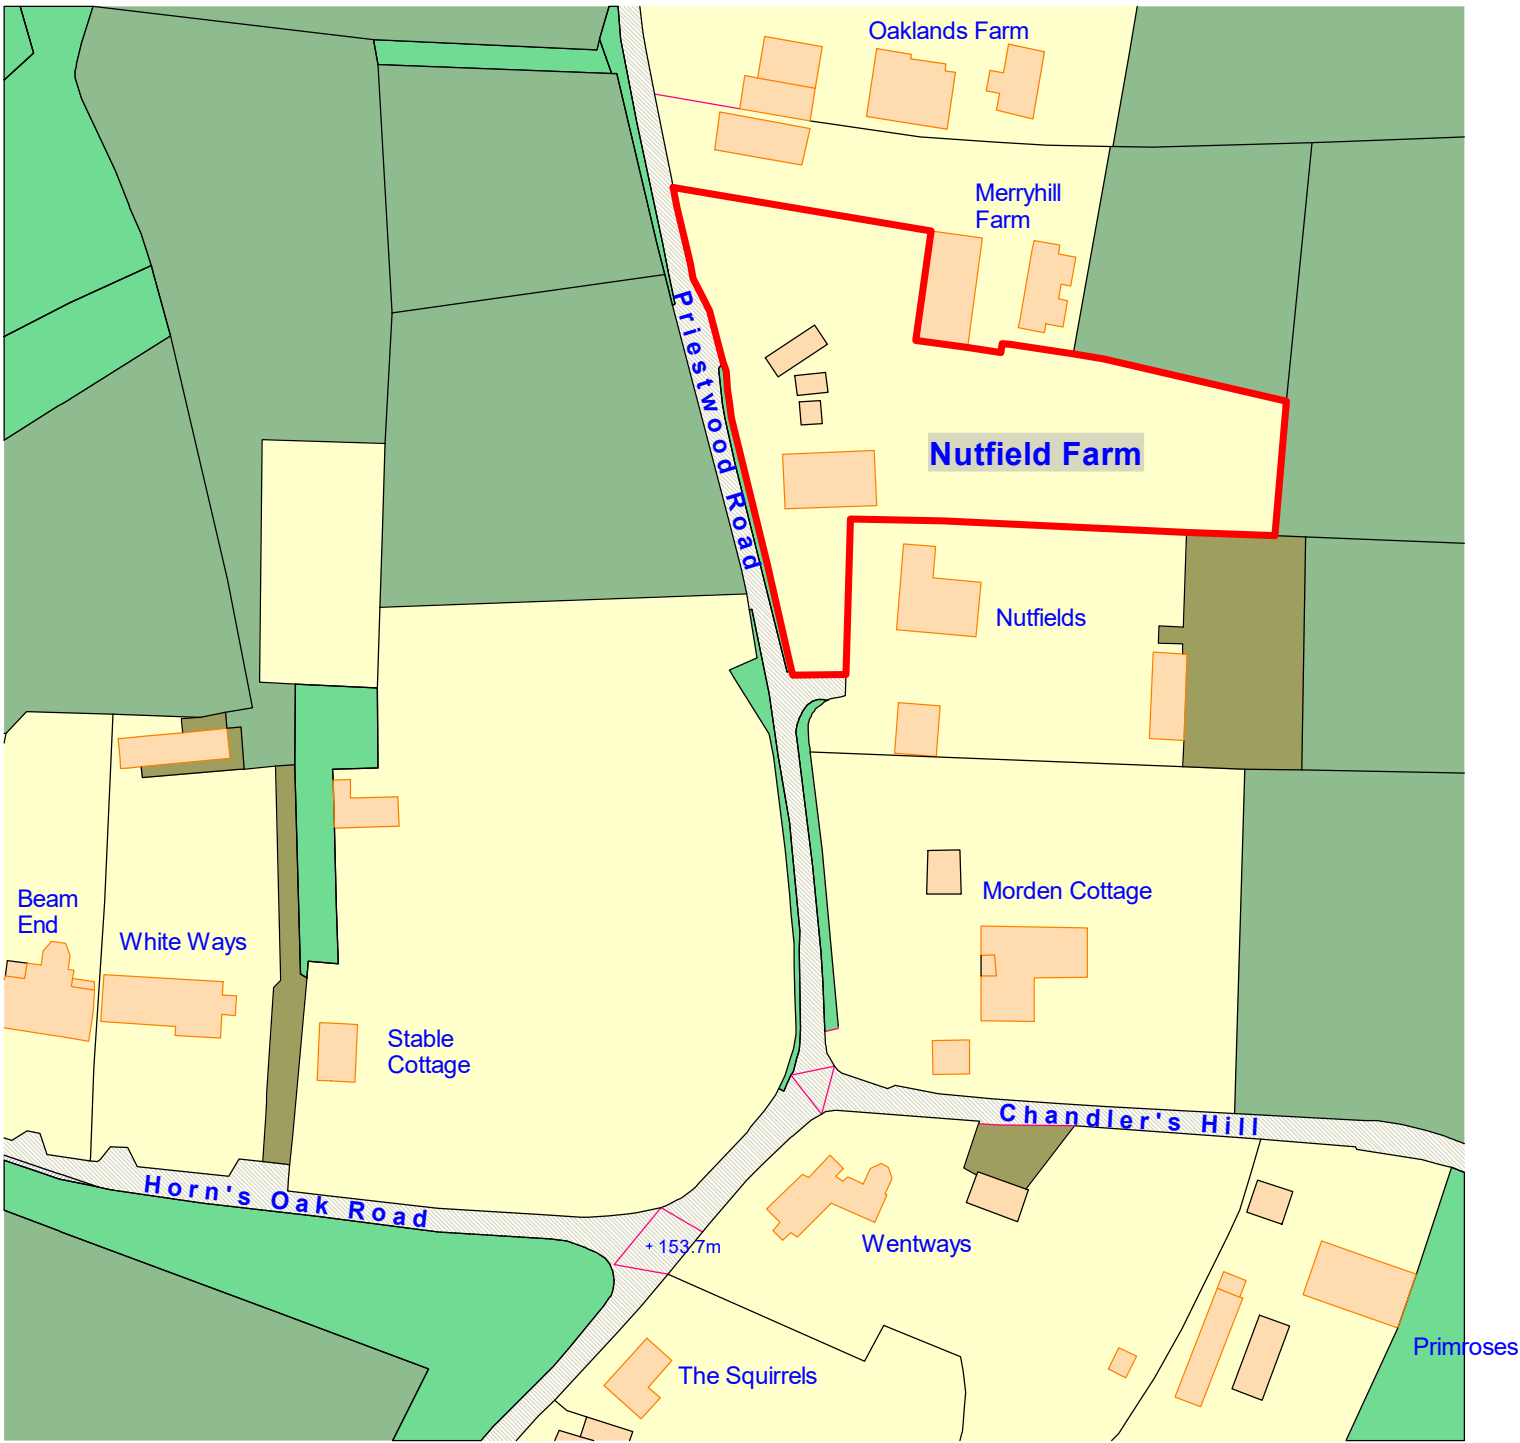


Reproduced from Ordnance Survey Data
© Crown Copyright 2023. All rights reserved.
Licence Number 100022432

This drawing prints A3 @ 1:1,250

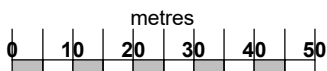

SCHEME / SHEET

**Proposed Replacement Dwelling Nutfield Farm, Priestwood Road,
Harvel, Meopham, Kent, DA13 0DA: Mr & Mrs Stephen Church
Location Plan**

SCALE

1:1,250

DATE

March 2023

DRAWING NUMBER

539/01



This drawing remains the property of the Architect and may not
be reproduced in whole or part without his written permission.

JEREMY S. ISHERWOOD

B. Sc. (hons), B. Arch. (Wales), R.I.B.A.

Chartered Architect



34 Chalky Bank, Gravesend, Kent,
DA11 7NY Telephone / Fax: 01474-533793