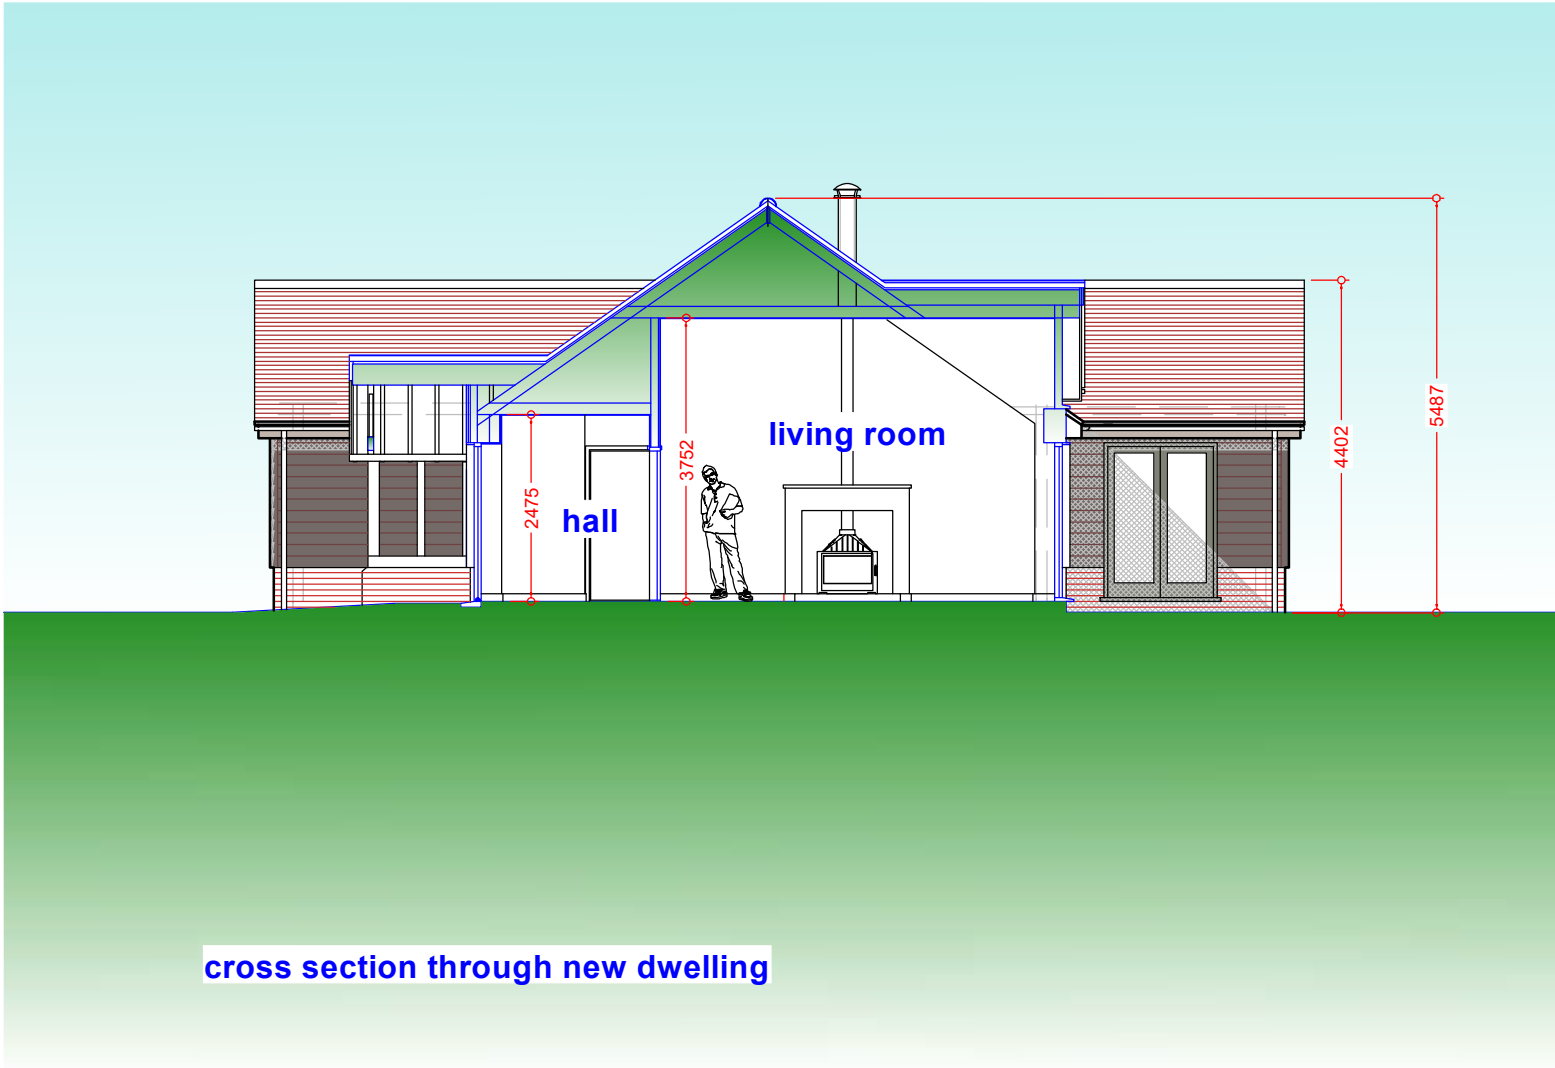
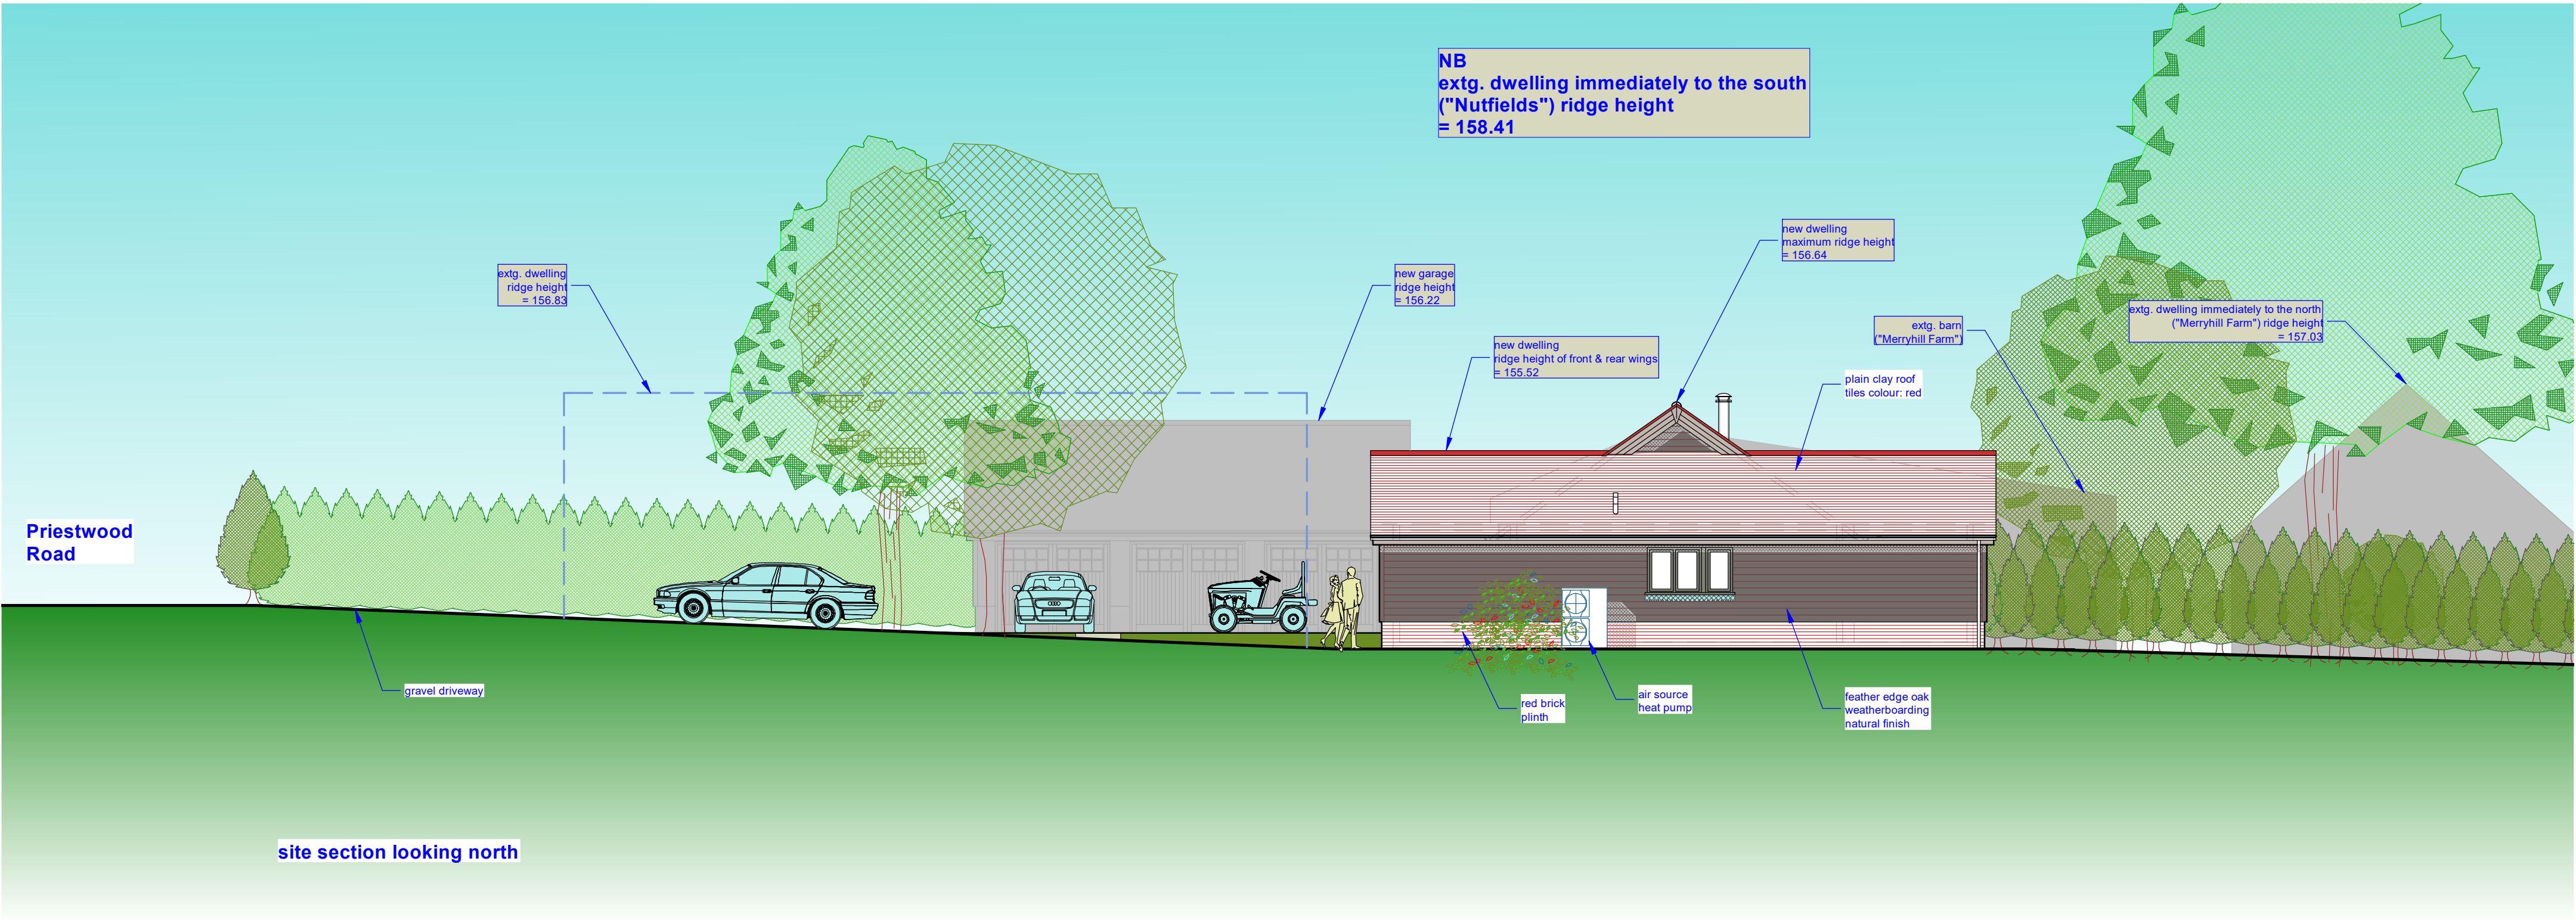


SCHEME / SHEET		
Proposed Replacement Dwelling Nutfield Farm, Priestwood Road, Harvel, Meopham, Kent, DA13 0DA: Mr & Mrs Stephen Church Proposed Site Section and Cross Section through Dwelling		
SCALE	DATE	DRAWING NUMBER
1:100	February 2023	539/PL05
© This drawing remains the property of the Architect and may not be reproduced in whole or part without his written permission.		
JEREMY S. ISHERWOOD B. Sc. (hons), B. Arch. (Wales), R.I.B.A. Chartered Architect 34 Chalky Bank, Gravesend, Kent, DA11 7NY Telephone / Fax: 01474-533793		