




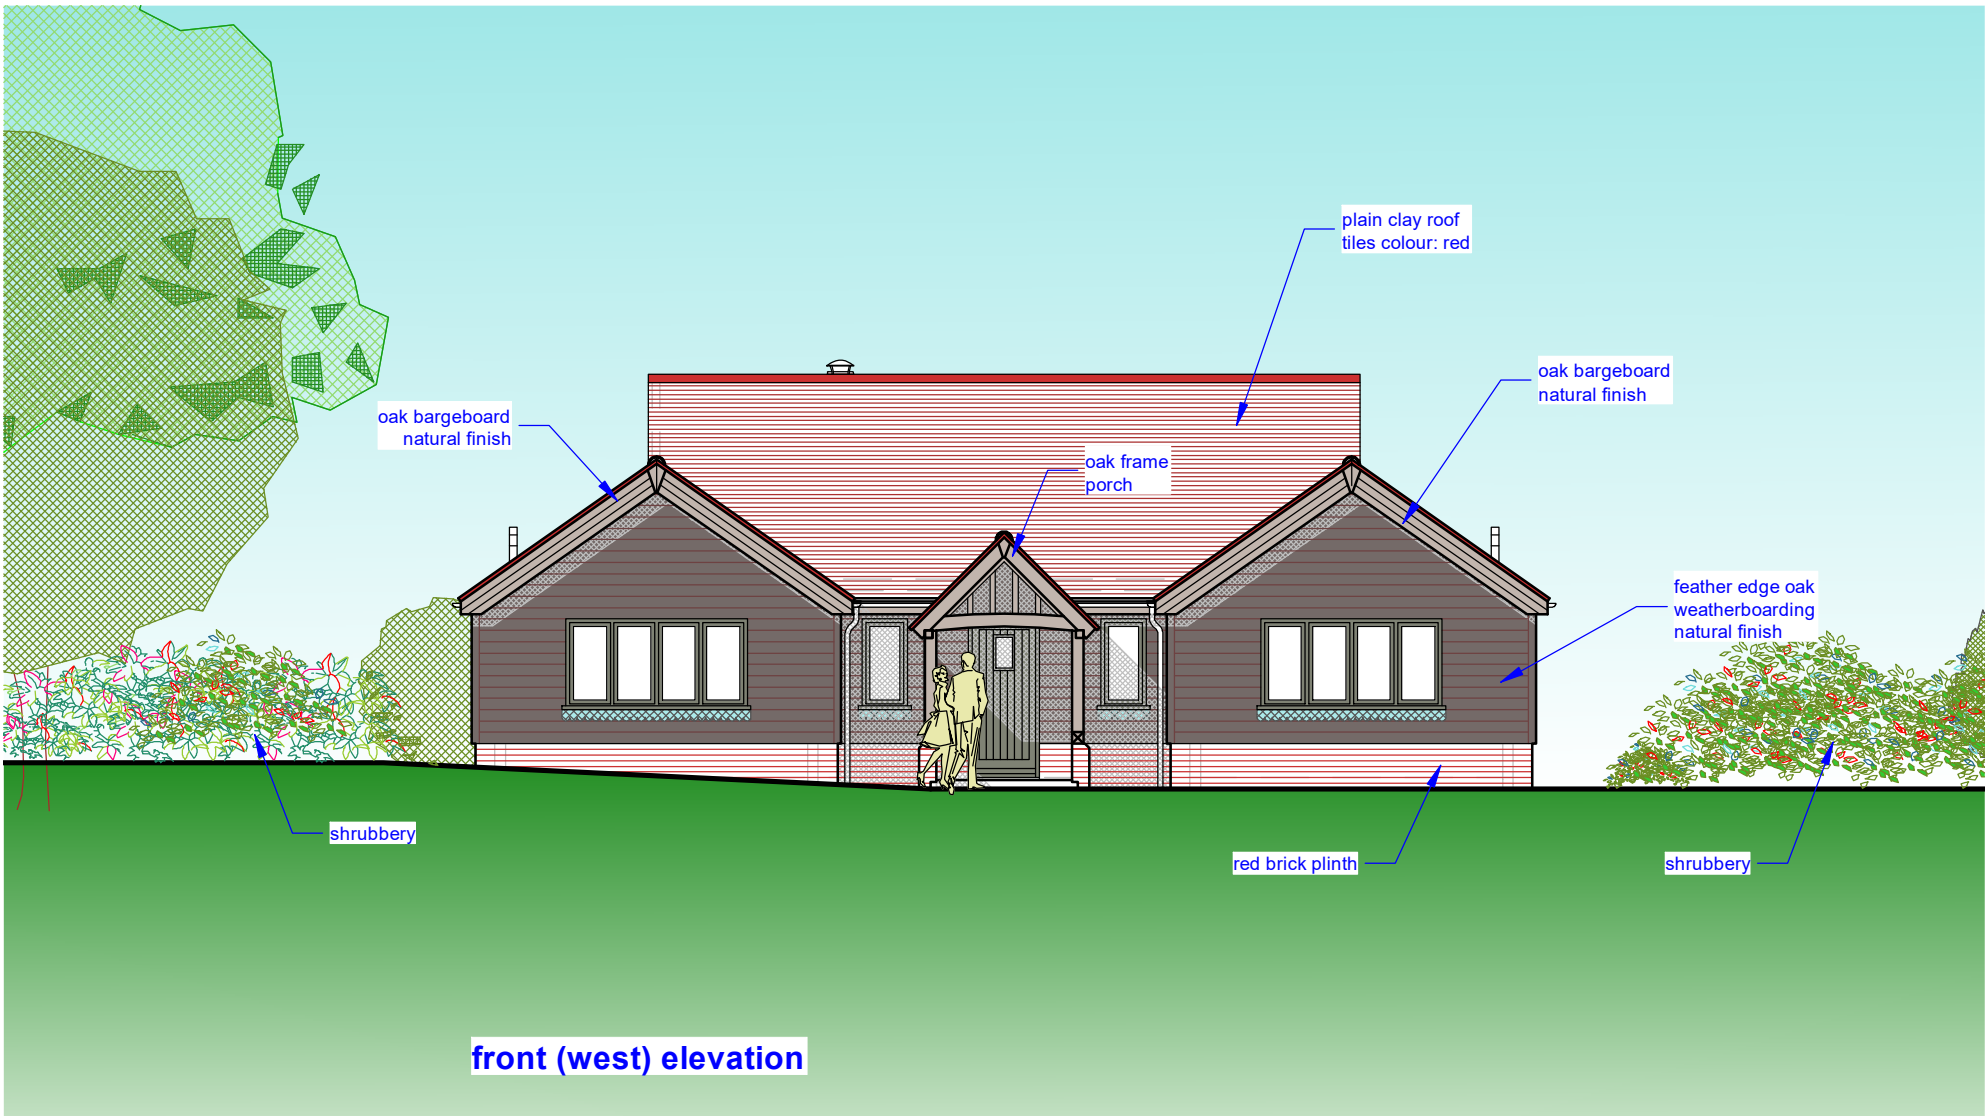


front (west) elevation

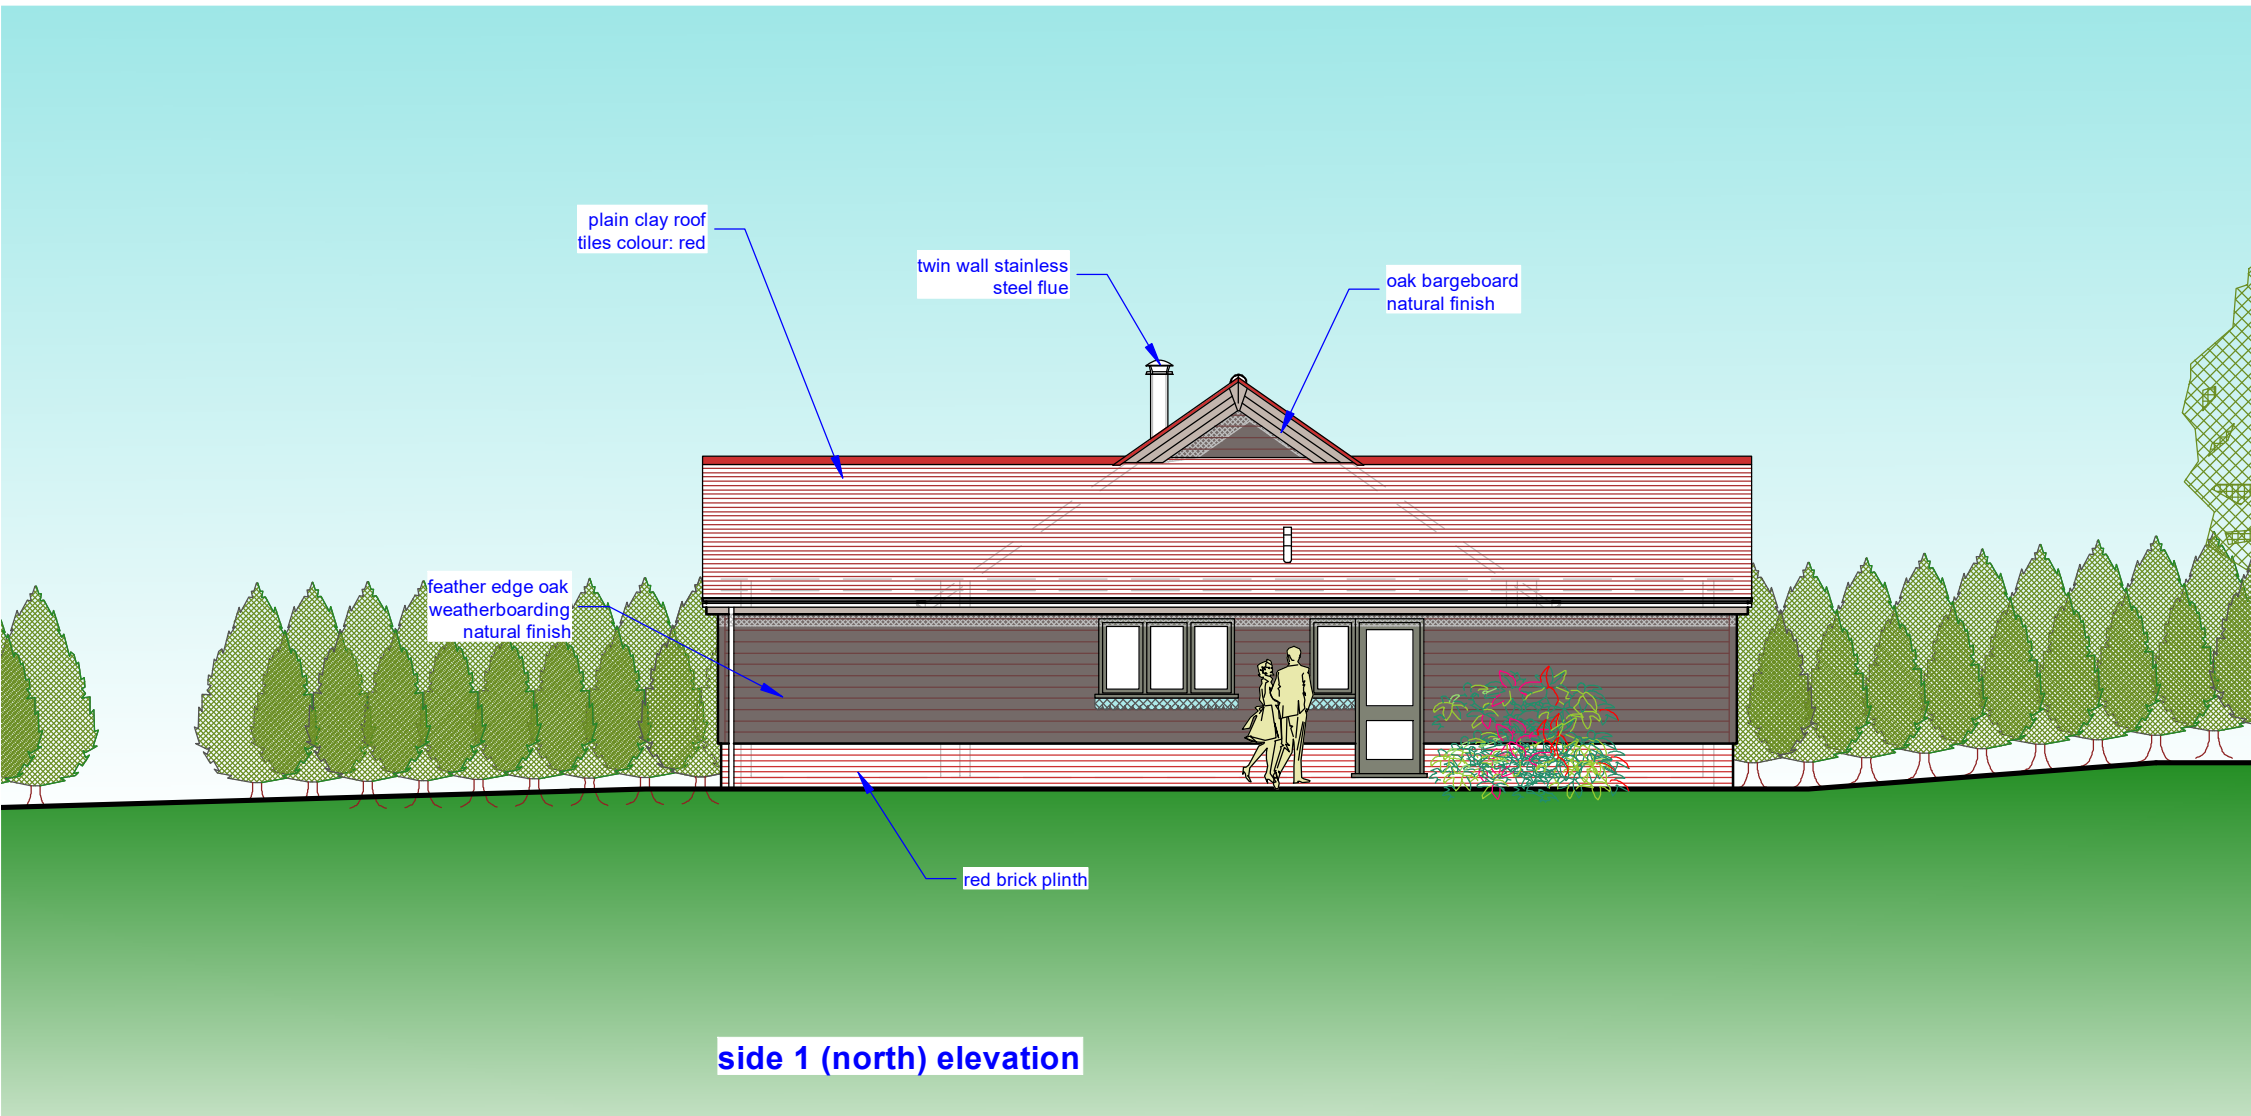


side 1 (north) elevation

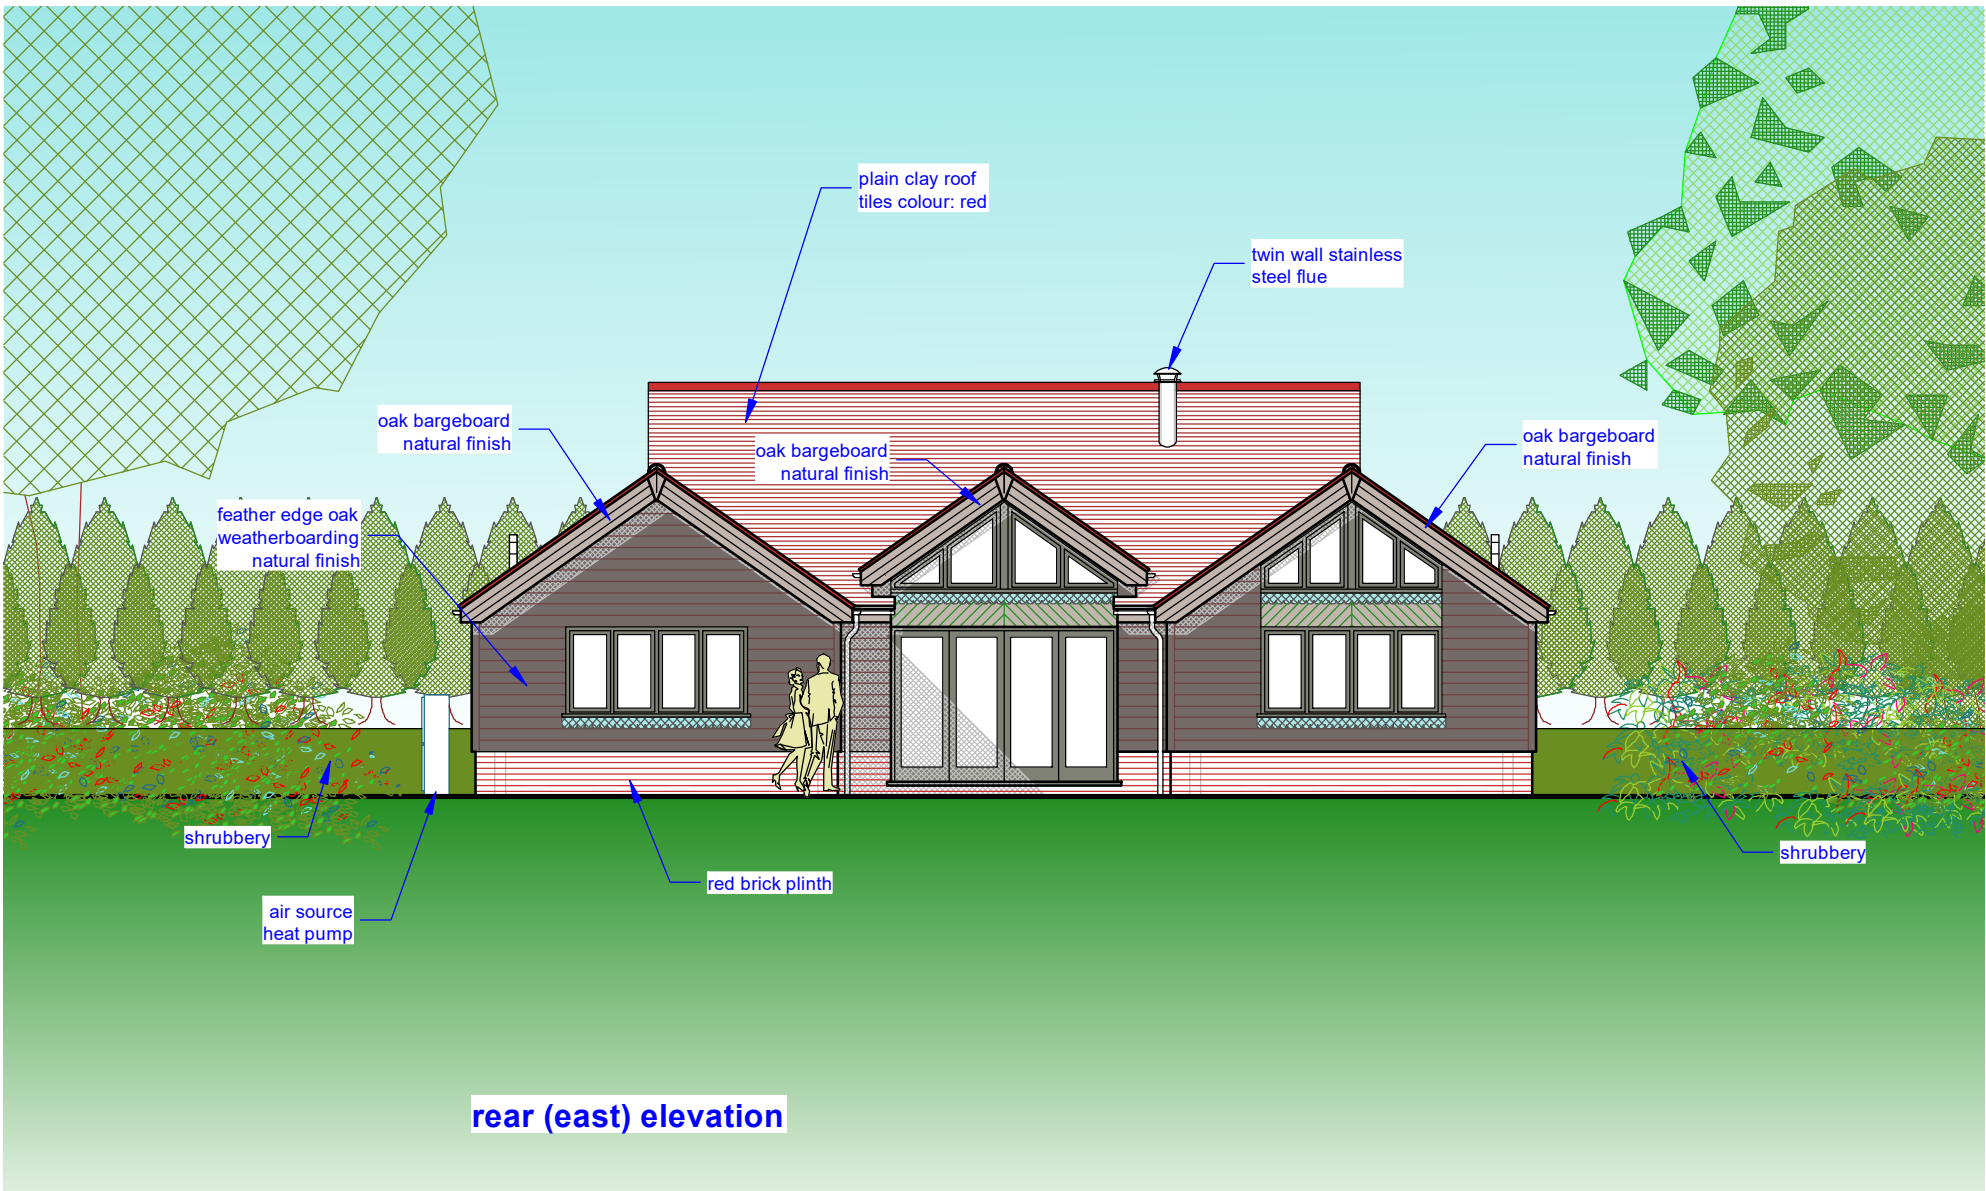

rear (east) elevation

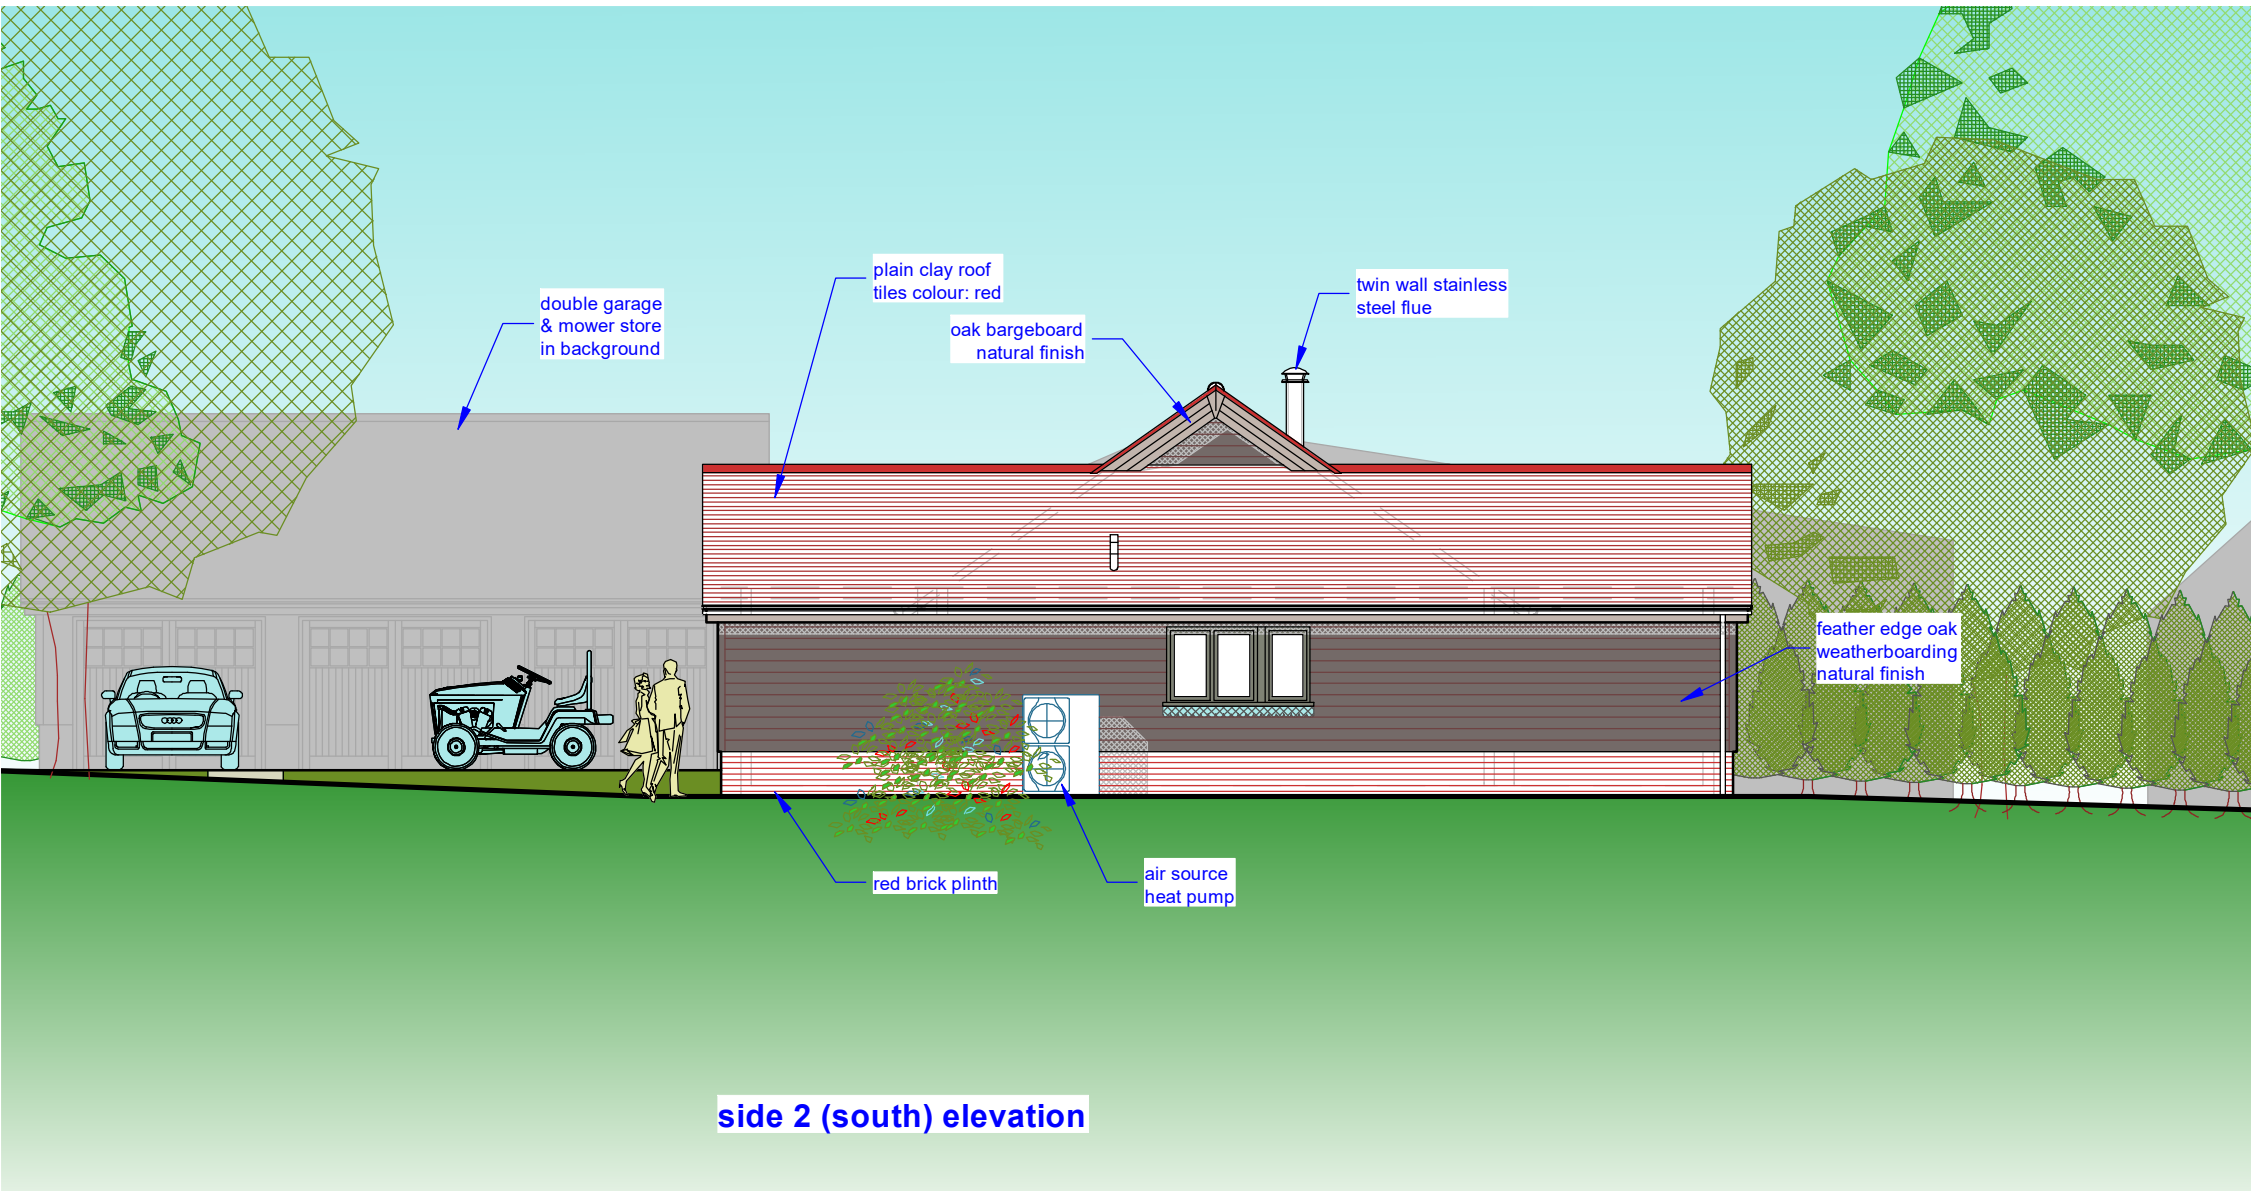

side 2 (south) elevation

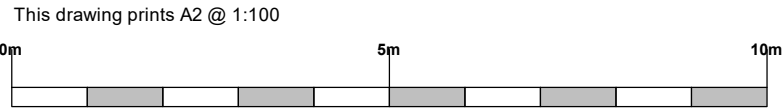

SCHEME / SHEET			
Proposed Replacement Dwelling Nutfield Farm, Priestwood Road, Harvel, Meopham, Kent, DA13 0DA: Mr & Mrs Stephen Church Proposed Dwelling Elevations			
SCALE	DATE	DRAWING NUMBER	JEREMY S. ISHERWOOD B. Sc. (hons), B. Arch. (Wales), R.I.B.A. Chartered Architect  34 Chalky Bank, Gravesend, Kent, DA11 7NY Telephone / Fax: 01474-533793
1:100	February 2023	539/PL03	
	This drawing remains the property of the Architect and may not be reproduced in whole or part without his written permission.		