



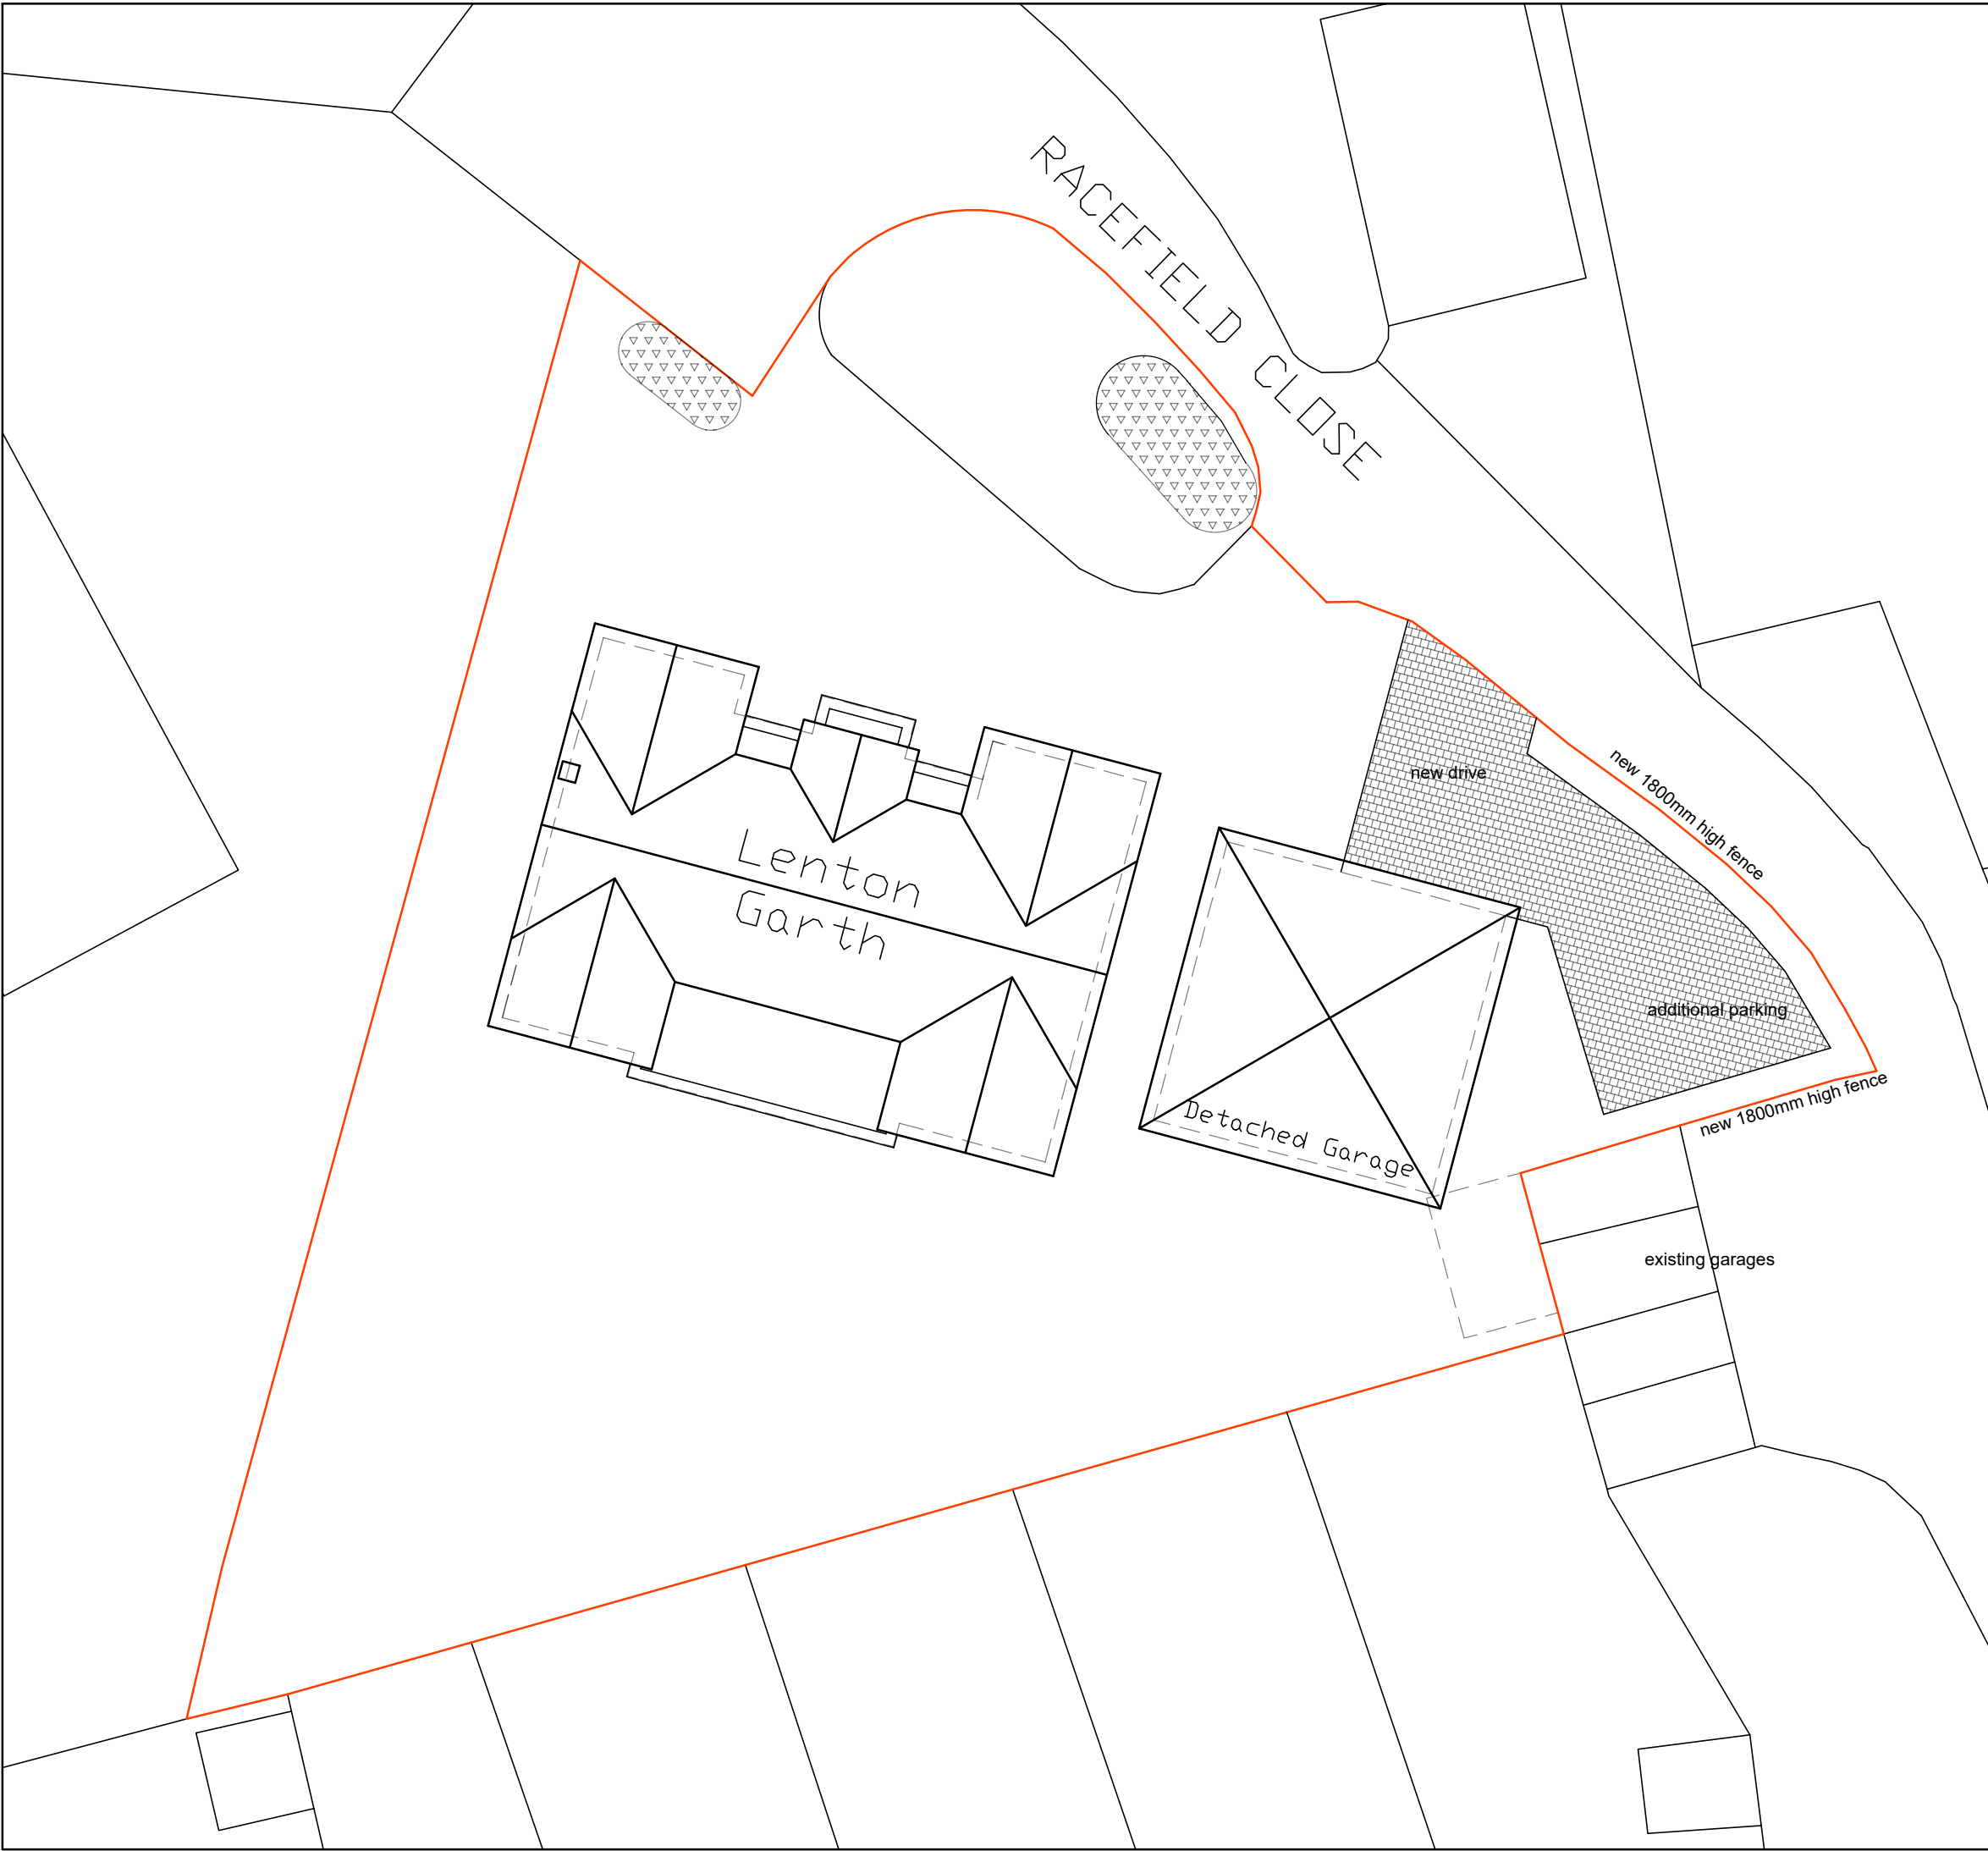

NOTE: ALL NEW HARD PAVINGS
LAID ON PERMEABLE SUB-BASE
OR DRAIN TO SOAKAWAY

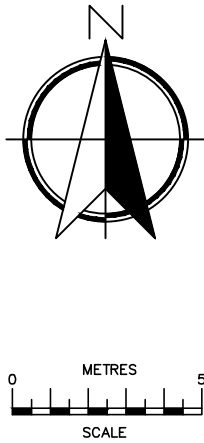

SCALE BAR @ 1:200

BLOCK PLAN
AS PROPOSED
(1:200)

Date	No	Revision
Penfold Project Services		
Epmarket, Wrotham Road, Meopham, Kent, DA13 0JH Telephone: 01474 816690 e-mail: apenfold448@btinternet.com		
Job Title:	LENTON GARTH RACEFIELD CLOSE SHORNE KENT DA12 3EL	
Dwg Title:	BLOCK PLANS AS PROPOSED	
Scale:	1:200 @ A2	
Dwg No.:	06	
Date:	March 2023	