
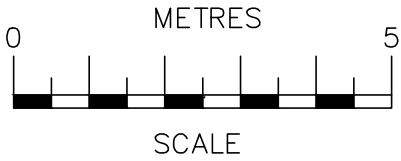
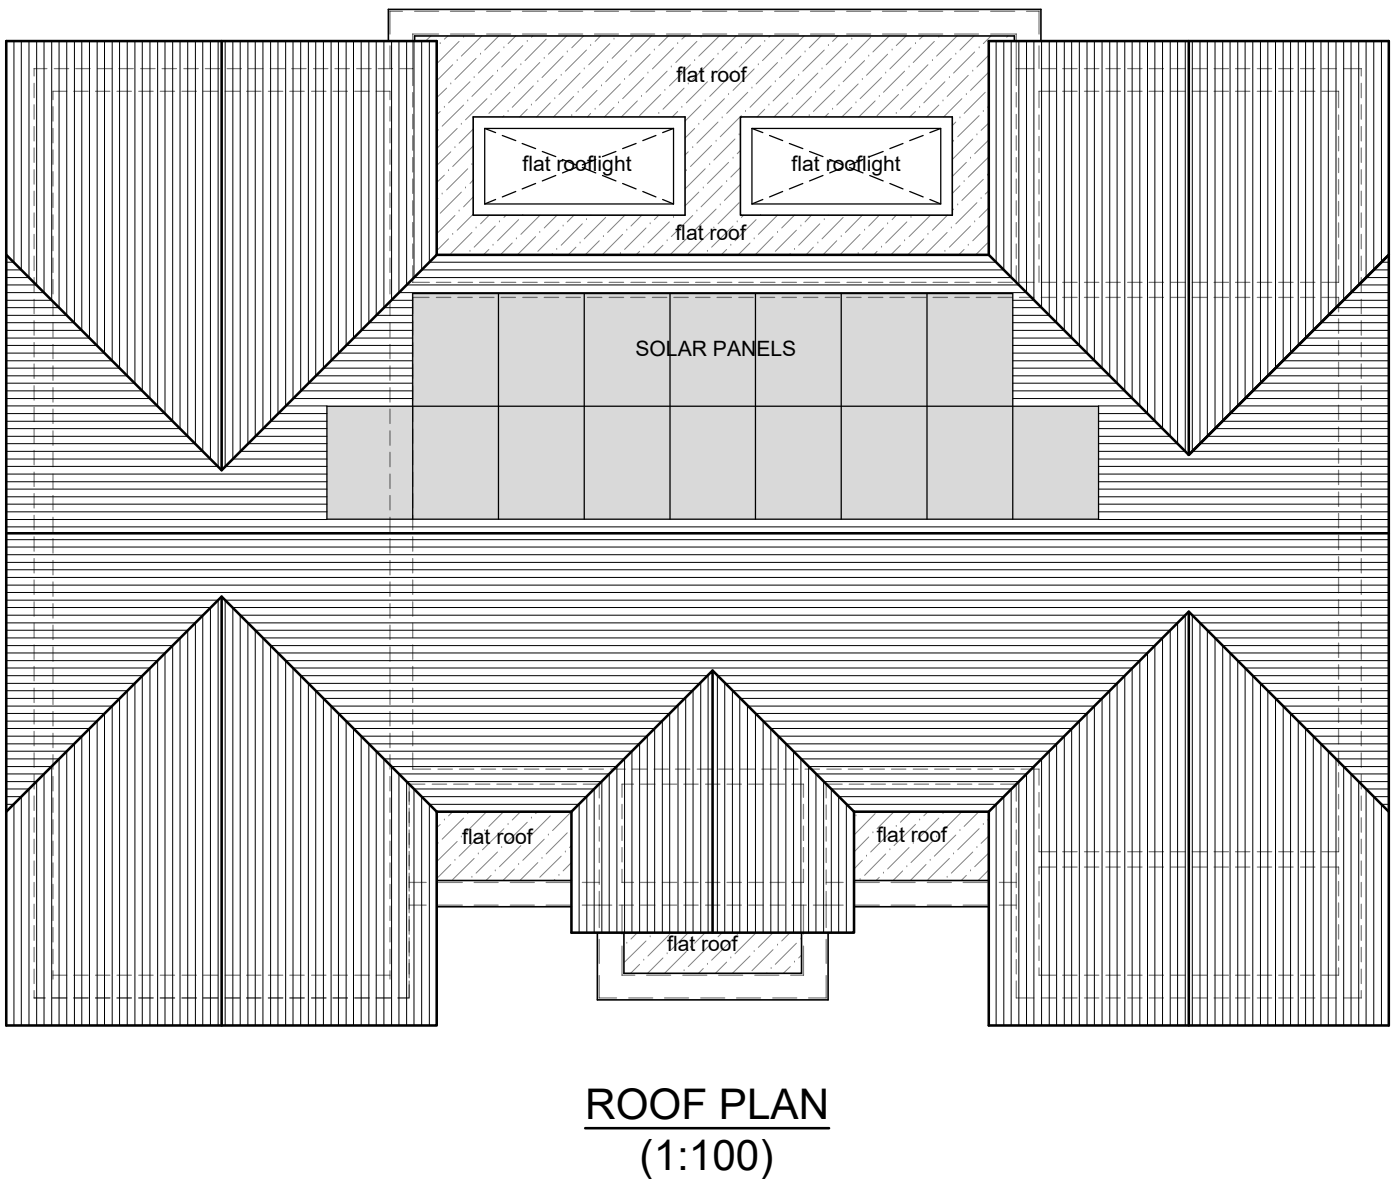
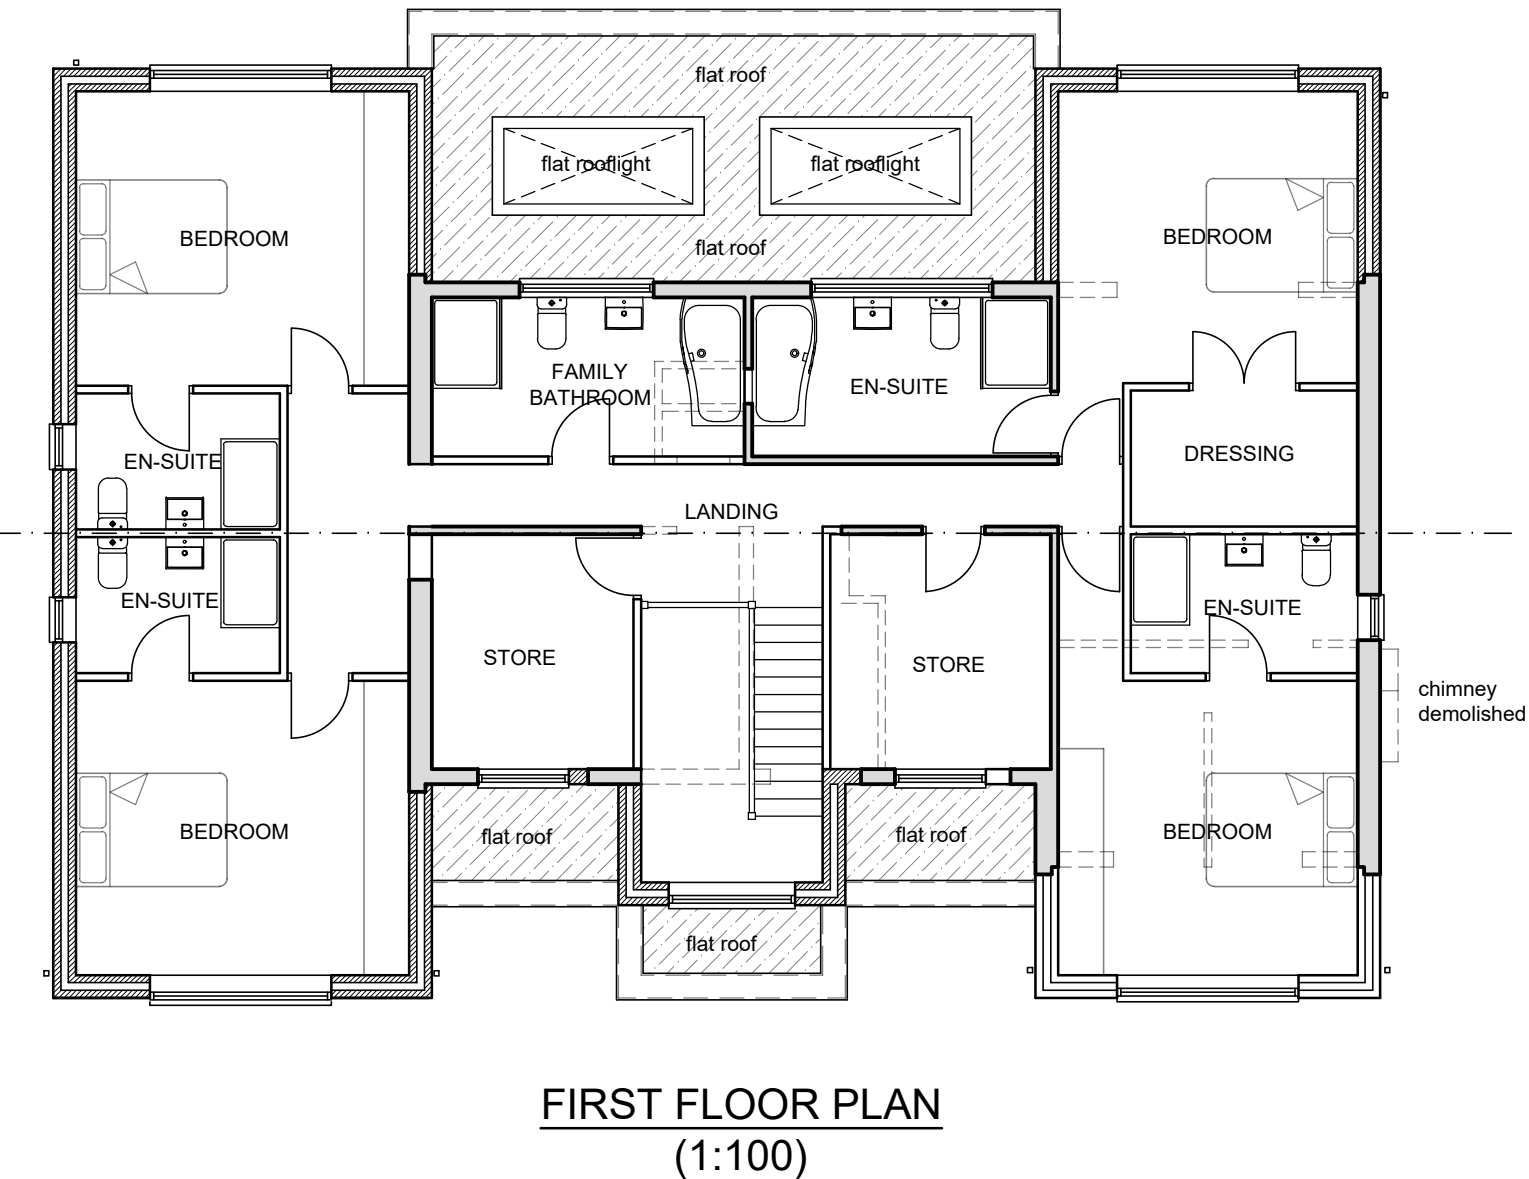



MATERIALS

- PITCHED ROOFS - BLACK REDLAND CAMBRIAN SLATE OR SIMILAR TILES
- FLAT ROOFS - SINGLE PLY MEMBRANE BEHIND PARAPET WALLS
- BLACK FASCIAS, BARGEBOARDS GUTTERS & RWP
- VERTICAL CLADDING
- PAINTED RENDER
- GREY FACING BRICKS TO ENTRANCE PORCH AND REAR EXTENSION
- WINDOWS & DOORS - COLOURED ALUMINIUM OR uPVC (OBSCURE GLASS TO ALL BATHROOM, W.C. & SHOWER ROOM WINDOWS)
- ENTRANCE DOOR - COLOURED COMPOSITE DOOR IN BLACK FRAME

NOTE: COLOURS ON ELEVATIONS ARE INDICATIVE ONLY AND NOT NECESSARILY A TRUE COLOUR REPRESENTATION OF THE ACTUAL PRODUCT

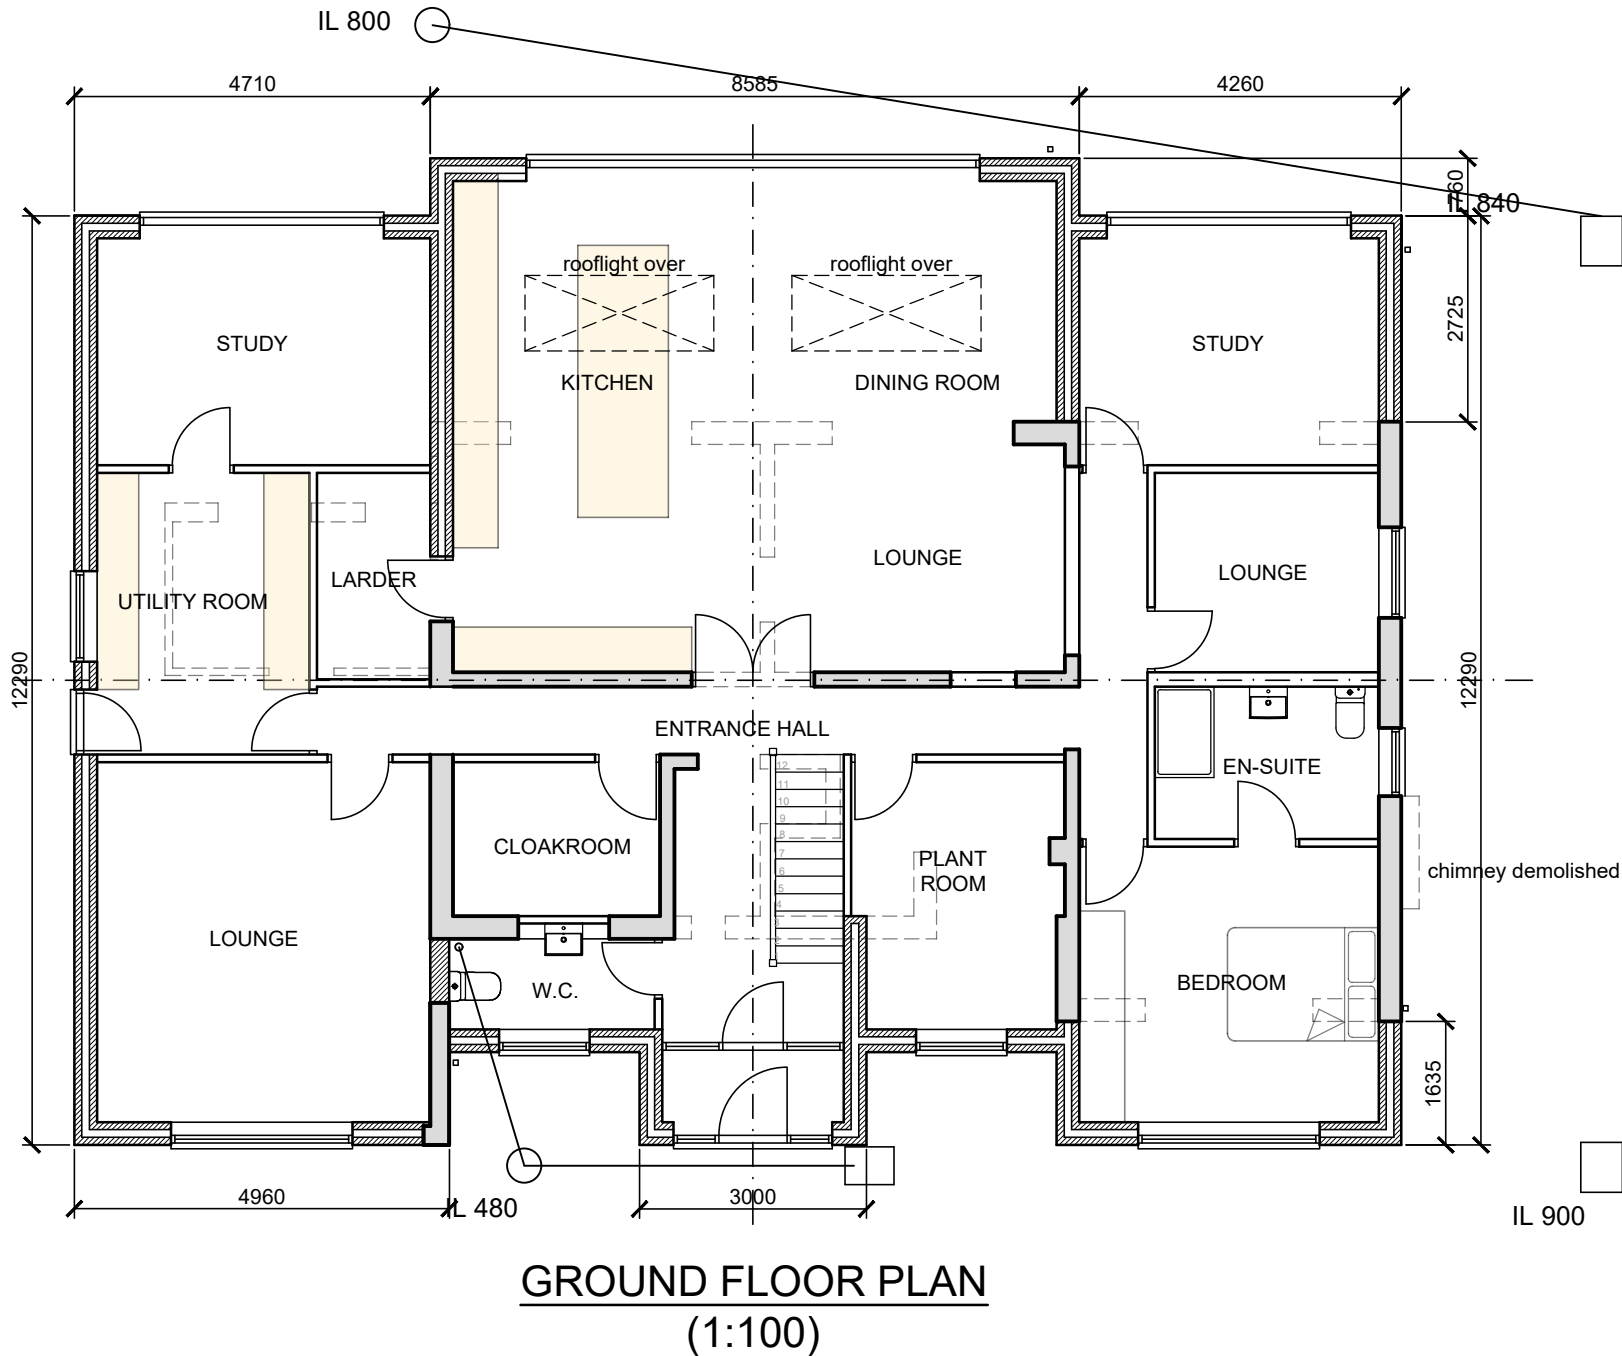

SCALE BAR @ 1:100

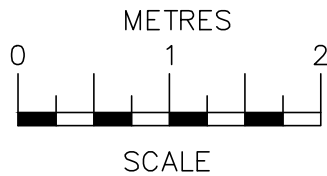

SCALE BAR @ 1:50

Date	No	Revision
Penfold Project Services		
Epmarket, Wrotham Road, Meopham, Kent, DA13 0JH Telephone: 01474 816690 e-mail: apenfold448@btinternet.com		
Job Title:	LENTON GARTH RACEFIELD CLOSE SHORNE KENT DA12 3EL	
Dwg Title:	PLANS & ELEVATIONS AS PROPOSED	
Scale:	1:100 @ A1	
Dwg No.:	02	
Date:	July 2022	