

MATERIAL FINISH KEY


1. uPVC WINDOWS; DOUBLE LEAD
GLAZED FRAMES WHITE:
RAL 9010 (PURE WHITE)
*OBSCURE GLAZED
(SIDE / FLANK ELEVATION)
TO MATCH EXISTING

2. ENTANCE DOUBLE DOOR
HOUSE - RAL:9010(PURE WHITE)

3. RED PLAIN "MARLEY"
CONCRETE TILES
MATCH TO EXISTING

4.GROUND LEVEL FACE RED STOCK
BRICKWORK MATCH TO EXISTING

5. ABOVE CREAM THROUGH COLOUR
RENDER ROUGH MATCH TO EXISTING

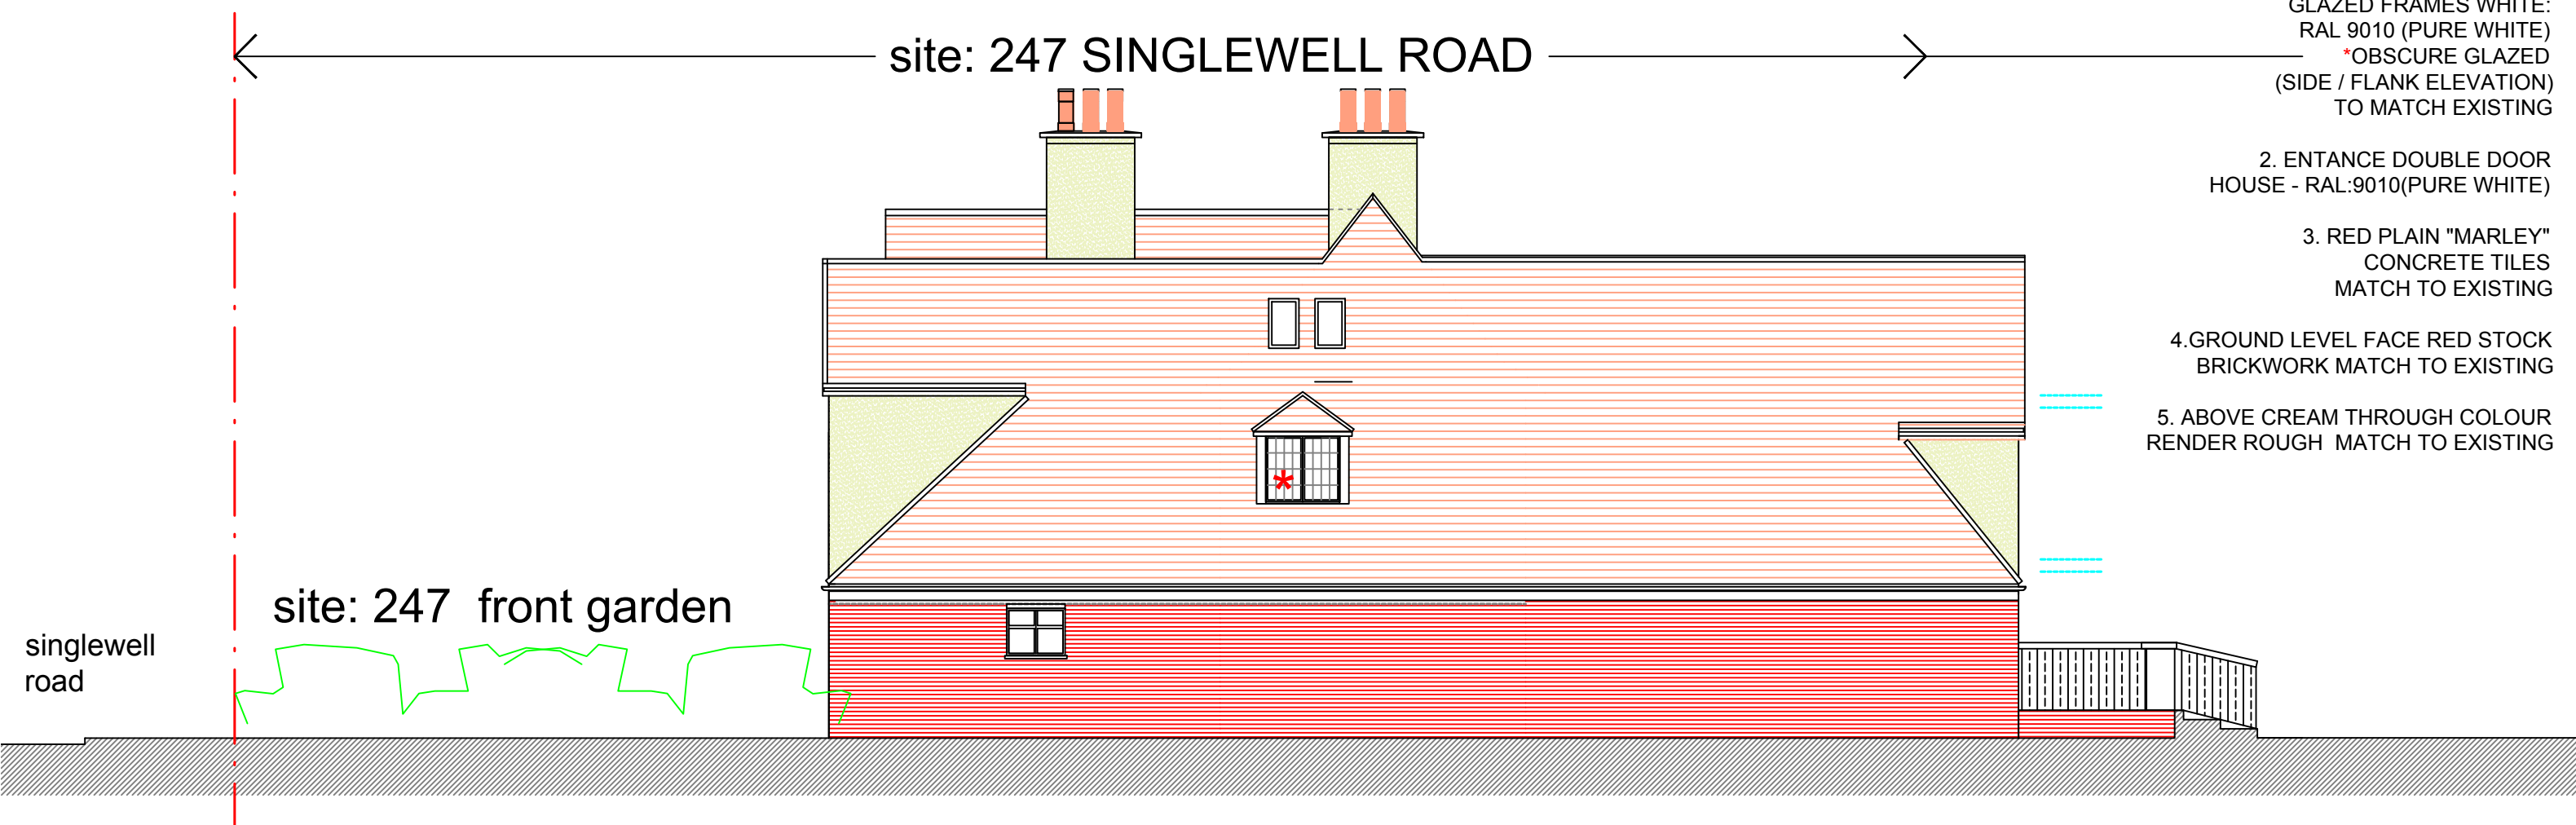

PROPOSED SIDE / FLANK ELEVATION
(view to No.245 singlewell road).



CHARTERHOUSE DESIGN AND BUILD LIMITED 14 REIGATE ROAD ILFORD ESSEX IG3 9HD	title. PROPOSED SIDE / FLANK ELEVATION	scale. A3@1:100	drawing no. 24 - 2021.247 - PL18	date. JAN 2023	revision. —
T 0208 5988624 M 07861 258943 Email charterhousedb@hotmail.com	Copyright Act 1988. job. 247 SINGLEWELL ROAD, GRAVESEND, KENT, DA11 7RN.	client. MR & MRS KHUSHWANT BHANGLE		drawn by. —	

Do not scale from this drawing. If in doubt ask the Design to confirm the dimension required. The Contractor is to inform the Design immediately of any dimensional or detail inconsistencies between Design and/or other Consultant' drawings and between drawings and existing structures. Variations from the content of this drawings are not permitted without the prior written consent of the Design. Copyright remains with the Design. Do not reproduce, in whole or in part, without permission. This drawing has been produced for use by any other person or for any other purpose.