




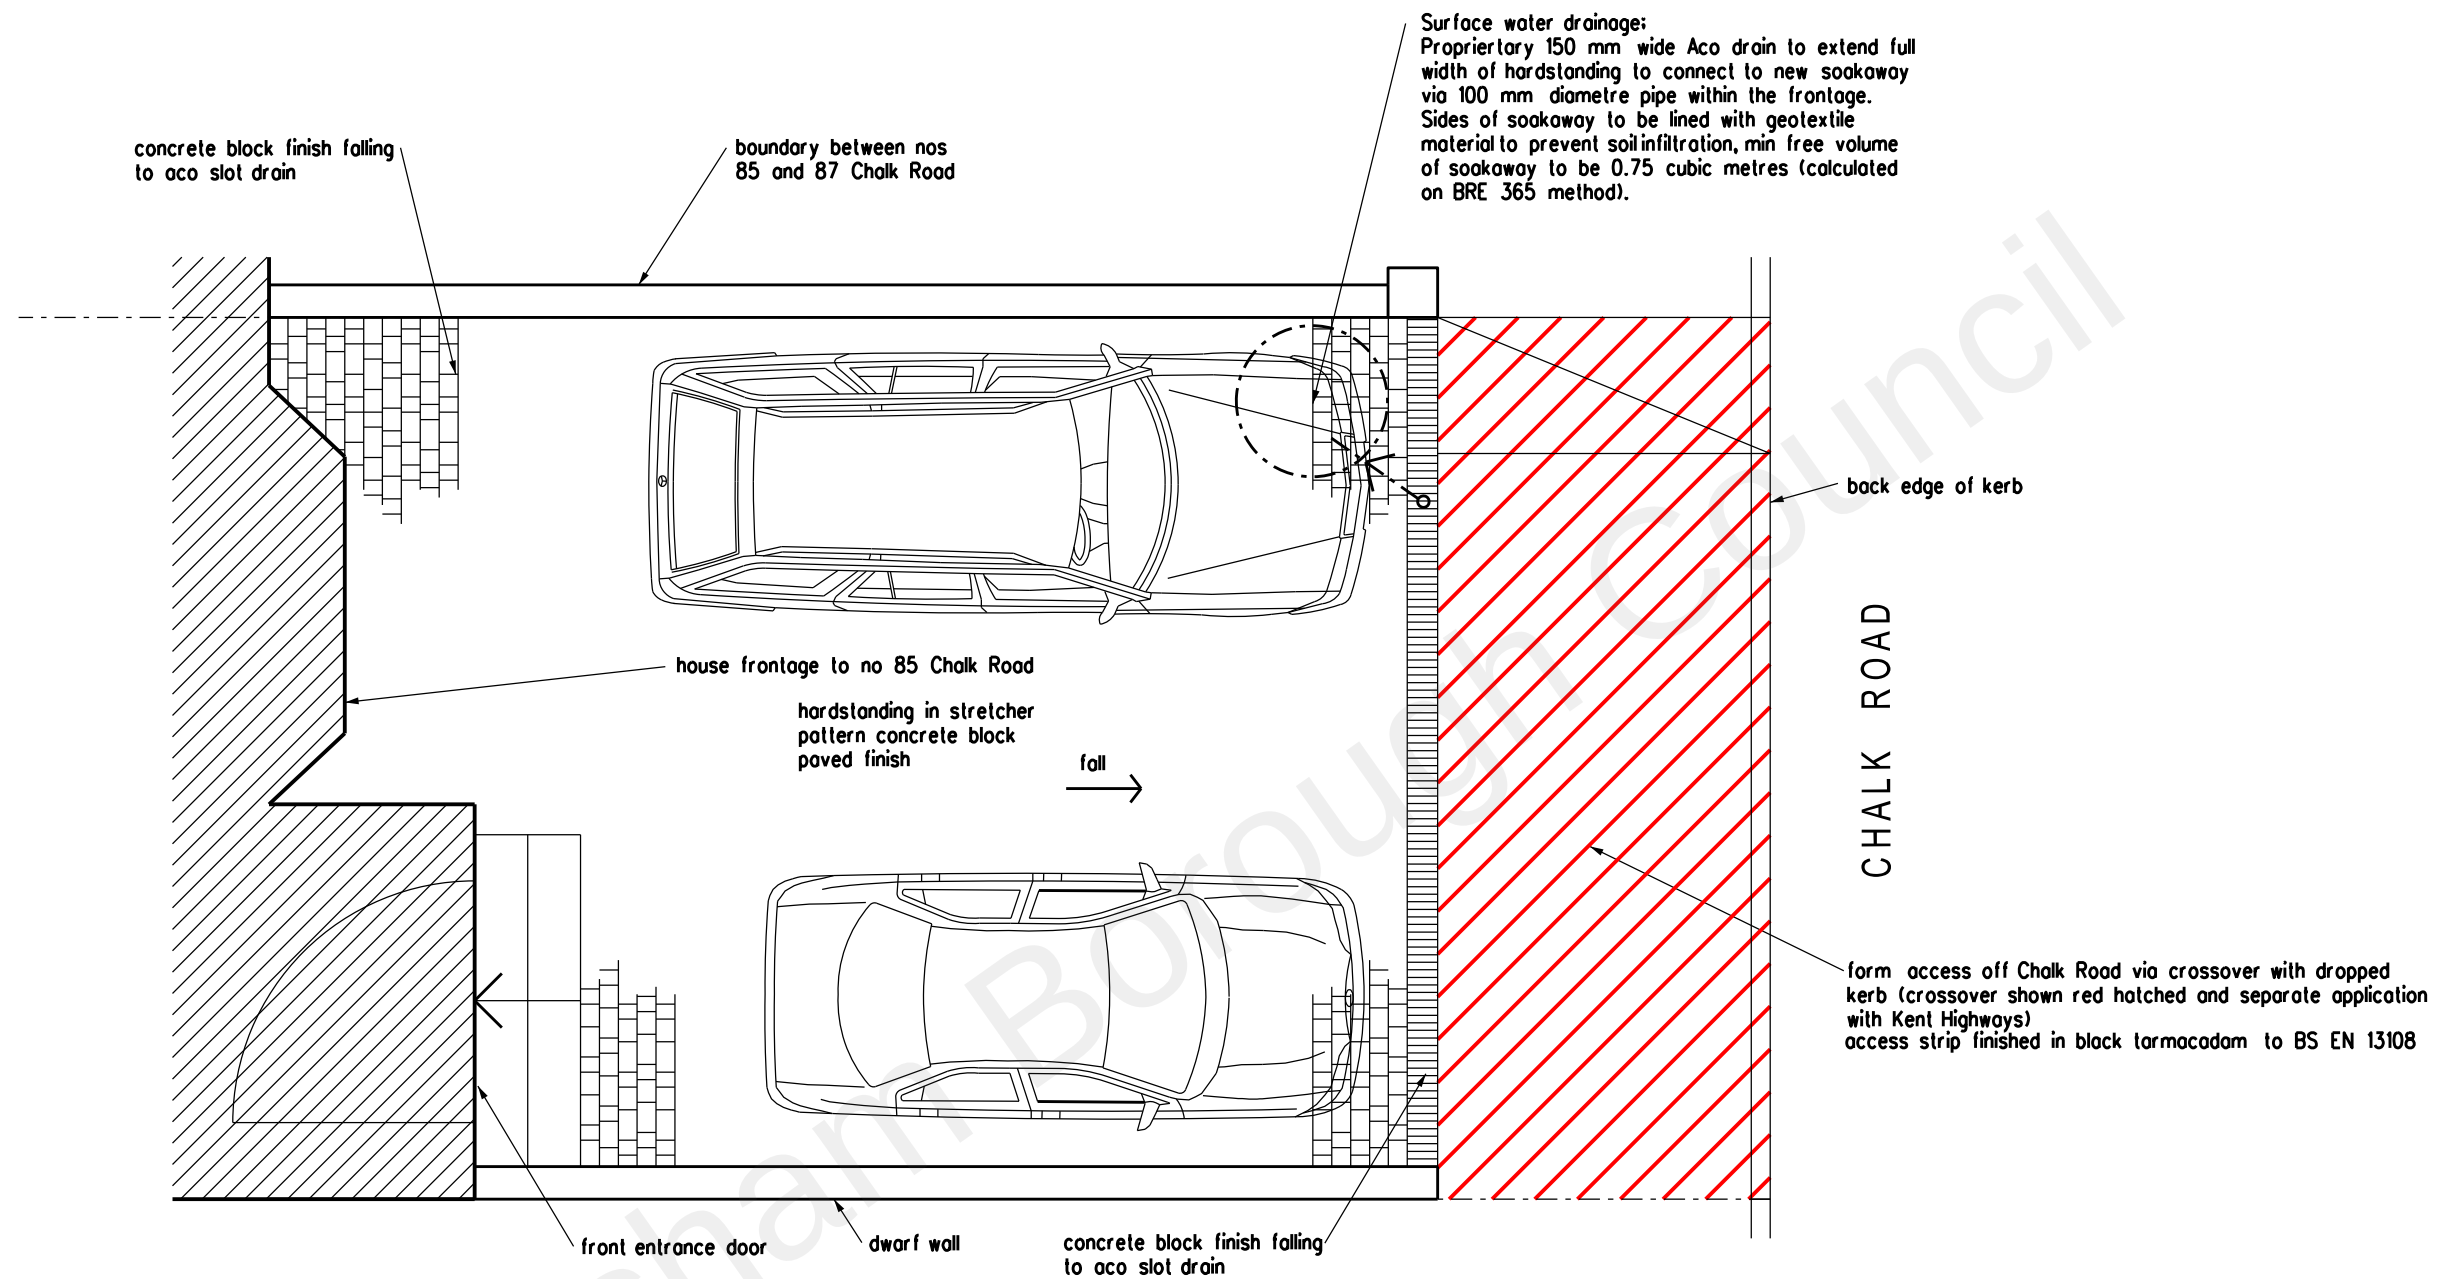

PLAN

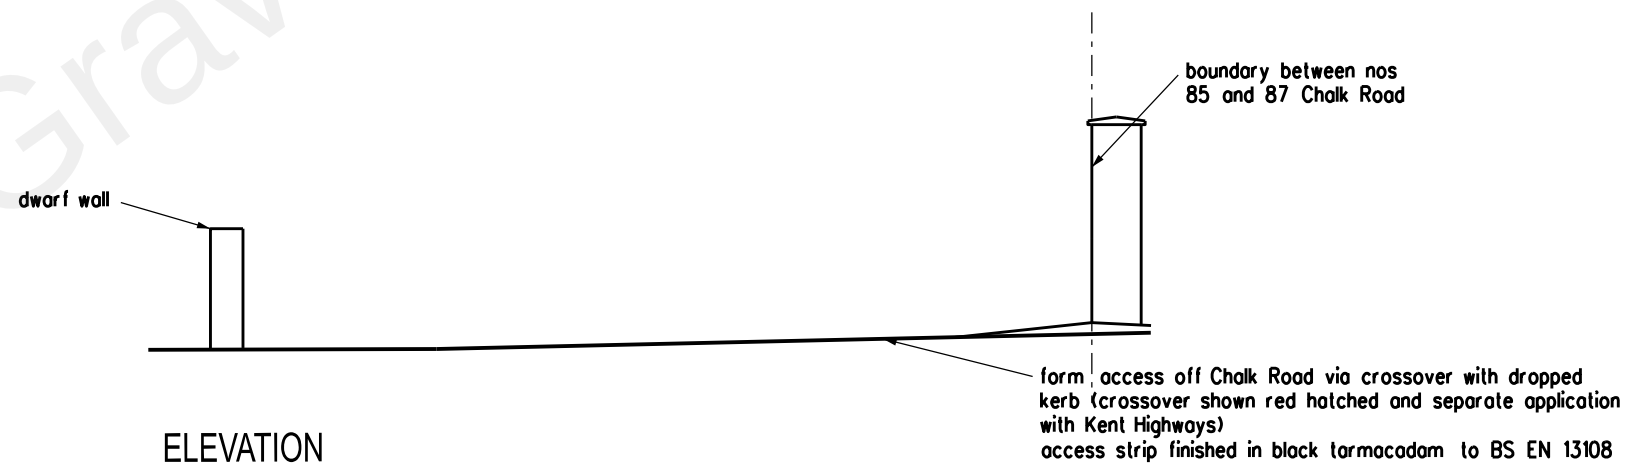

ELEVATION

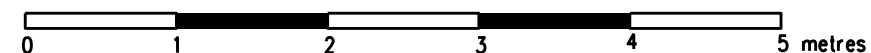

REVISION	DATE
ARCHITECT	
TA ARCHITECTS	
11 JOYDENS WOOD ROAD BEXLEY	
KENT DA5 2HS Tel 07905 130591	
ta140256@googlemail.com	
JOB	
CREATION OF VEHICULAR	
ACCESS AND HARDSTANDING	
AT 85 CHALK ROAD	
GRAVESEND KENT DA12 4UT	
DRAWING	
PROPOSED FRONTAGE PLAN	
AND ELEVATION	
SCALE	DATE
1:50 AT A3	MAY 2022
DRAWING NO.	
DM/04	