




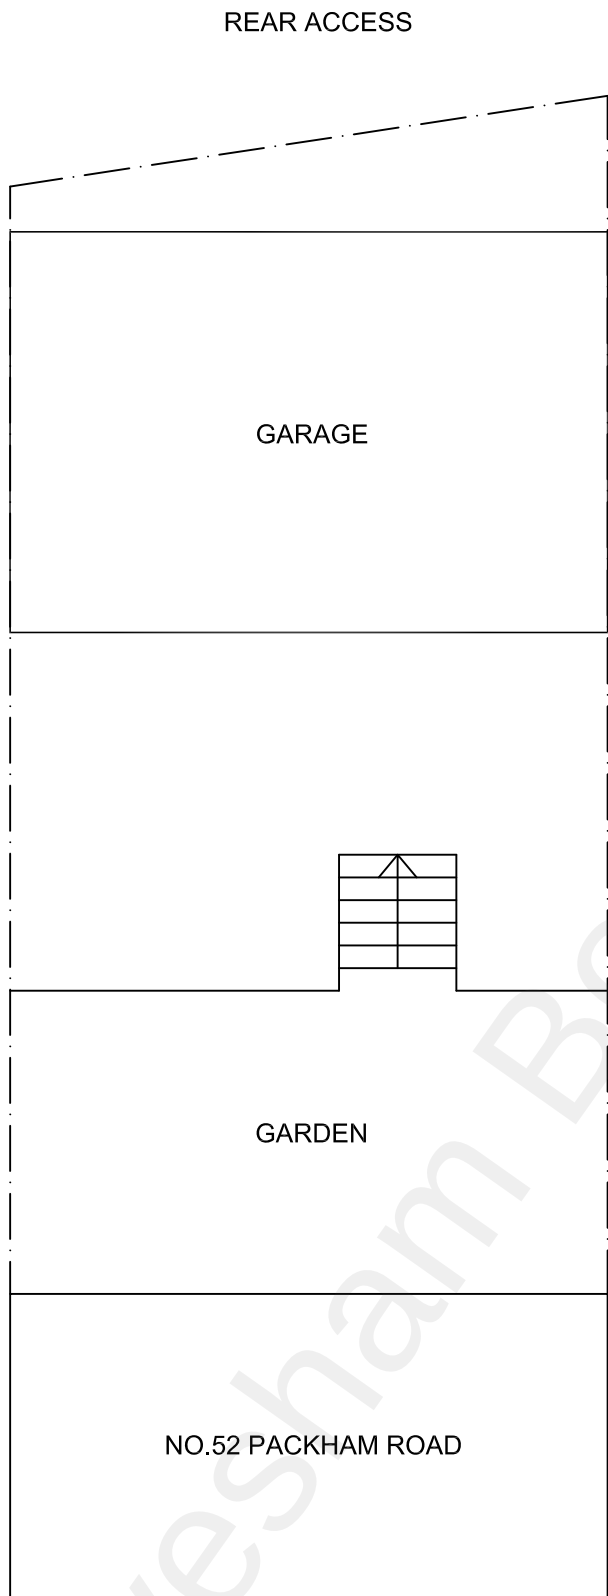

EXISTING PLAN
SCALE 1:100

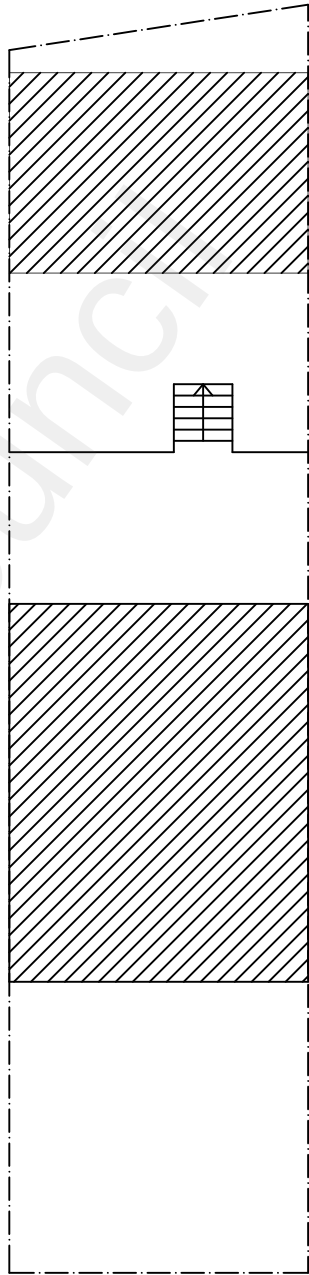

EXISTING BLOCK PLAN
SCALE 1:200

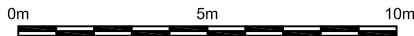

REV A: PLANNING APPLICATION 18.05.22

ARCHITECTURAL DRAWING
SERVICES PLANNING & BUILDING REGULATIONS

EXISTING SITE & BLOCK
PLANS

52 PACKHAM ROAD
NORTHFLEET
KENT
DA11 7JH

PAGE SIZE : A3
SCALE : 1:100 / 200
DATE : 18/05/22
DRAWN BY : TW

Dwg. No:
134/02

