


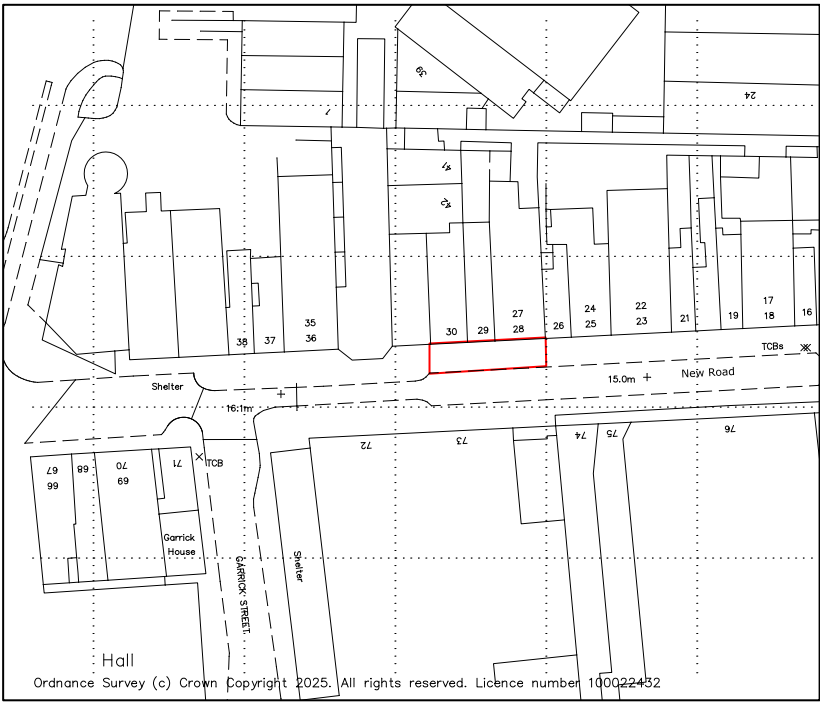

NEW WORLD PAYPHONES

: Application Site

NWP Street – New Communication Kiosk
Land outside 30 New Road, Gravesend, DA11 0AA

Location Plan

Drawing Number:
CK0134/01

Scale: 1:1250 @ A3

