




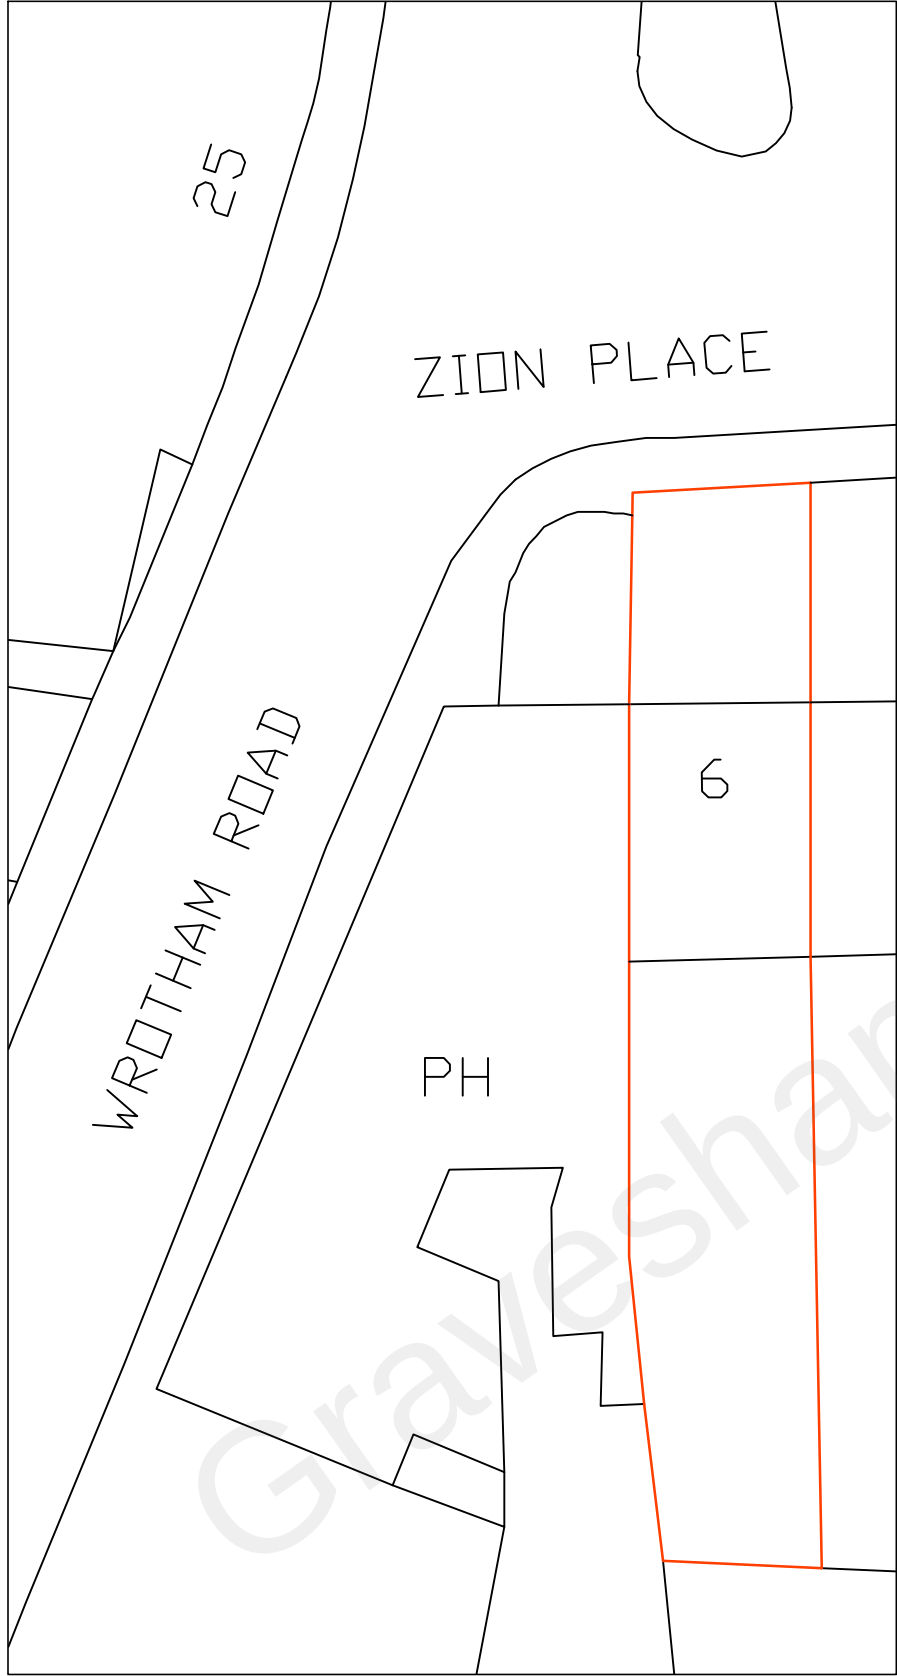

BLOCK PLAN
AS EXISTING

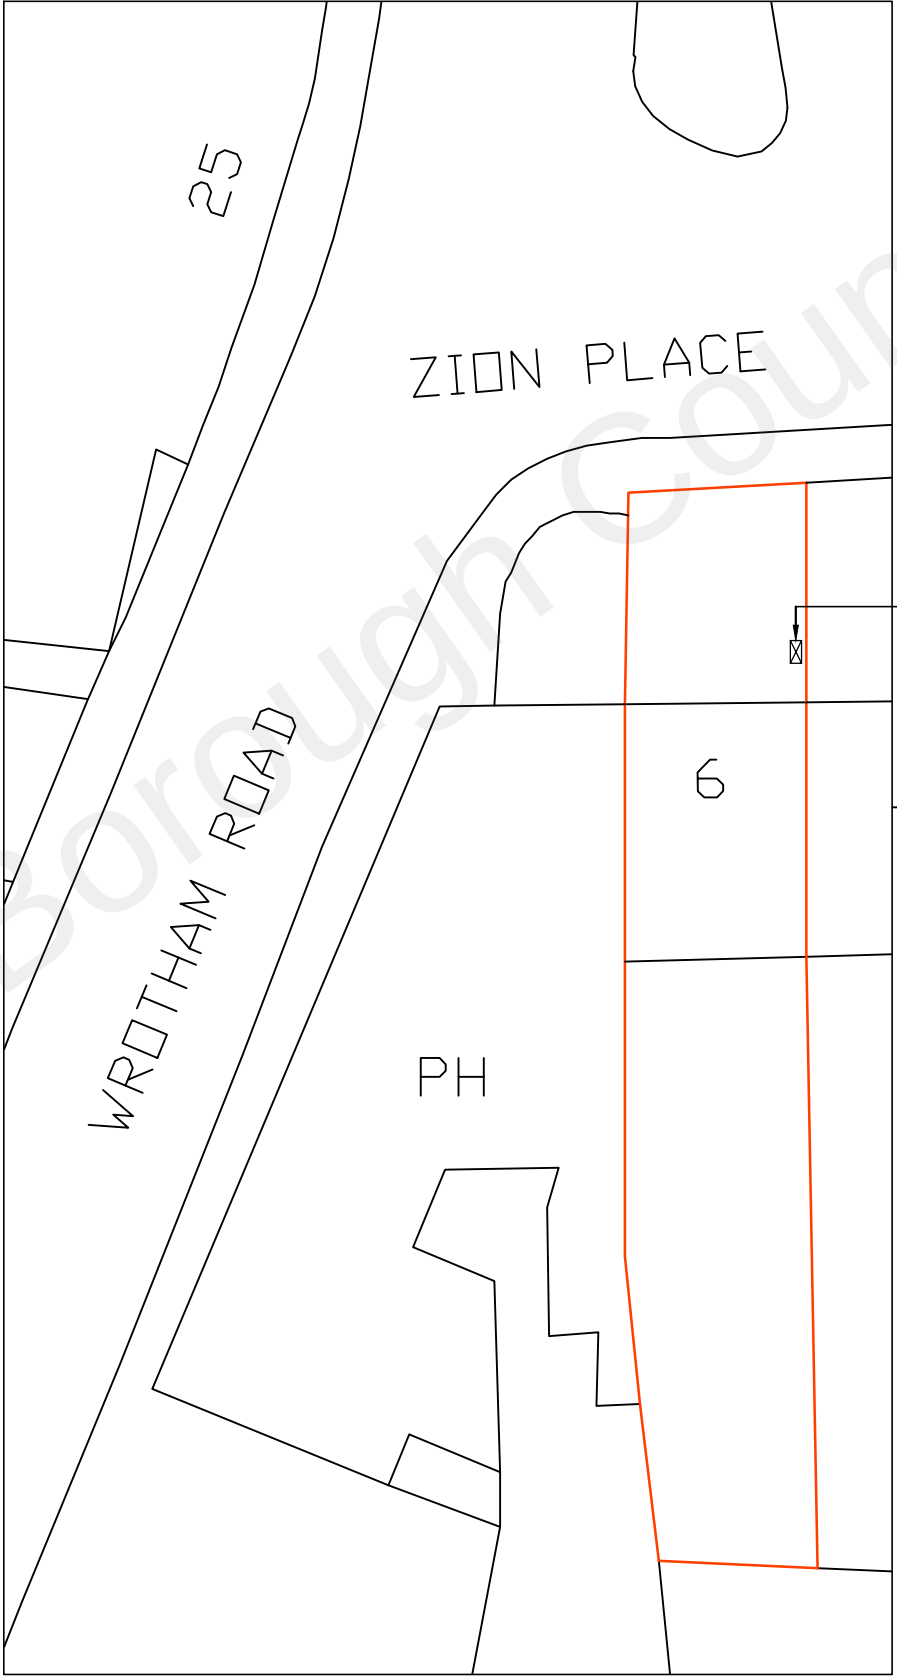

BLOCK PLAN
AS PROPOSED

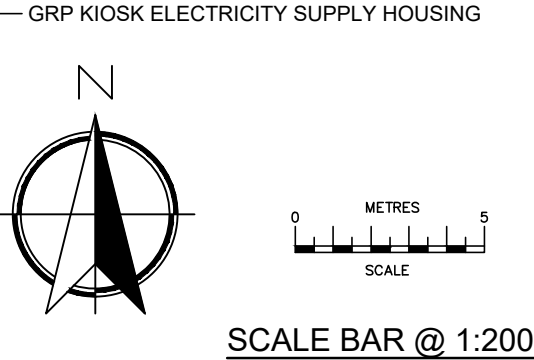

20/08/21	A	Existing & proposed plans added
Date	No	Revision
Penfold Project Services Epmarket, Wrotham Road, Meopham, Kent, DA13 0JH Telephone: 01474 816690 e-mail: apenfold448@btinternet.com		
Job Title:	9 ZION PLACE GRAVESEND KENT DA12 1BH	
Dwg Title:	BLOCK PLANS AS EXISTING AND AS PROPOSED	
Scale:	1:200 @ A3	
Dwg No.:	02A	
Date:	November 2020	