



Location Plan



1/1250 @ A2, 1/2500 @ A4

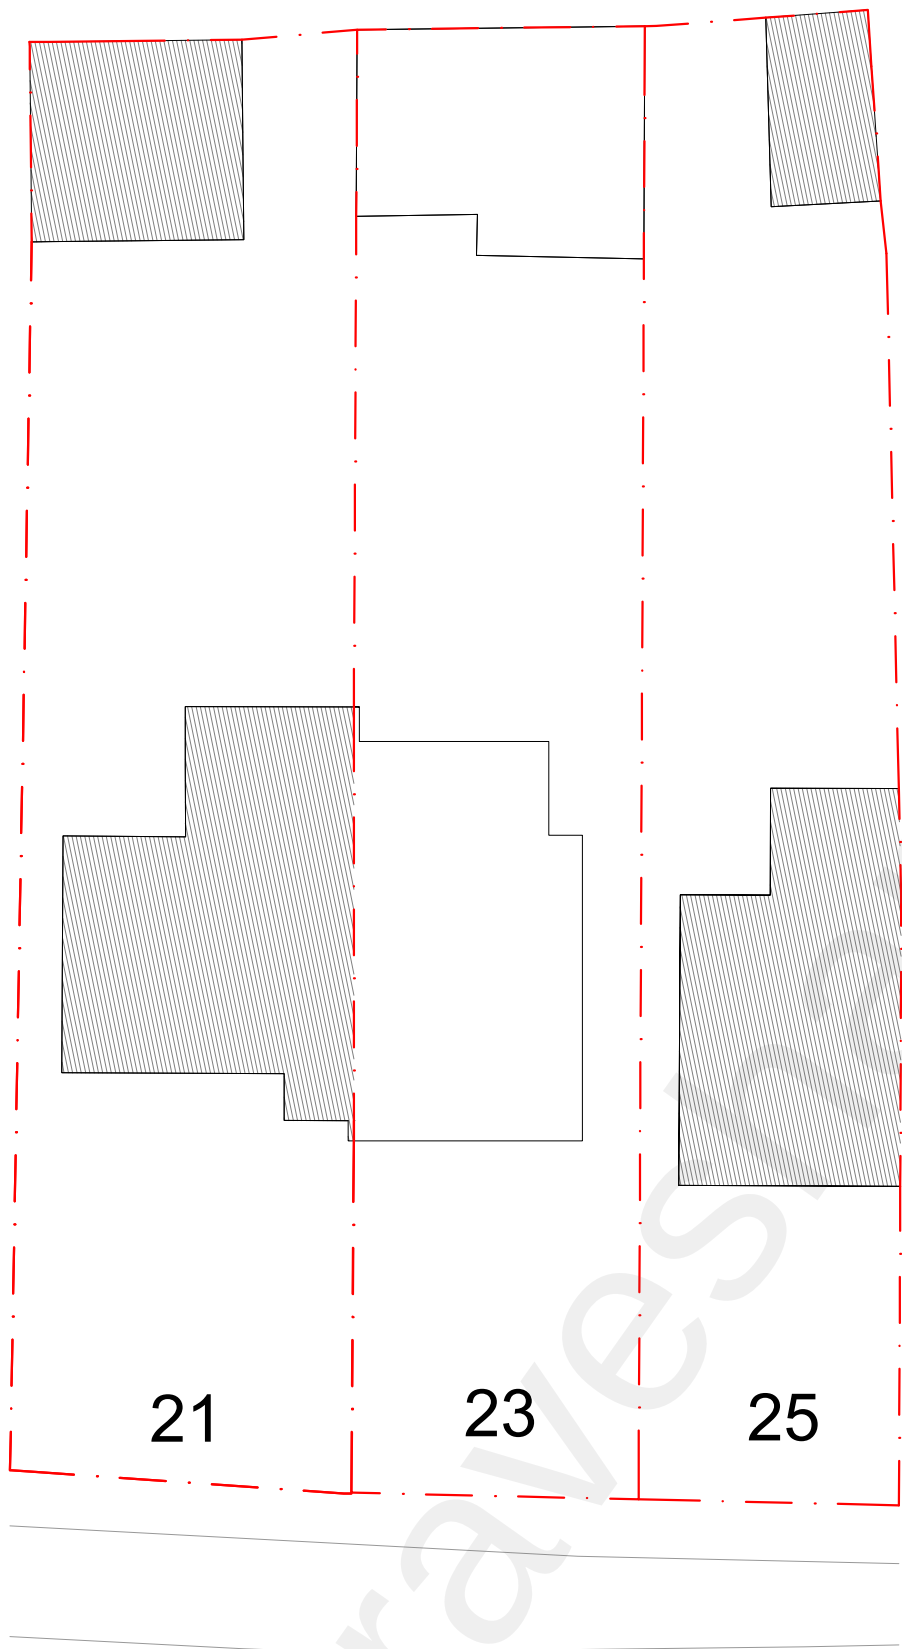

VICARAGE LANE

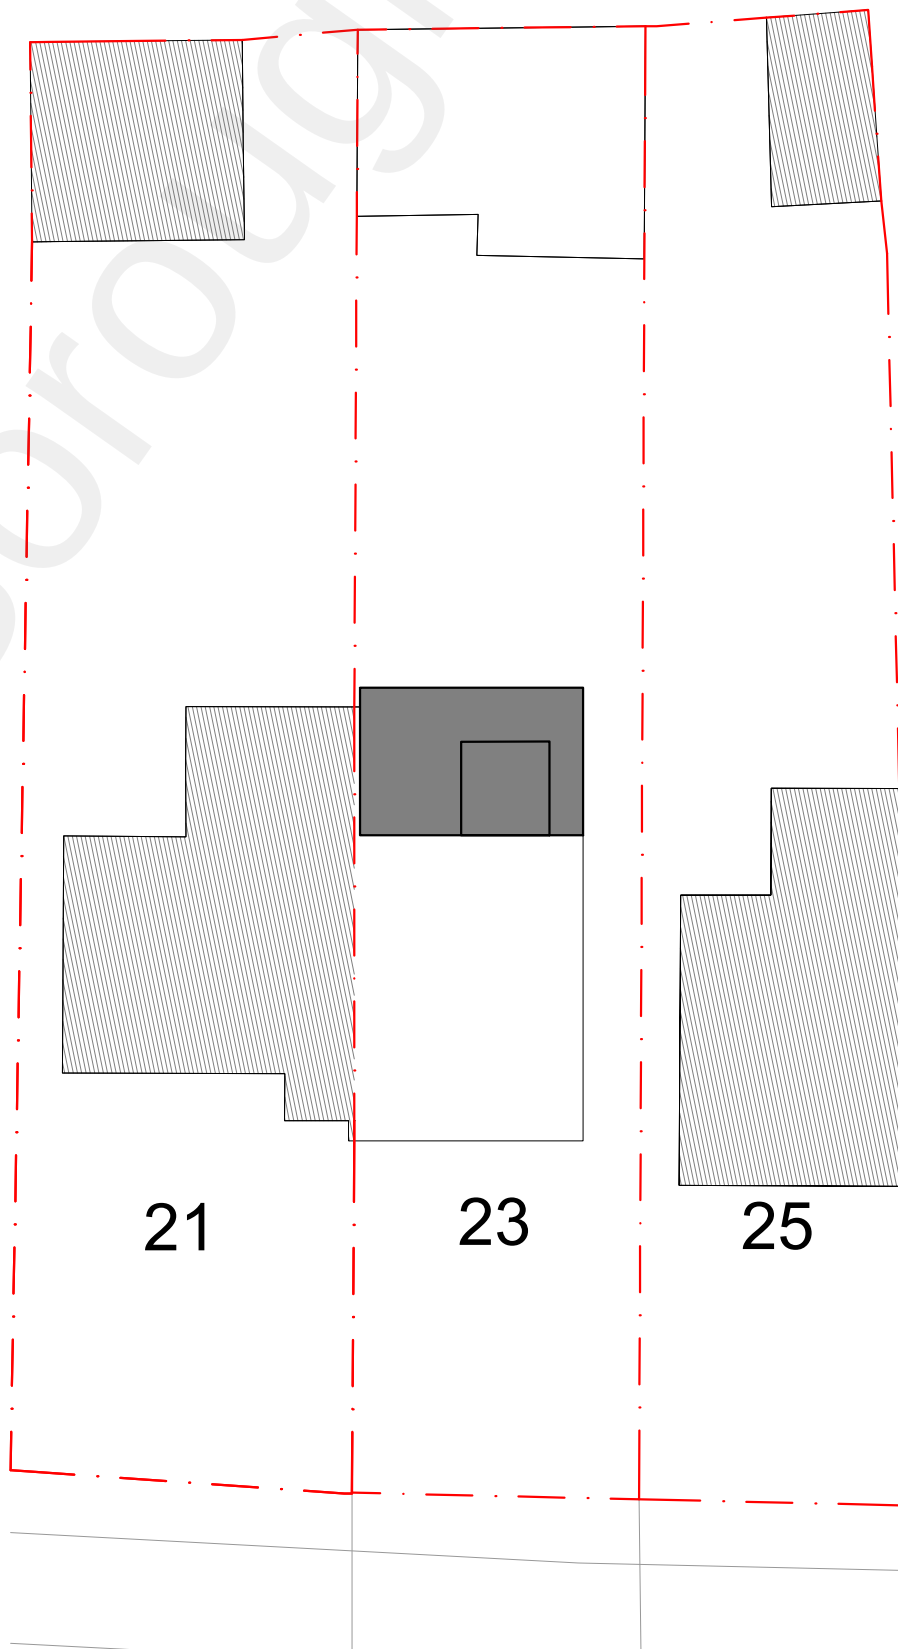

VICARAGE LANE

Copyright in the design and this drawing is the property of RESI.
Reproduction in whole or in part is forbidden without written sanction of RESI.
All dimensions to be cross-checked on site prior to completing a Planning, structural engineering, the party wall process and construction.
Print to scale (as actual size)

NOTES

GENERAL KEYS

- Boundary line
- Existing dwelling
- Proposed extension

REV	DESCRIPTION	DRN	CHK
PP06	PLANNING DRAWINGS	DK	FD
		03.10.2022	03.10.2022



Job Title
Two storey extension at
23 Vicarage Lane, DA12 4TF

Drawing Status
Planning Drawings


Client
Alan Ring

Drawing Title
Location Plan
Existing / Proposed Block Plan


Scale
As shown
Date
June 22

Drawn
DK
Checked
FD


Drawing No.
22-0975 - 01

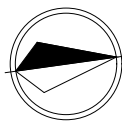


Existing Block Plan

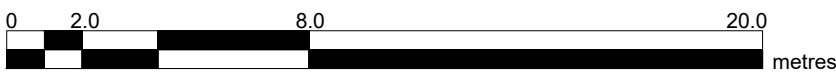

1/200 @ A2, 1/400 @ A4

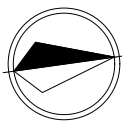

Proposed Block Plan

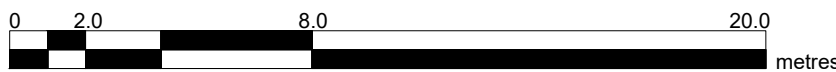

1/200 @ A2, 1/400 @ A4