




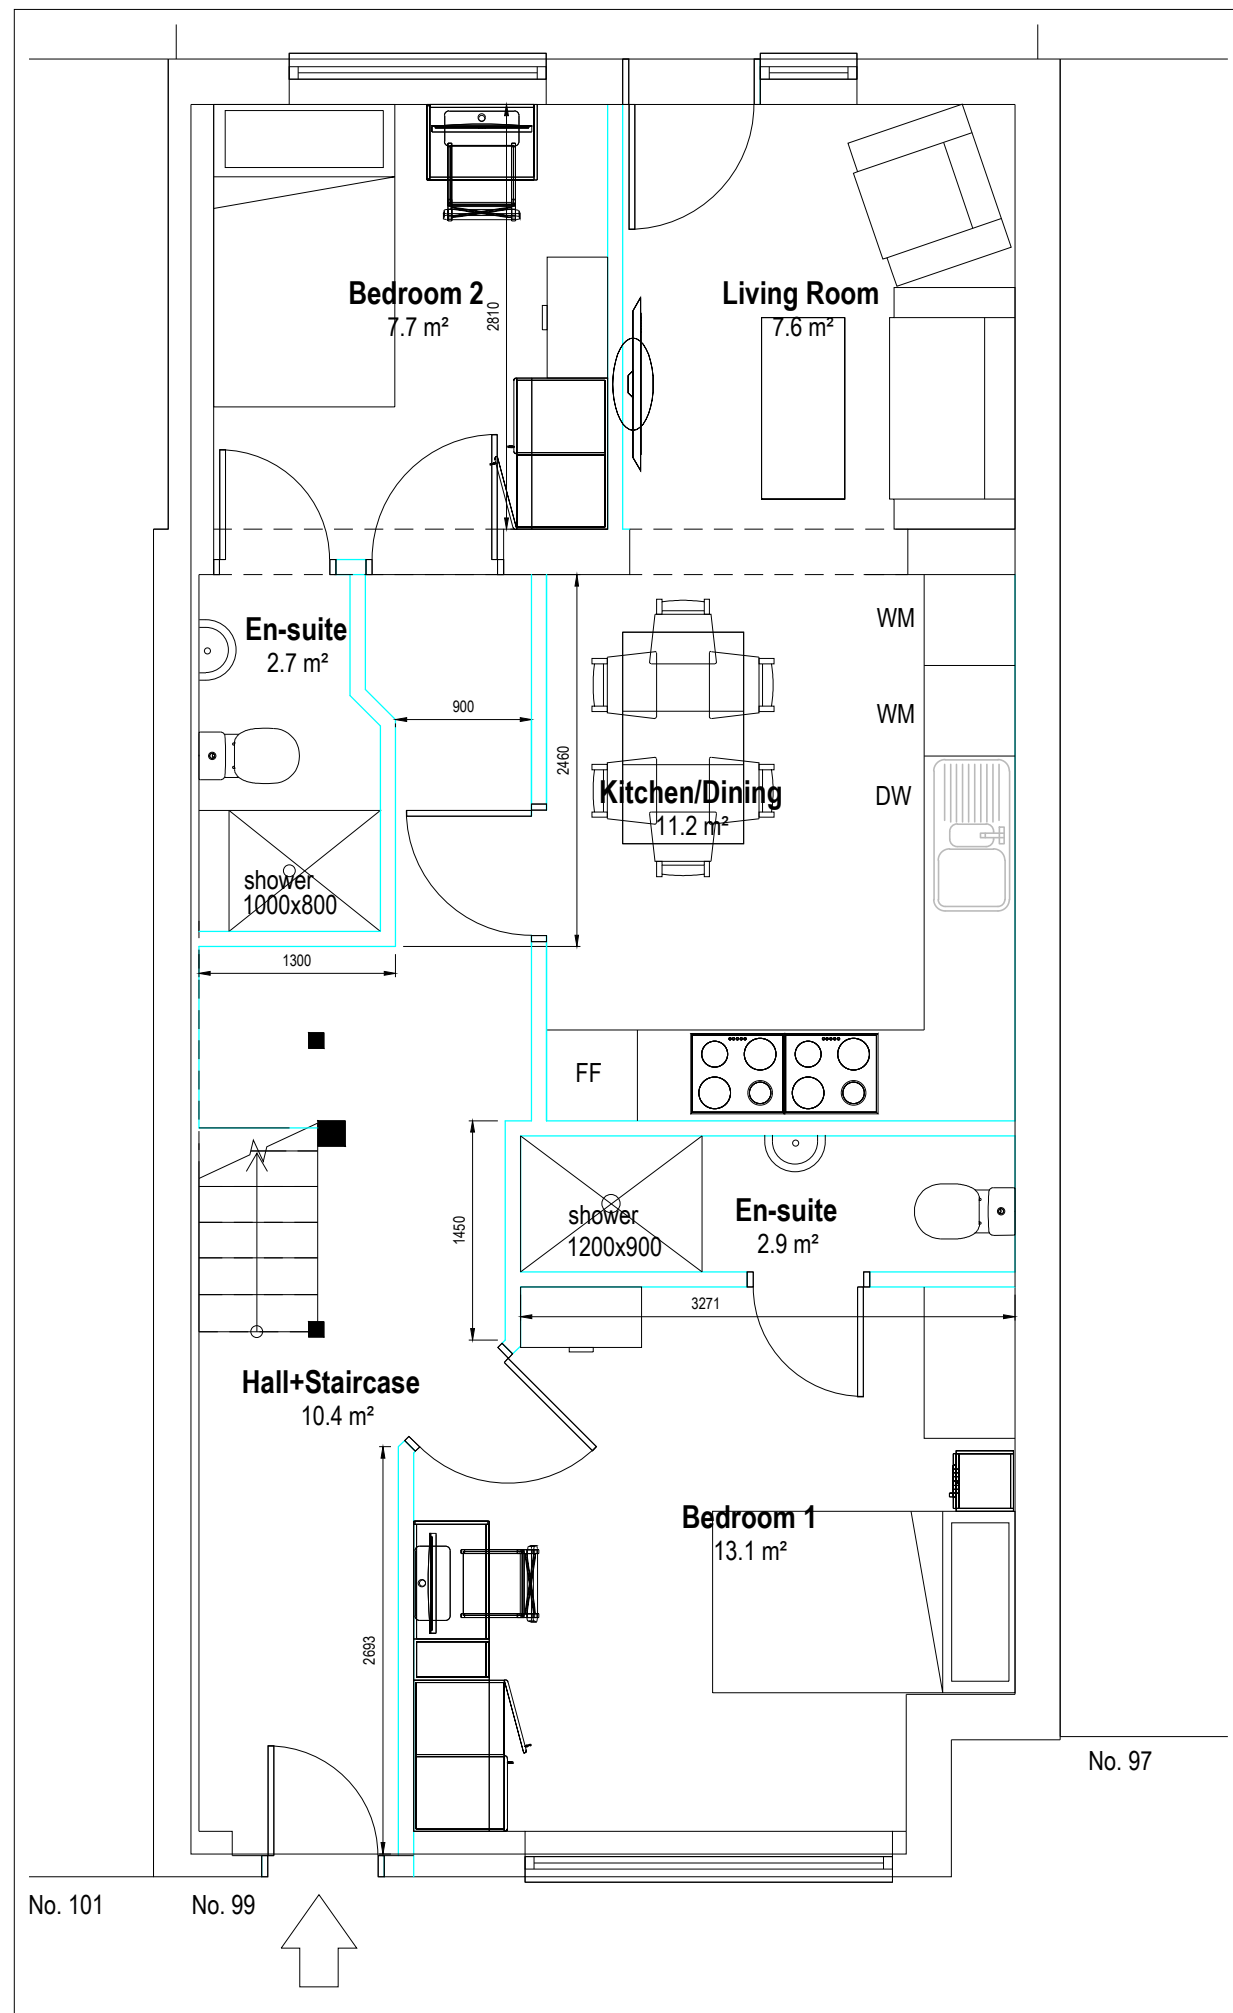

Ground Floor

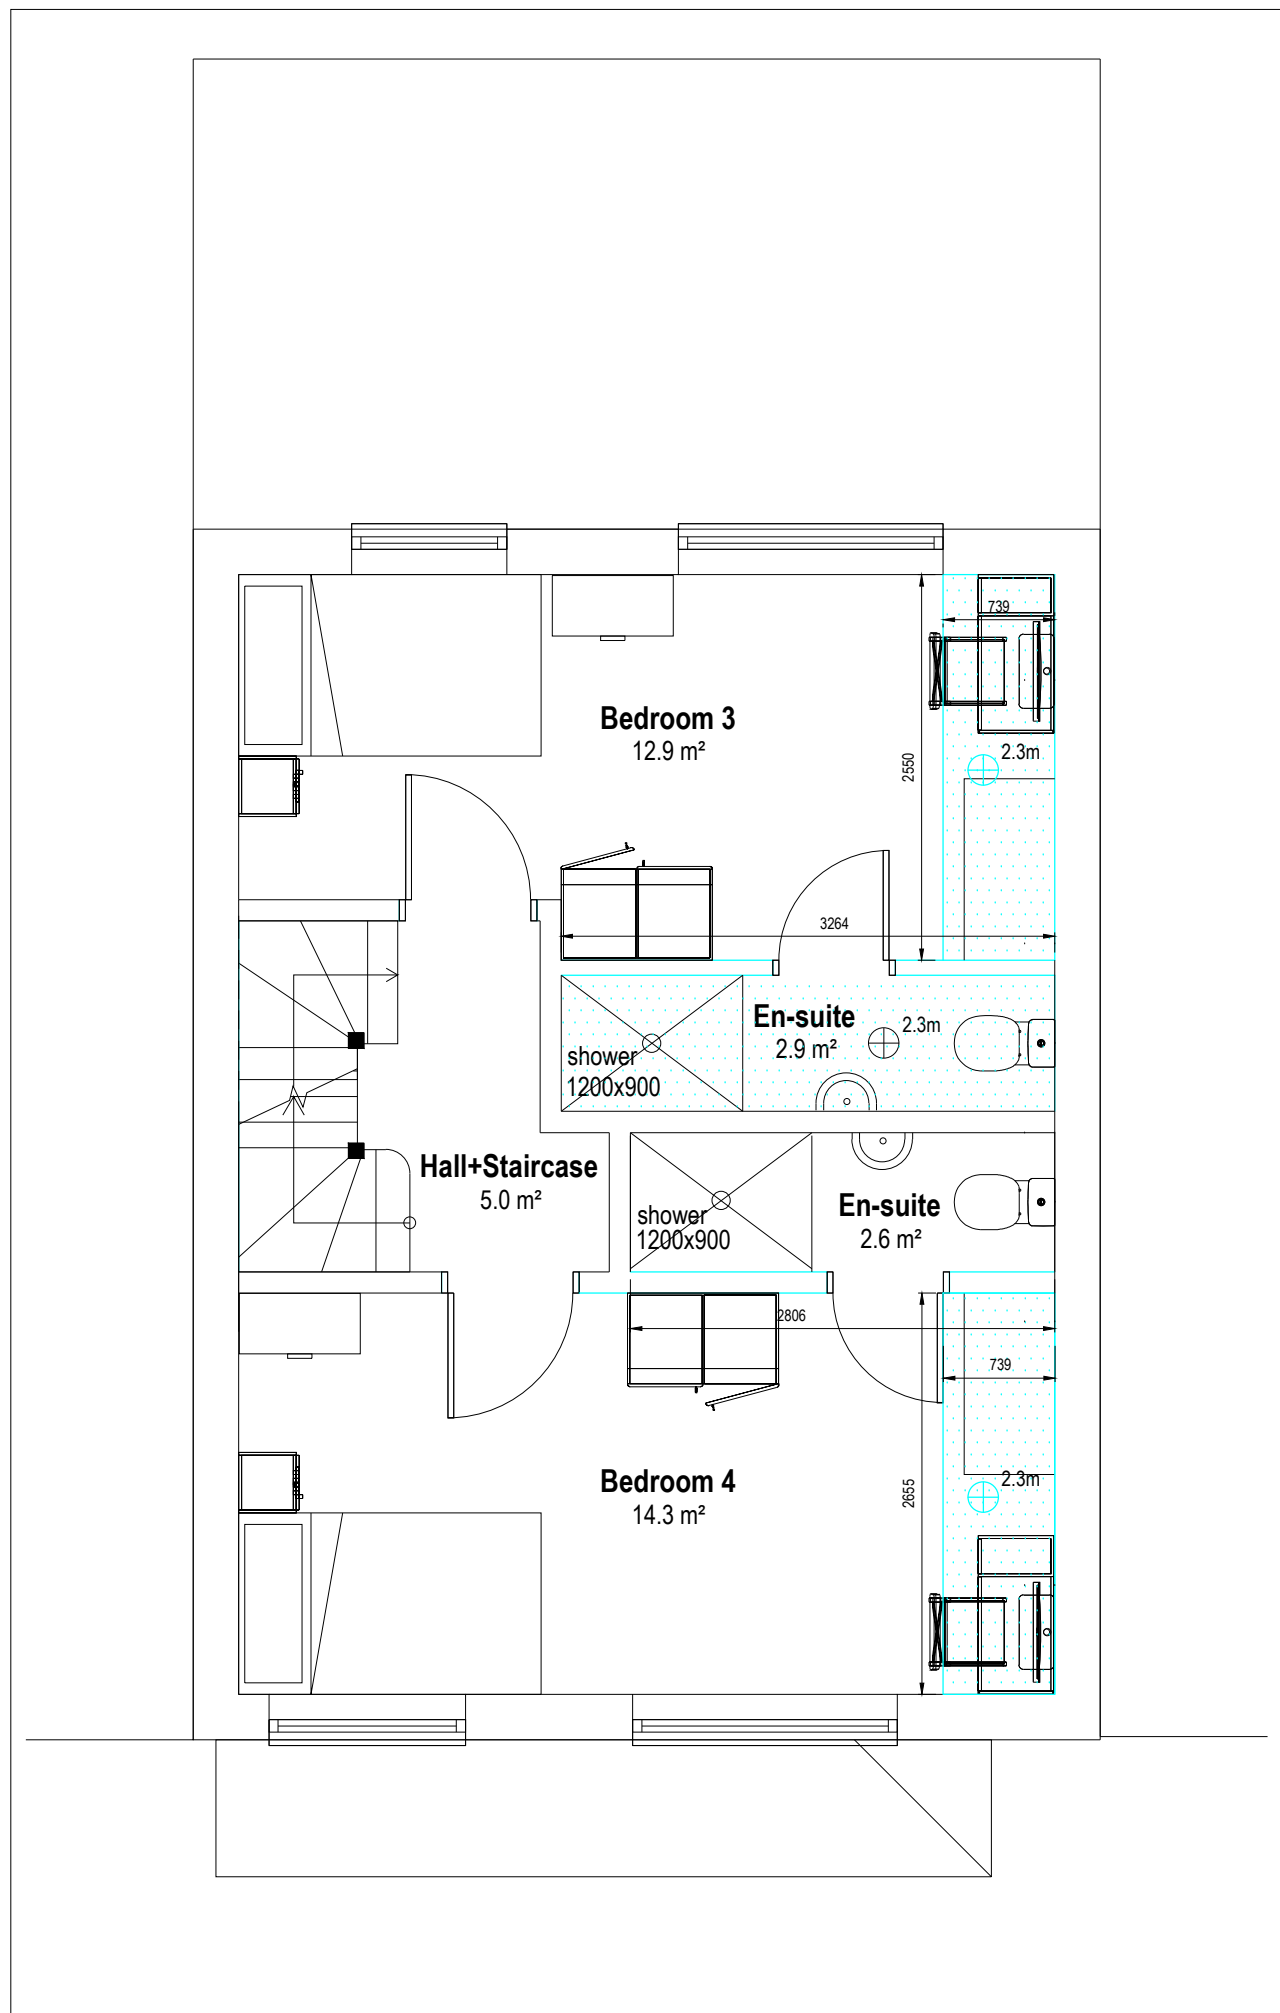

First Floor

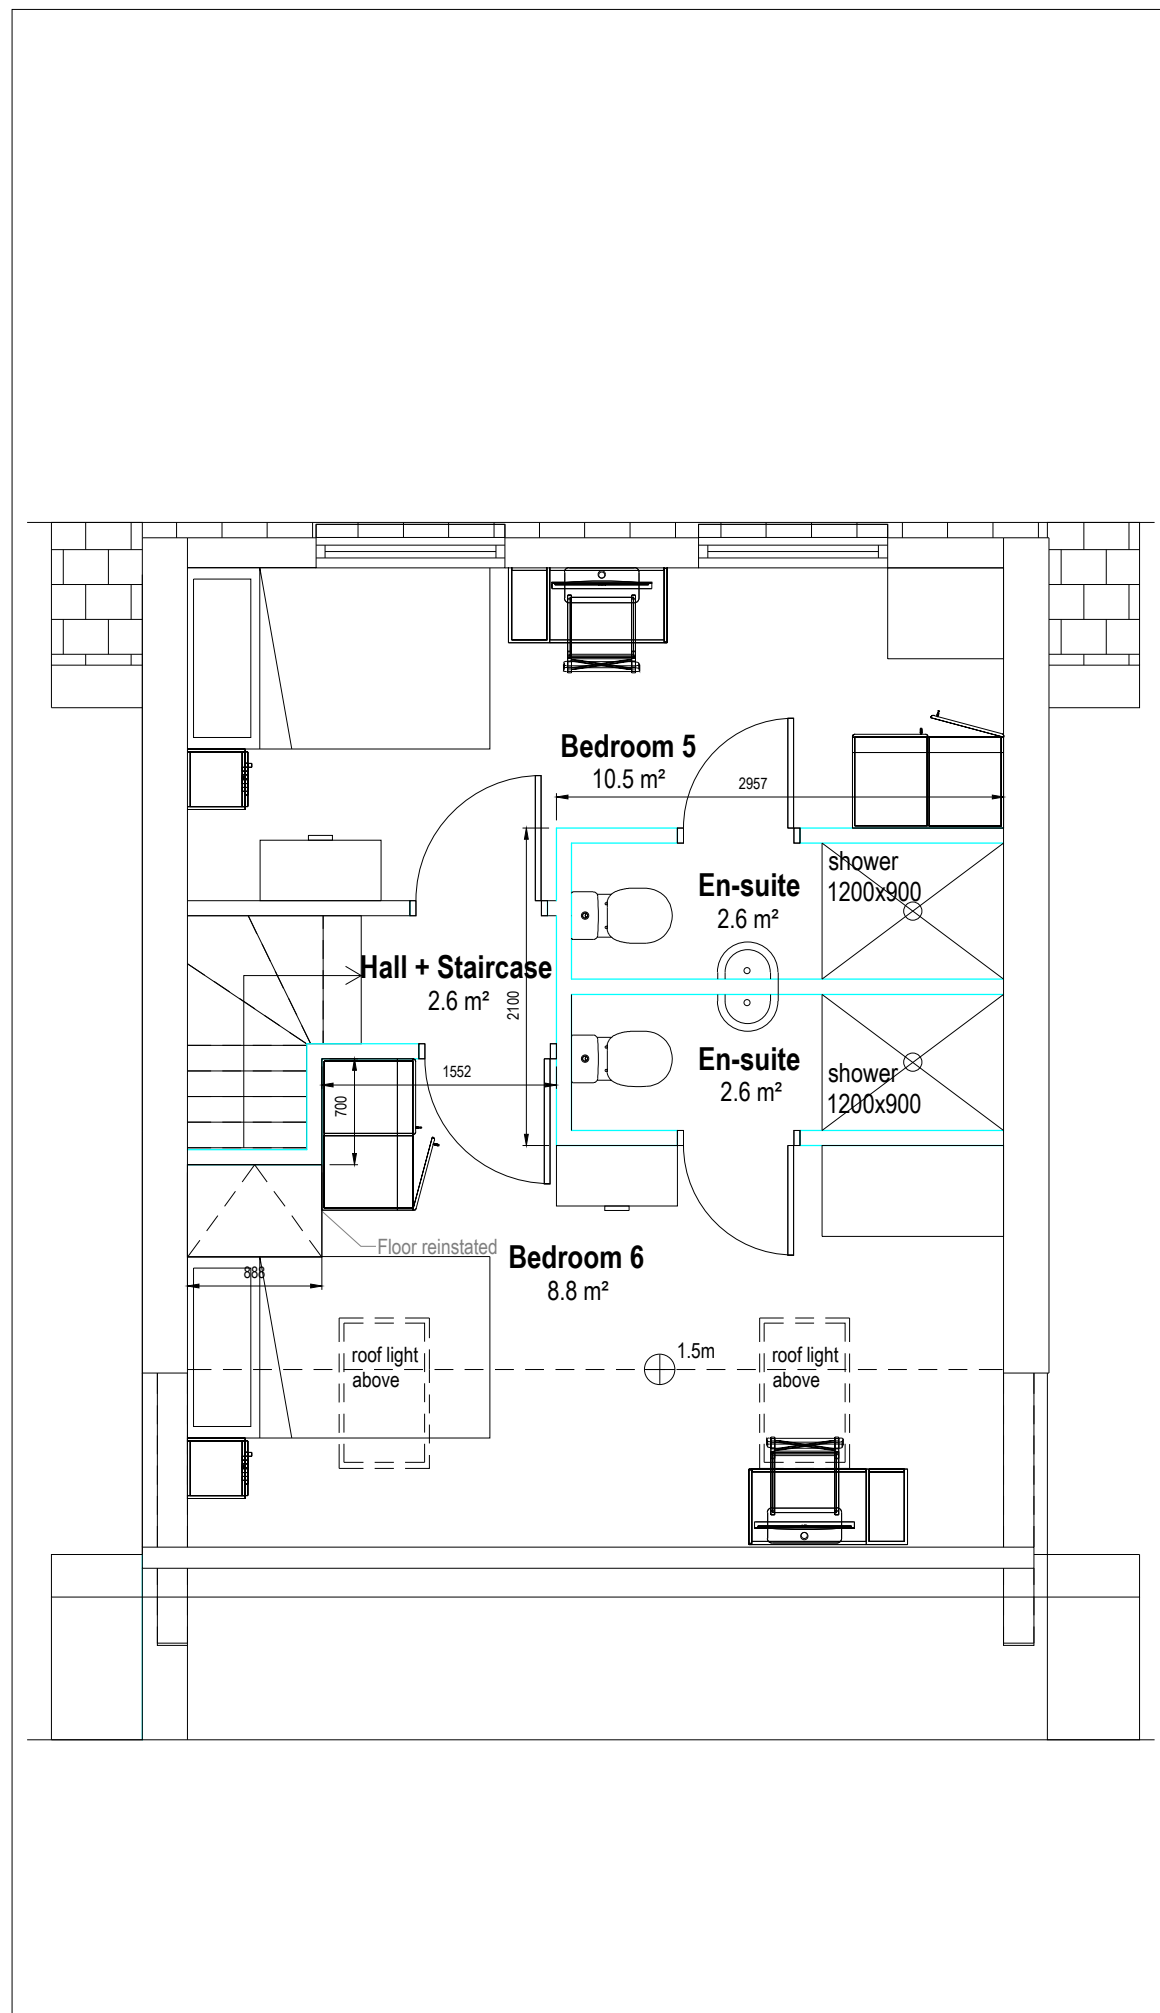

Second Floor

- New stud walls
- Dropped ceiling
- Existing steels above

T2	25.11.2024	Halfway extended.	AD	JD
T1	19.06.2024	Tender issue	AD	JD
REV	DATE	Description	DRWN	CHKD



CLIENT:	Davis Brothers Developments
PROJECT:	Lamorna Avenue
TITLE:	1st fix carpentry layout
DWG NUMBER:	01-01
SCALE @A1: 1/50	REV: T2