



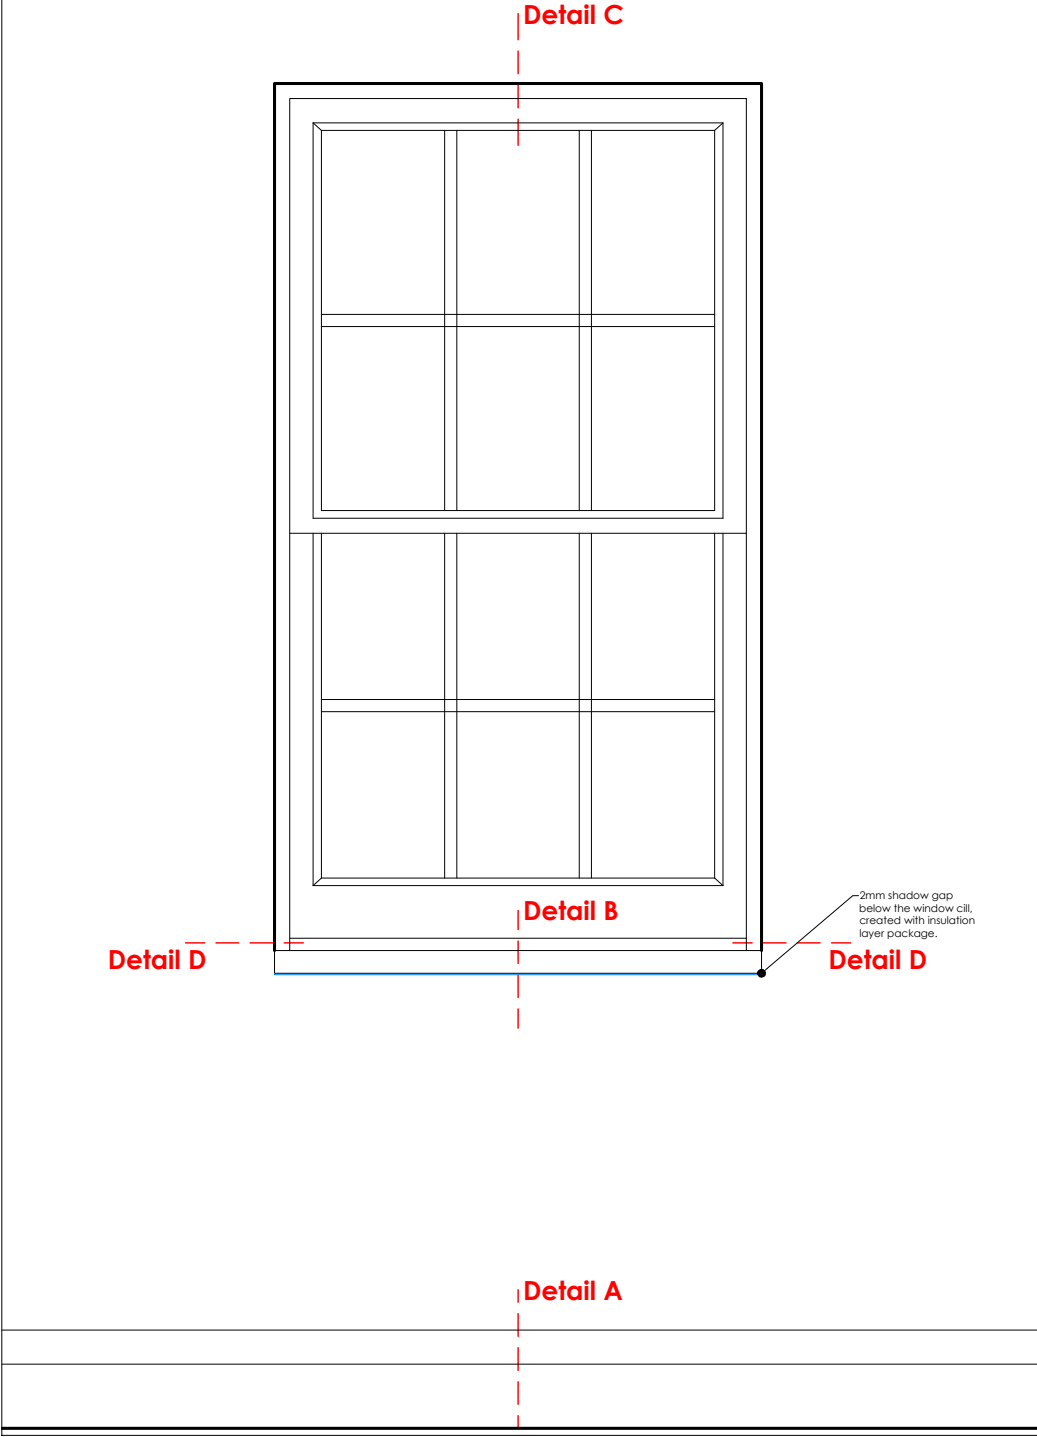

Sash windows without architrave:
-Bedroom 2
-Bedroom 4
-Reception room
Sc.1:10

- NOTES:
1. All dimensions and levels are to be checked on site by the main contractor before work commences.
 2. The Architect is to be informed immediately of any discrepancies.
 3. Do not scale this drawing, use written dimensions only.
 4. All dimensions are in millimeters unless otherwise stated.
 5. If in doubt ask.

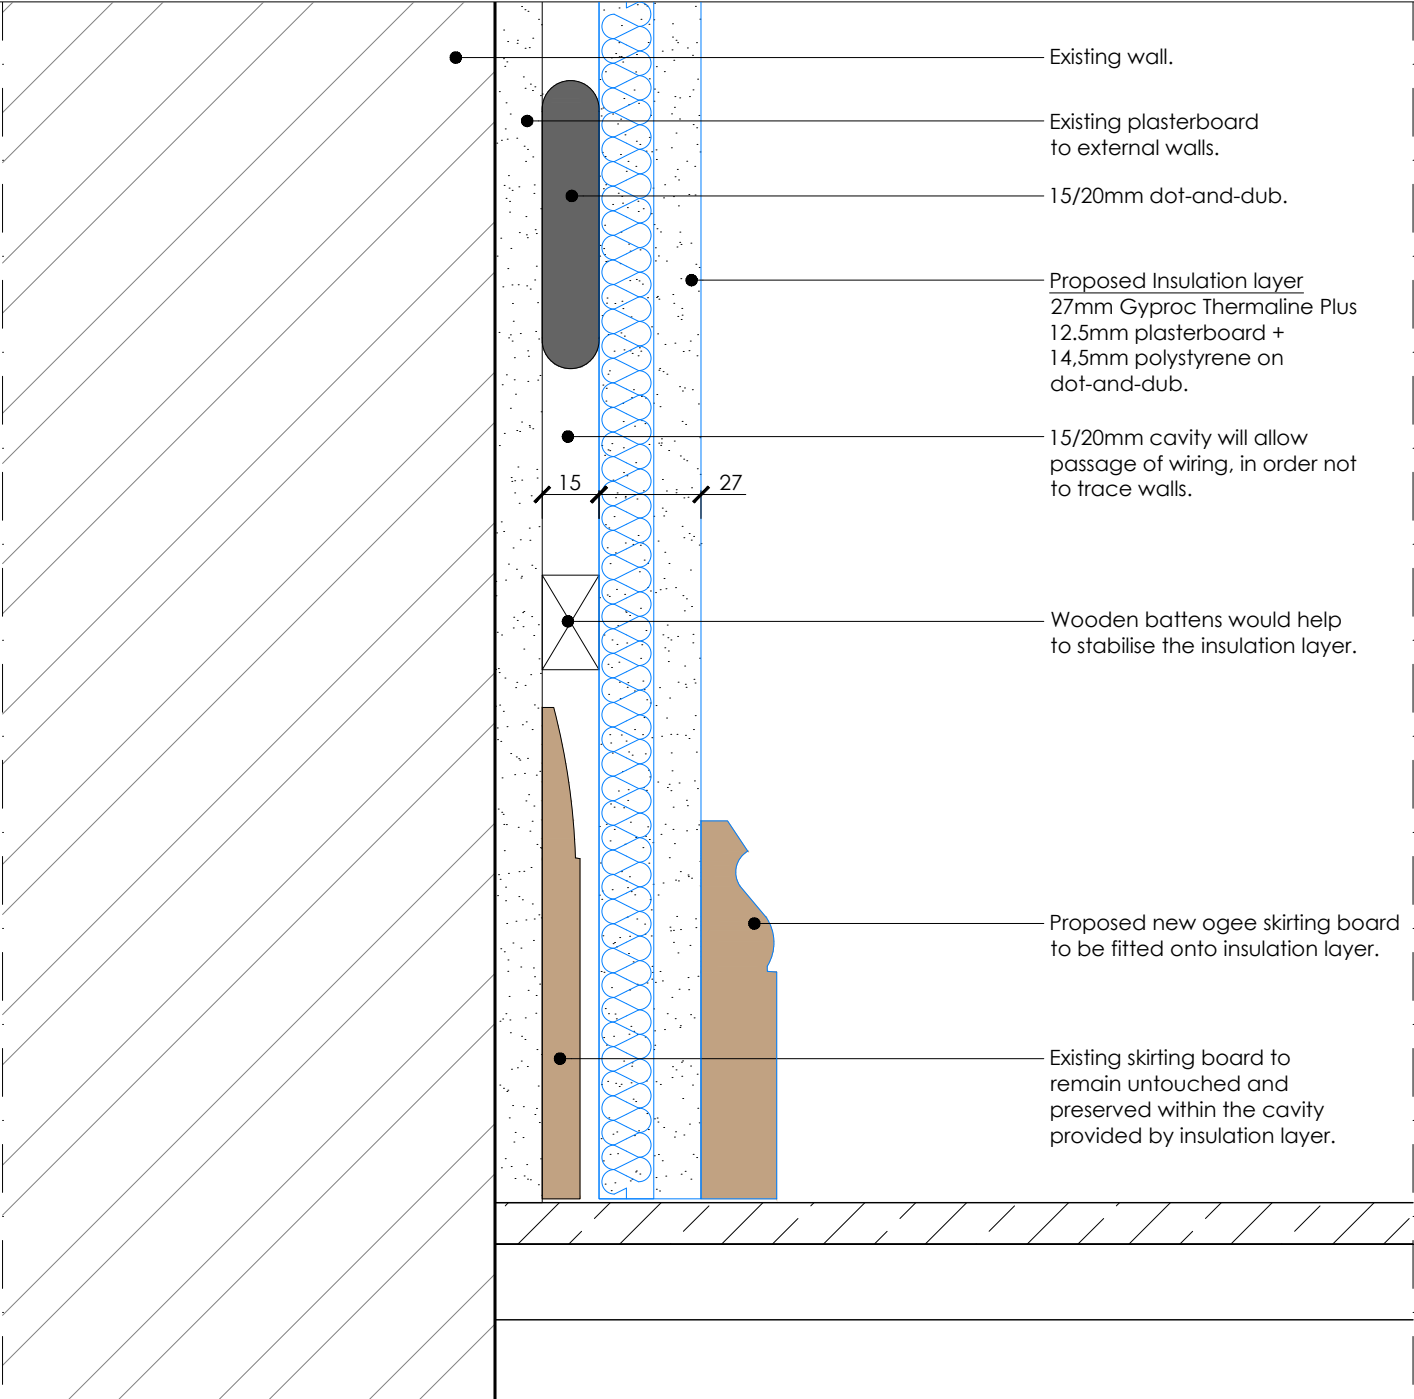

Detail A
Sc.1:2.

Notes:
All operation are completely and easily reversible.

14MP
14 Milton Place
Gravesend
DA12 2BT
Kent


Interior refurbishment
Listed Building Consent 20250269

Details showing how the insulation boards will be installed in relation to the skirting boards and architraves.
Sash windows without architrave:
-Bedroom 2
-Bedroom 4
-Reception room


14MP12/PR Rev.--

Status: Discharge of planning conditions
25-06-2025 1:2 and 1:10@A3

Scale 1:10 @ A3

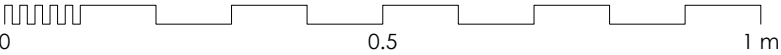

Scale 1:2 @ A3

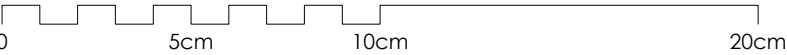

GMA
Giovanni Mastromartino Architect

Innovation Centre Medway
Maidstone Road
Rochester ME5 9FD
M: +44(0)77 48231428
gmarchitect20@gmail.com