




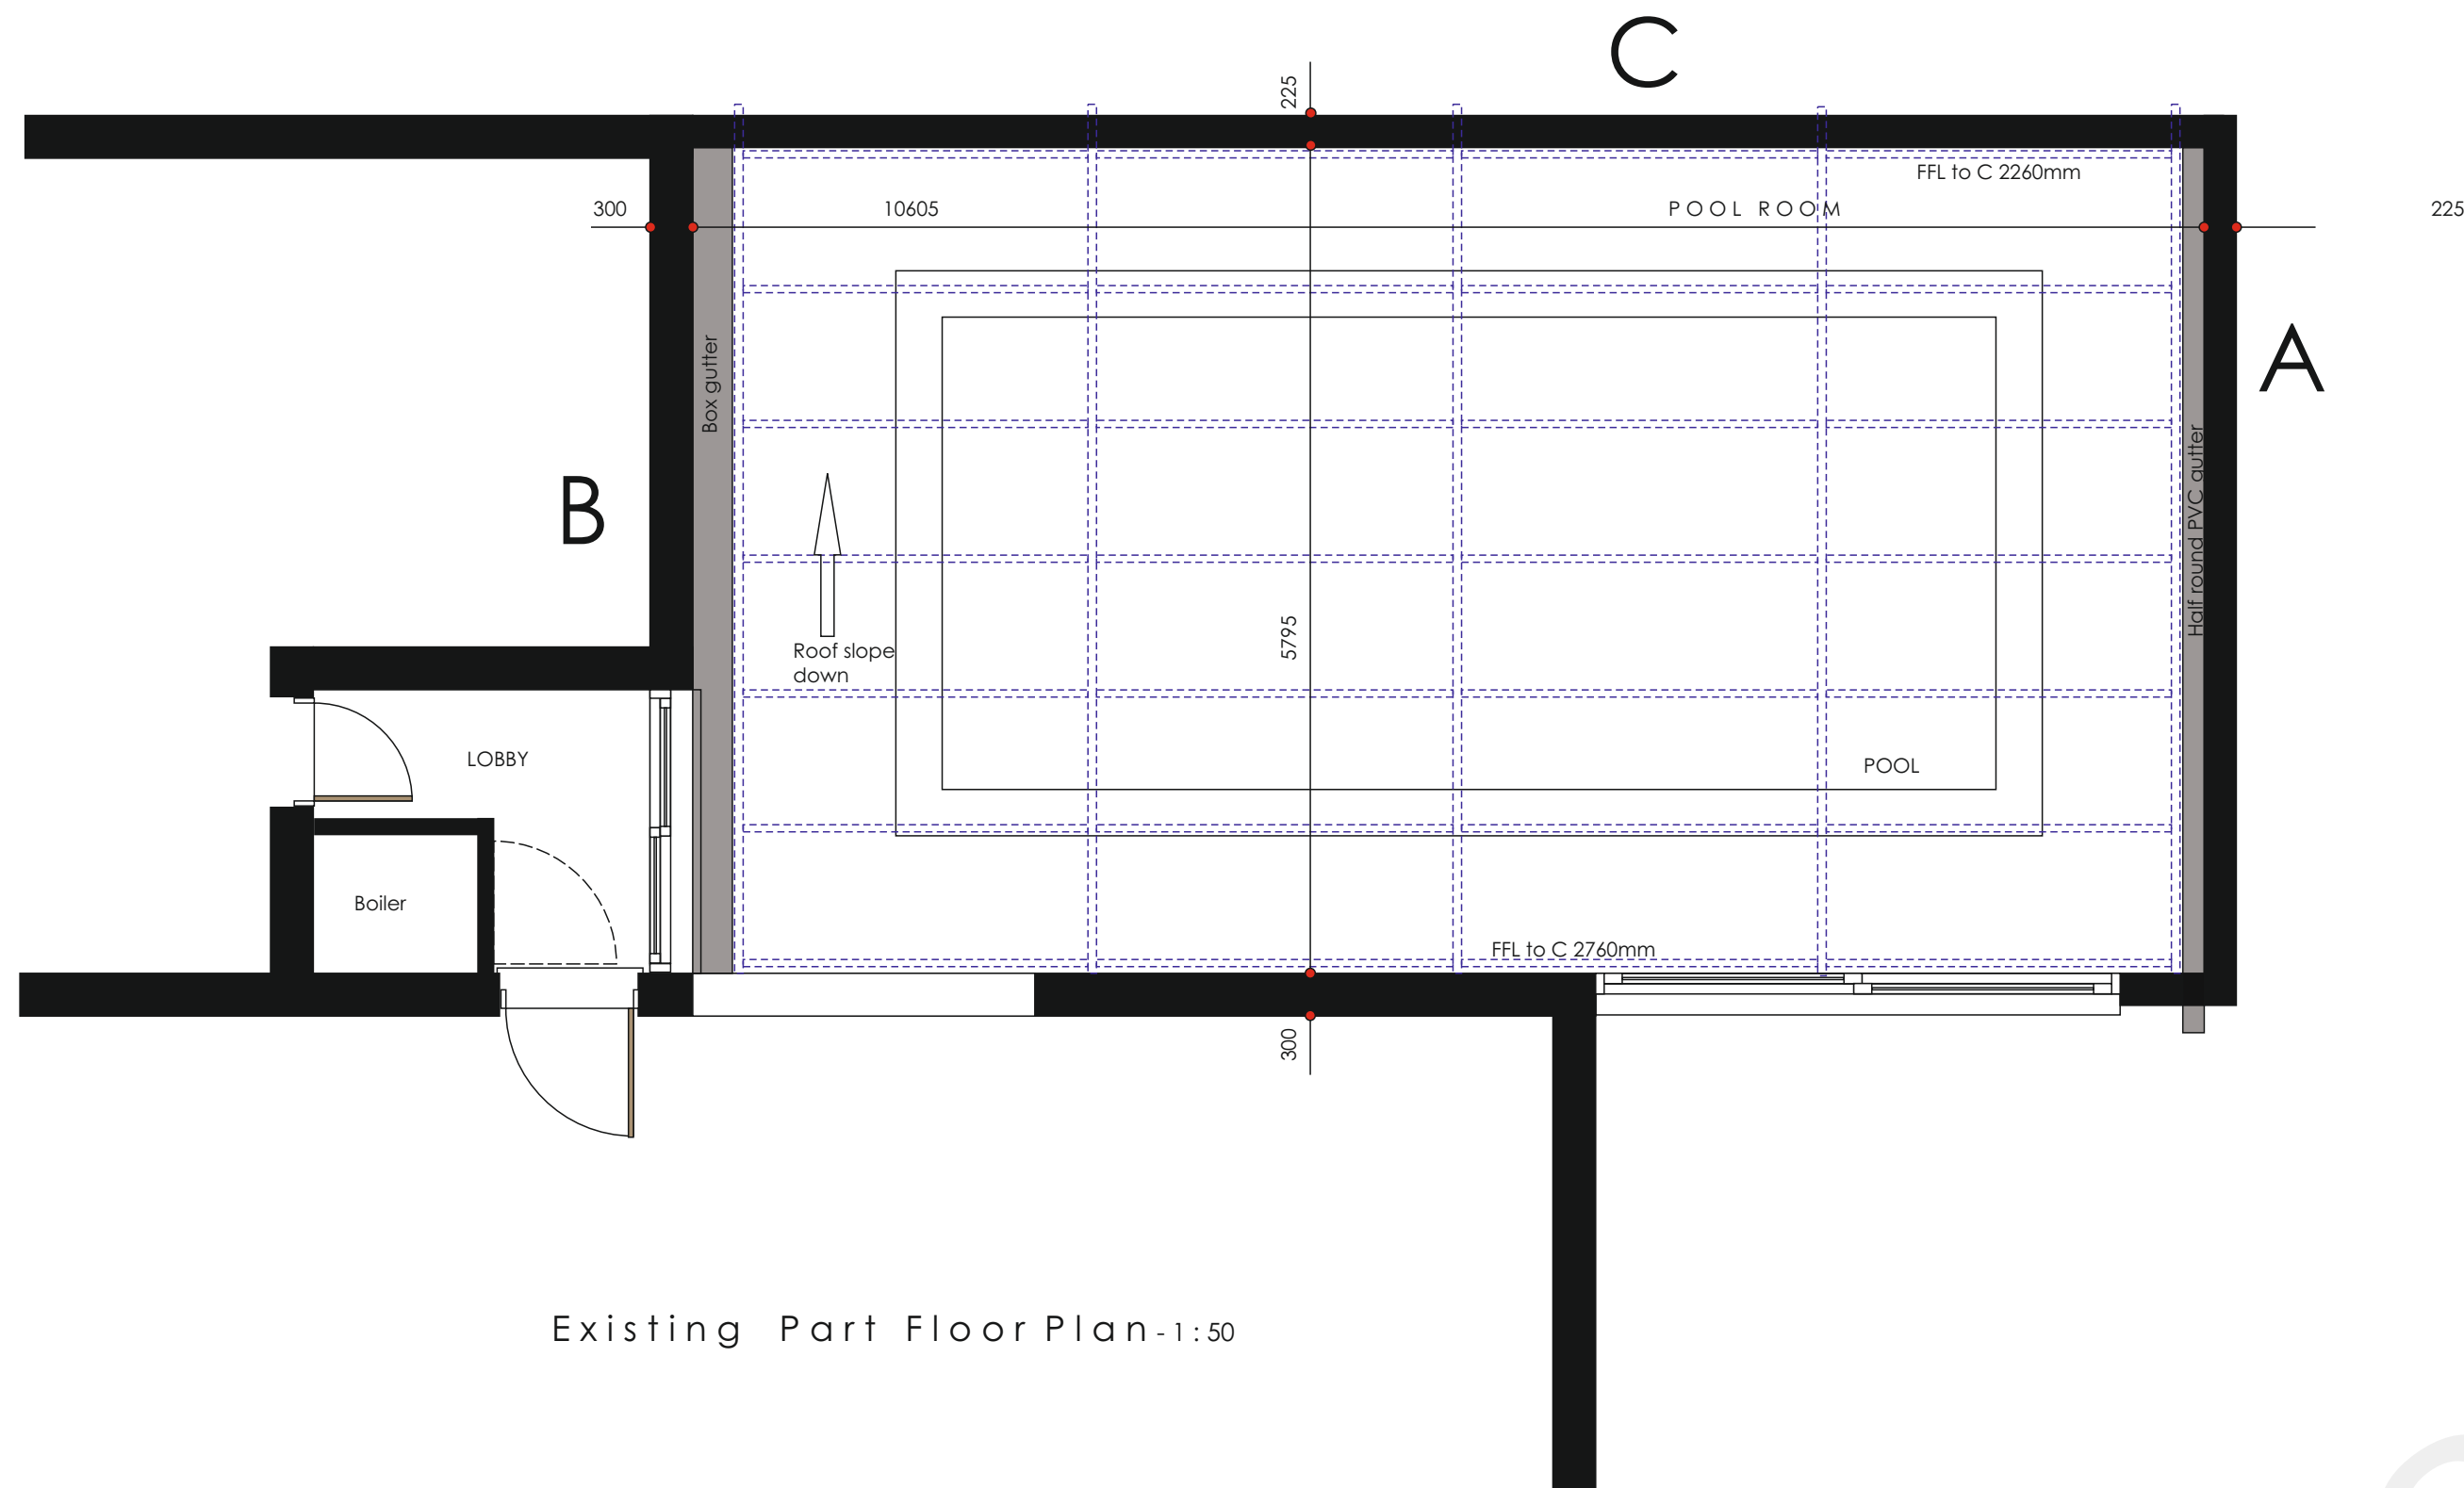


Existing Part Floor Plan - 1:50

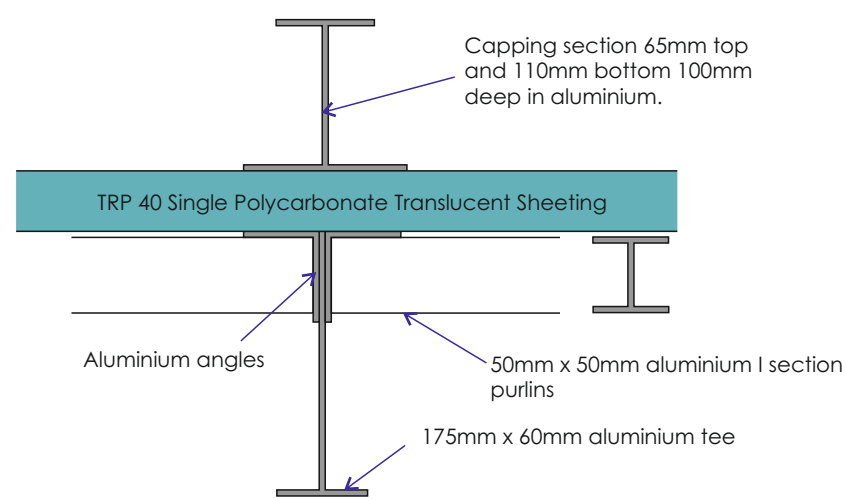


Detail Roof Beam - 1:5

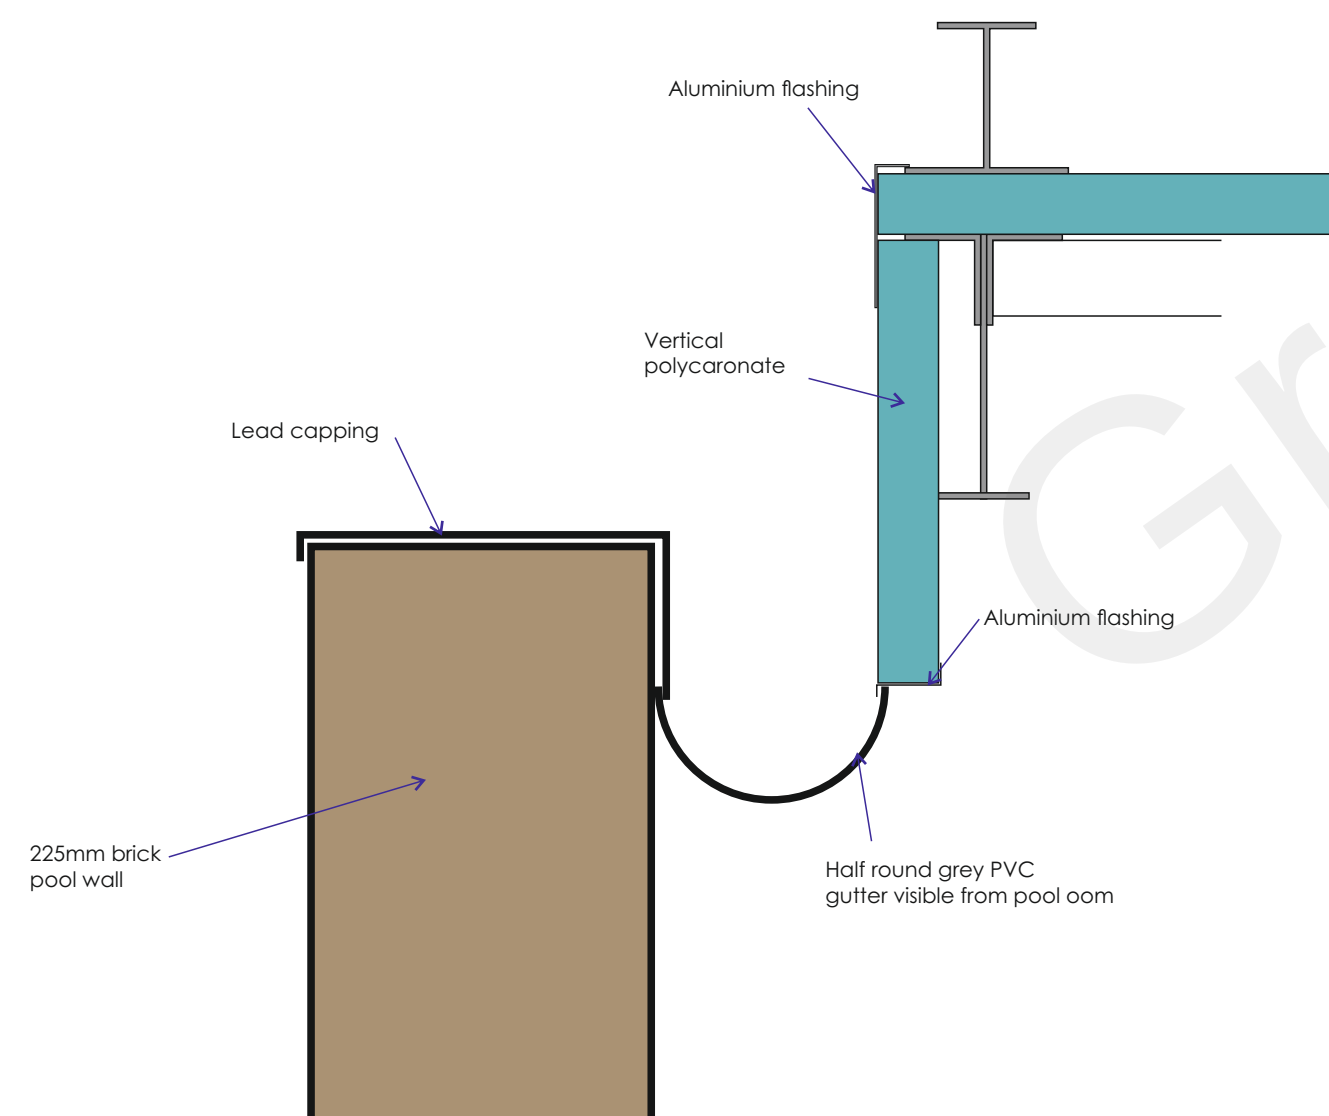

Edge Detail A - 1:5

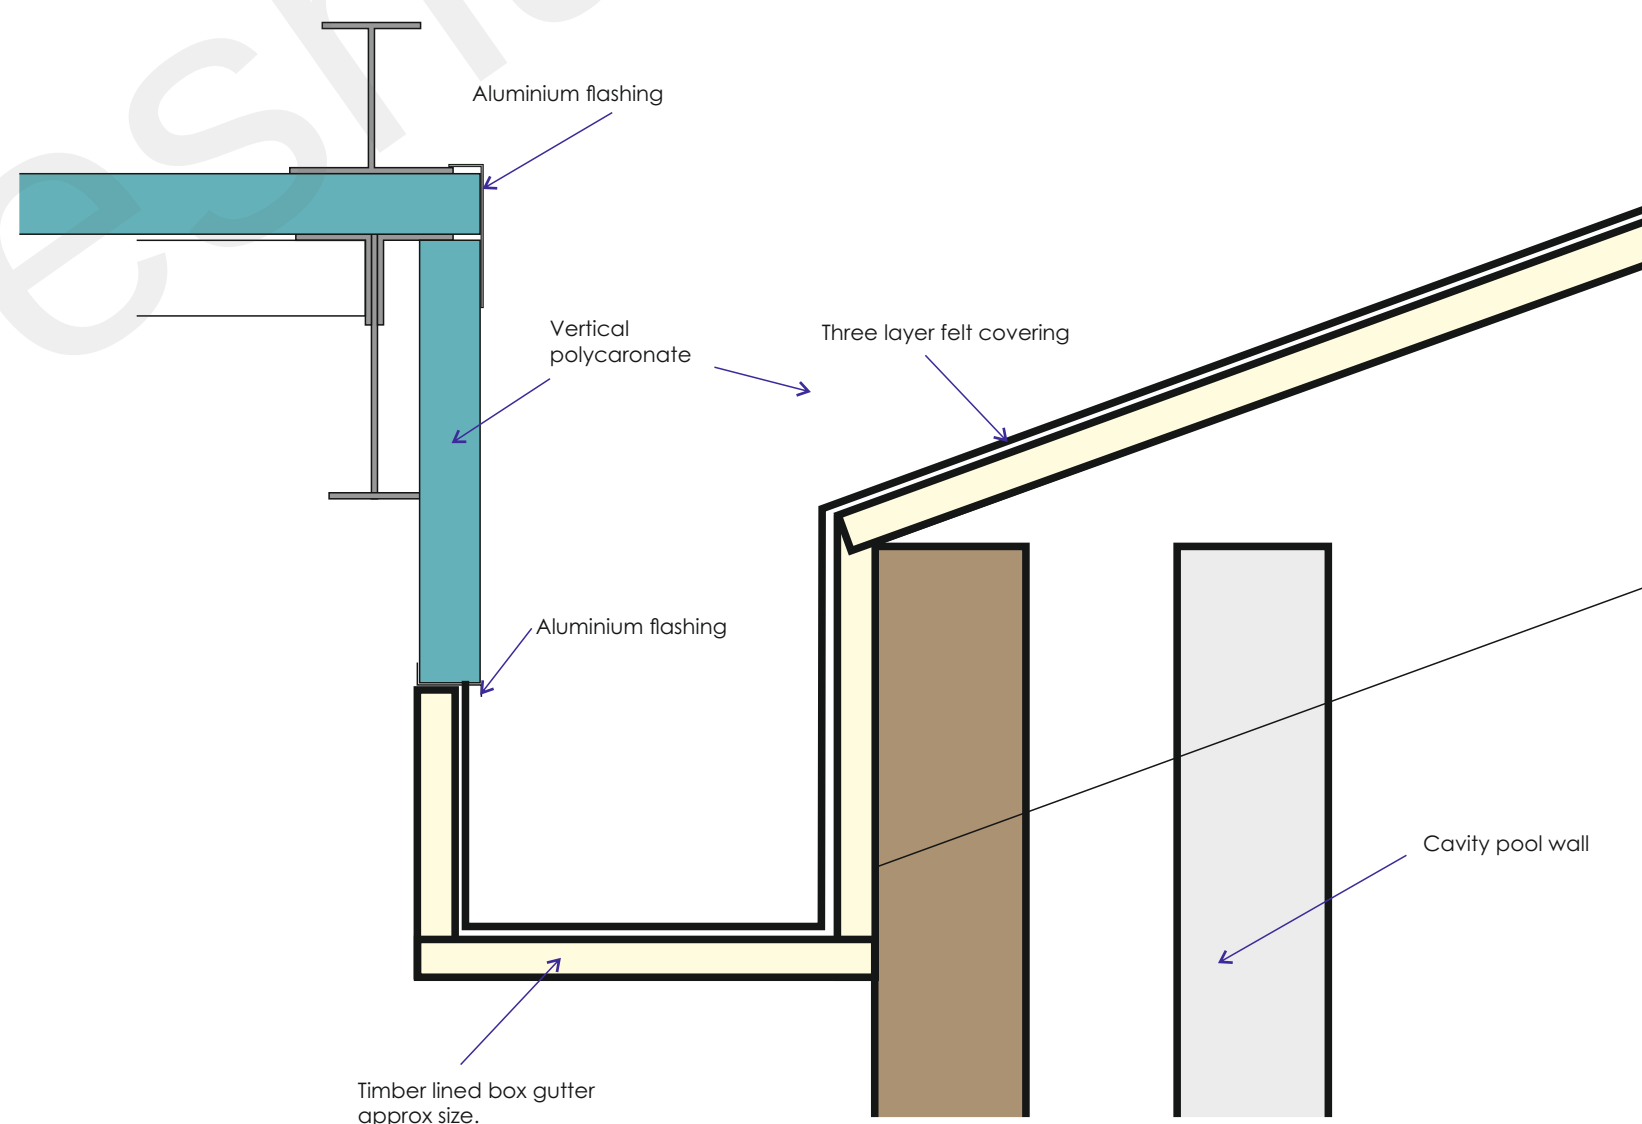

Edge Detail B - 1:5

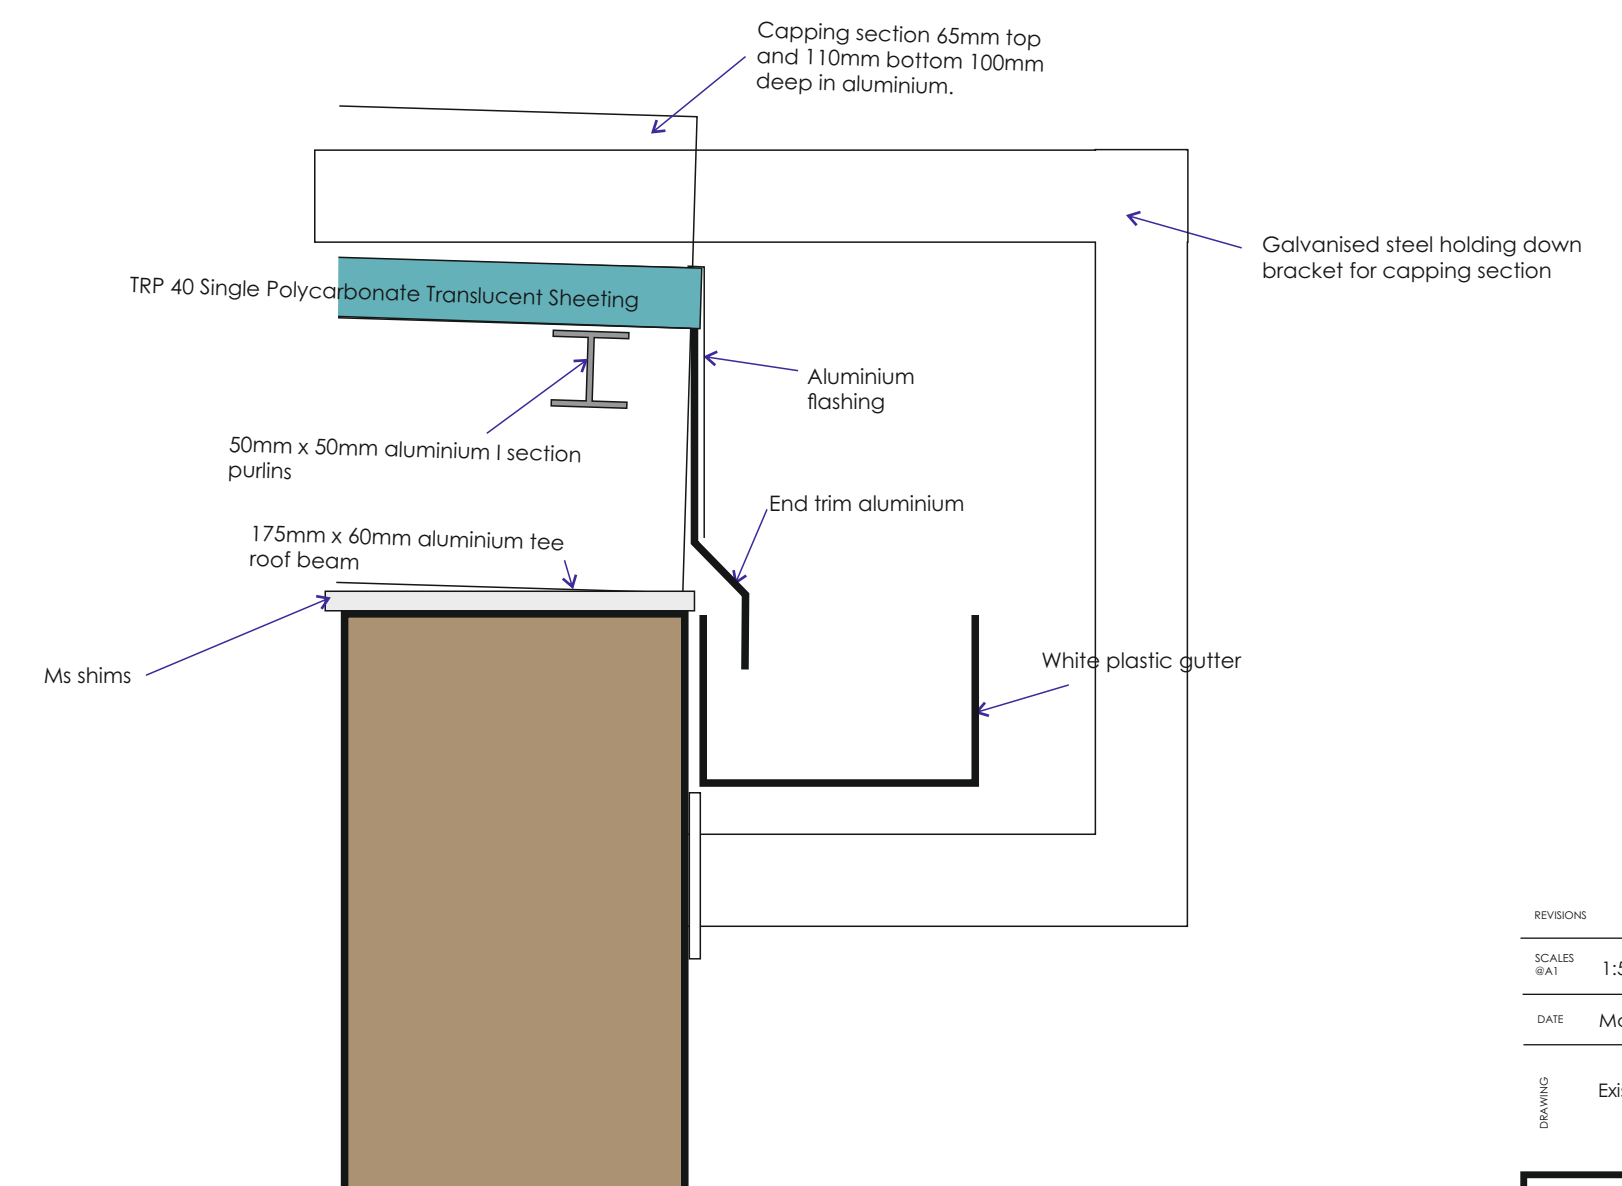

Eaves Detail C - 1:5



REVISIONS		
SCALE	1:50	DATE
DATE	May 2022	DESIGNER
DATE		REVIEWER
DATE		
PROJECT	Proposed Pool Room Roof Replacement Langdon House Meopham Green Meopham Kent DA13 0PY for: Mr A Spelling	

WARD + ASSOCIATES
THE HOO WROTHAM ROAD
MEOPHAM GRAVESEND KENT DA13 0HP
T: 01474 814196 M: 07771 863940
E: admin@wardassociates.co.uk W: www.wardassociates.co.uk
Skype User Name: ragerwardassociates

1022.WD.01