




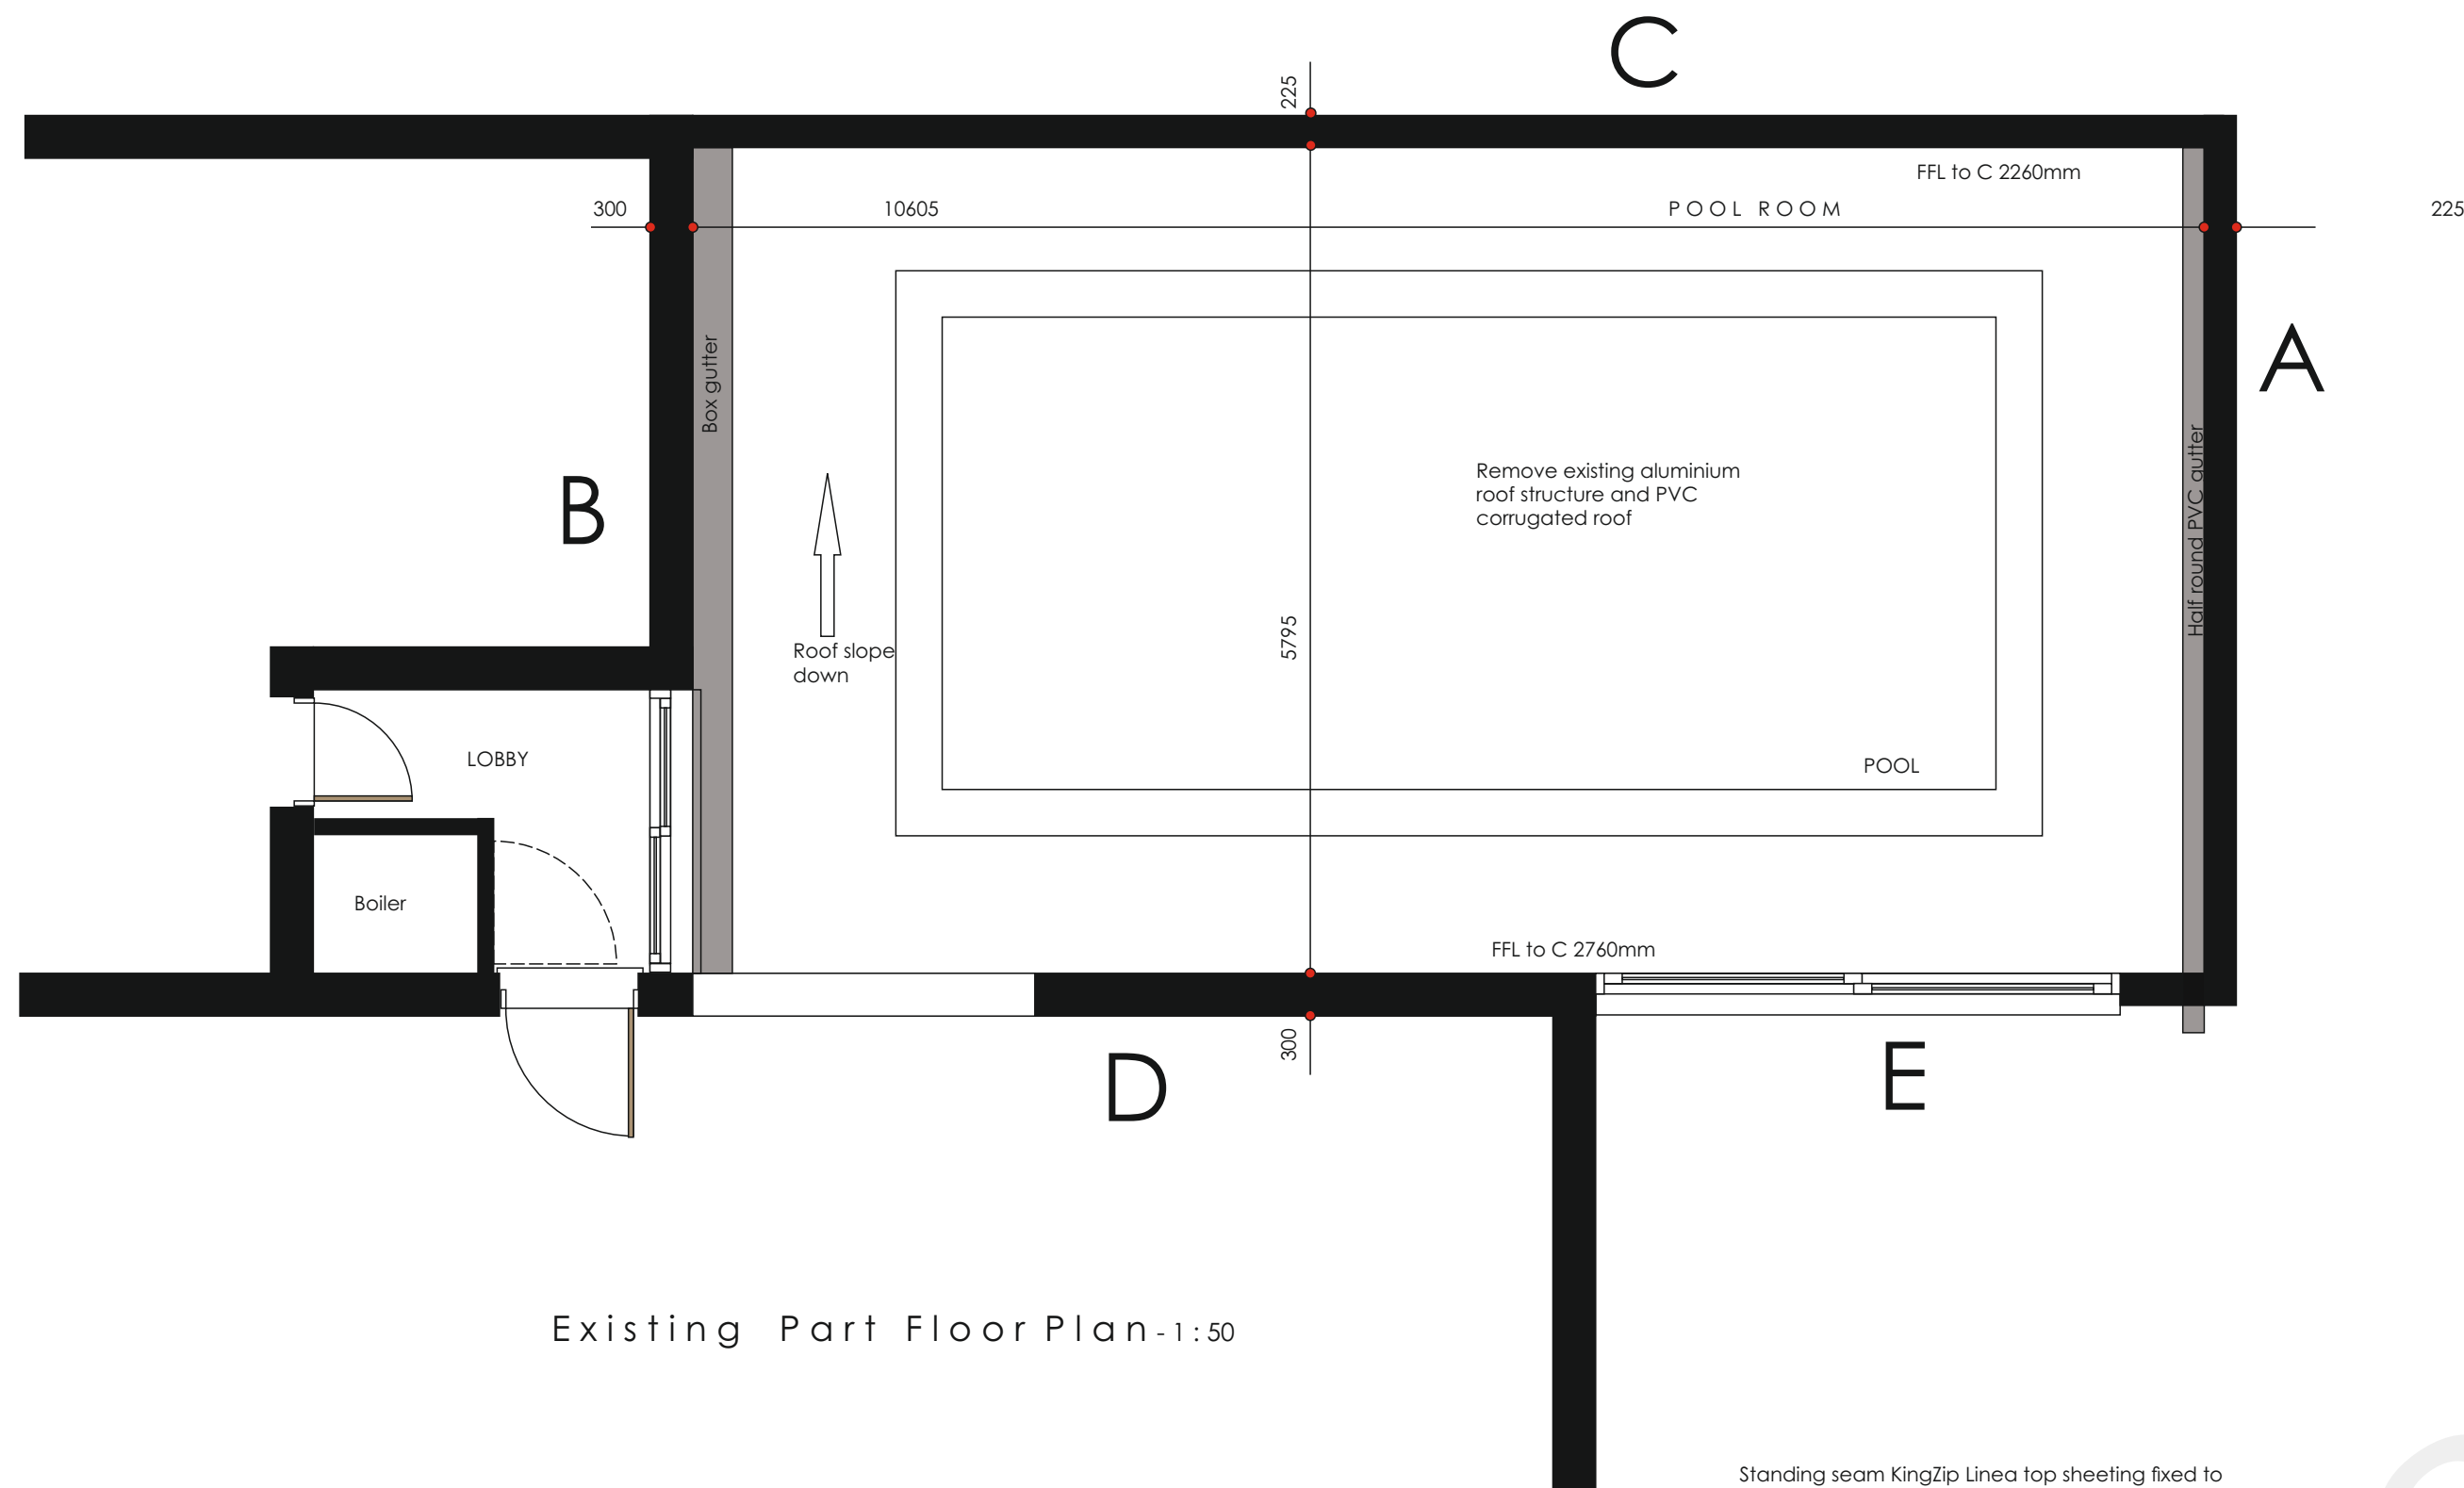


Existing Part Floor Plan - 1:50

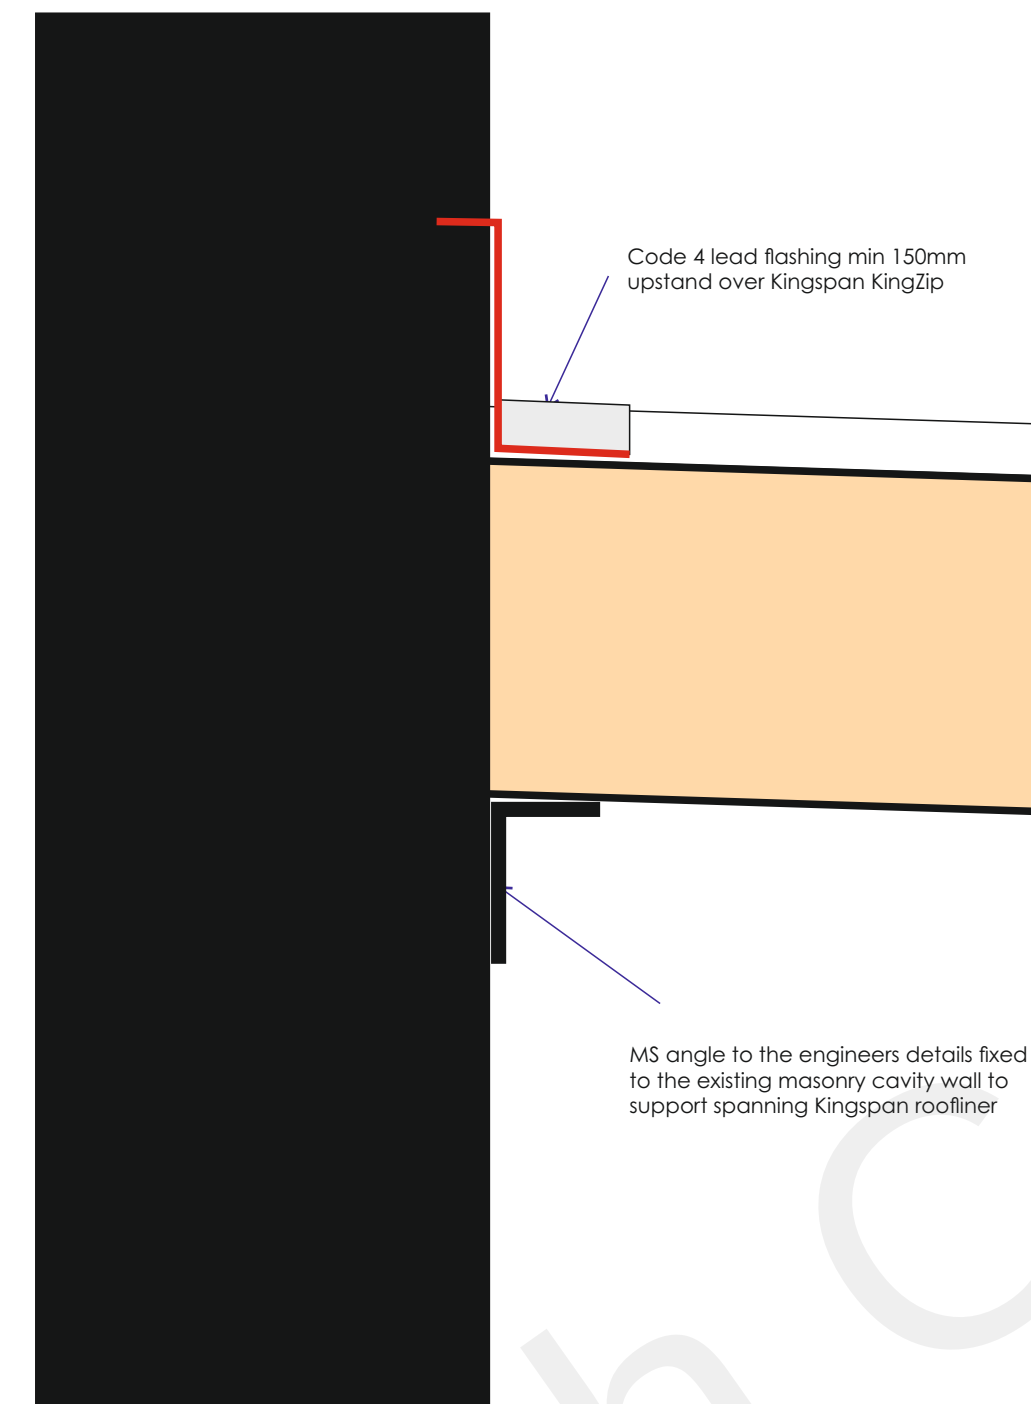

Edge Detail D - 1:5 Proposed

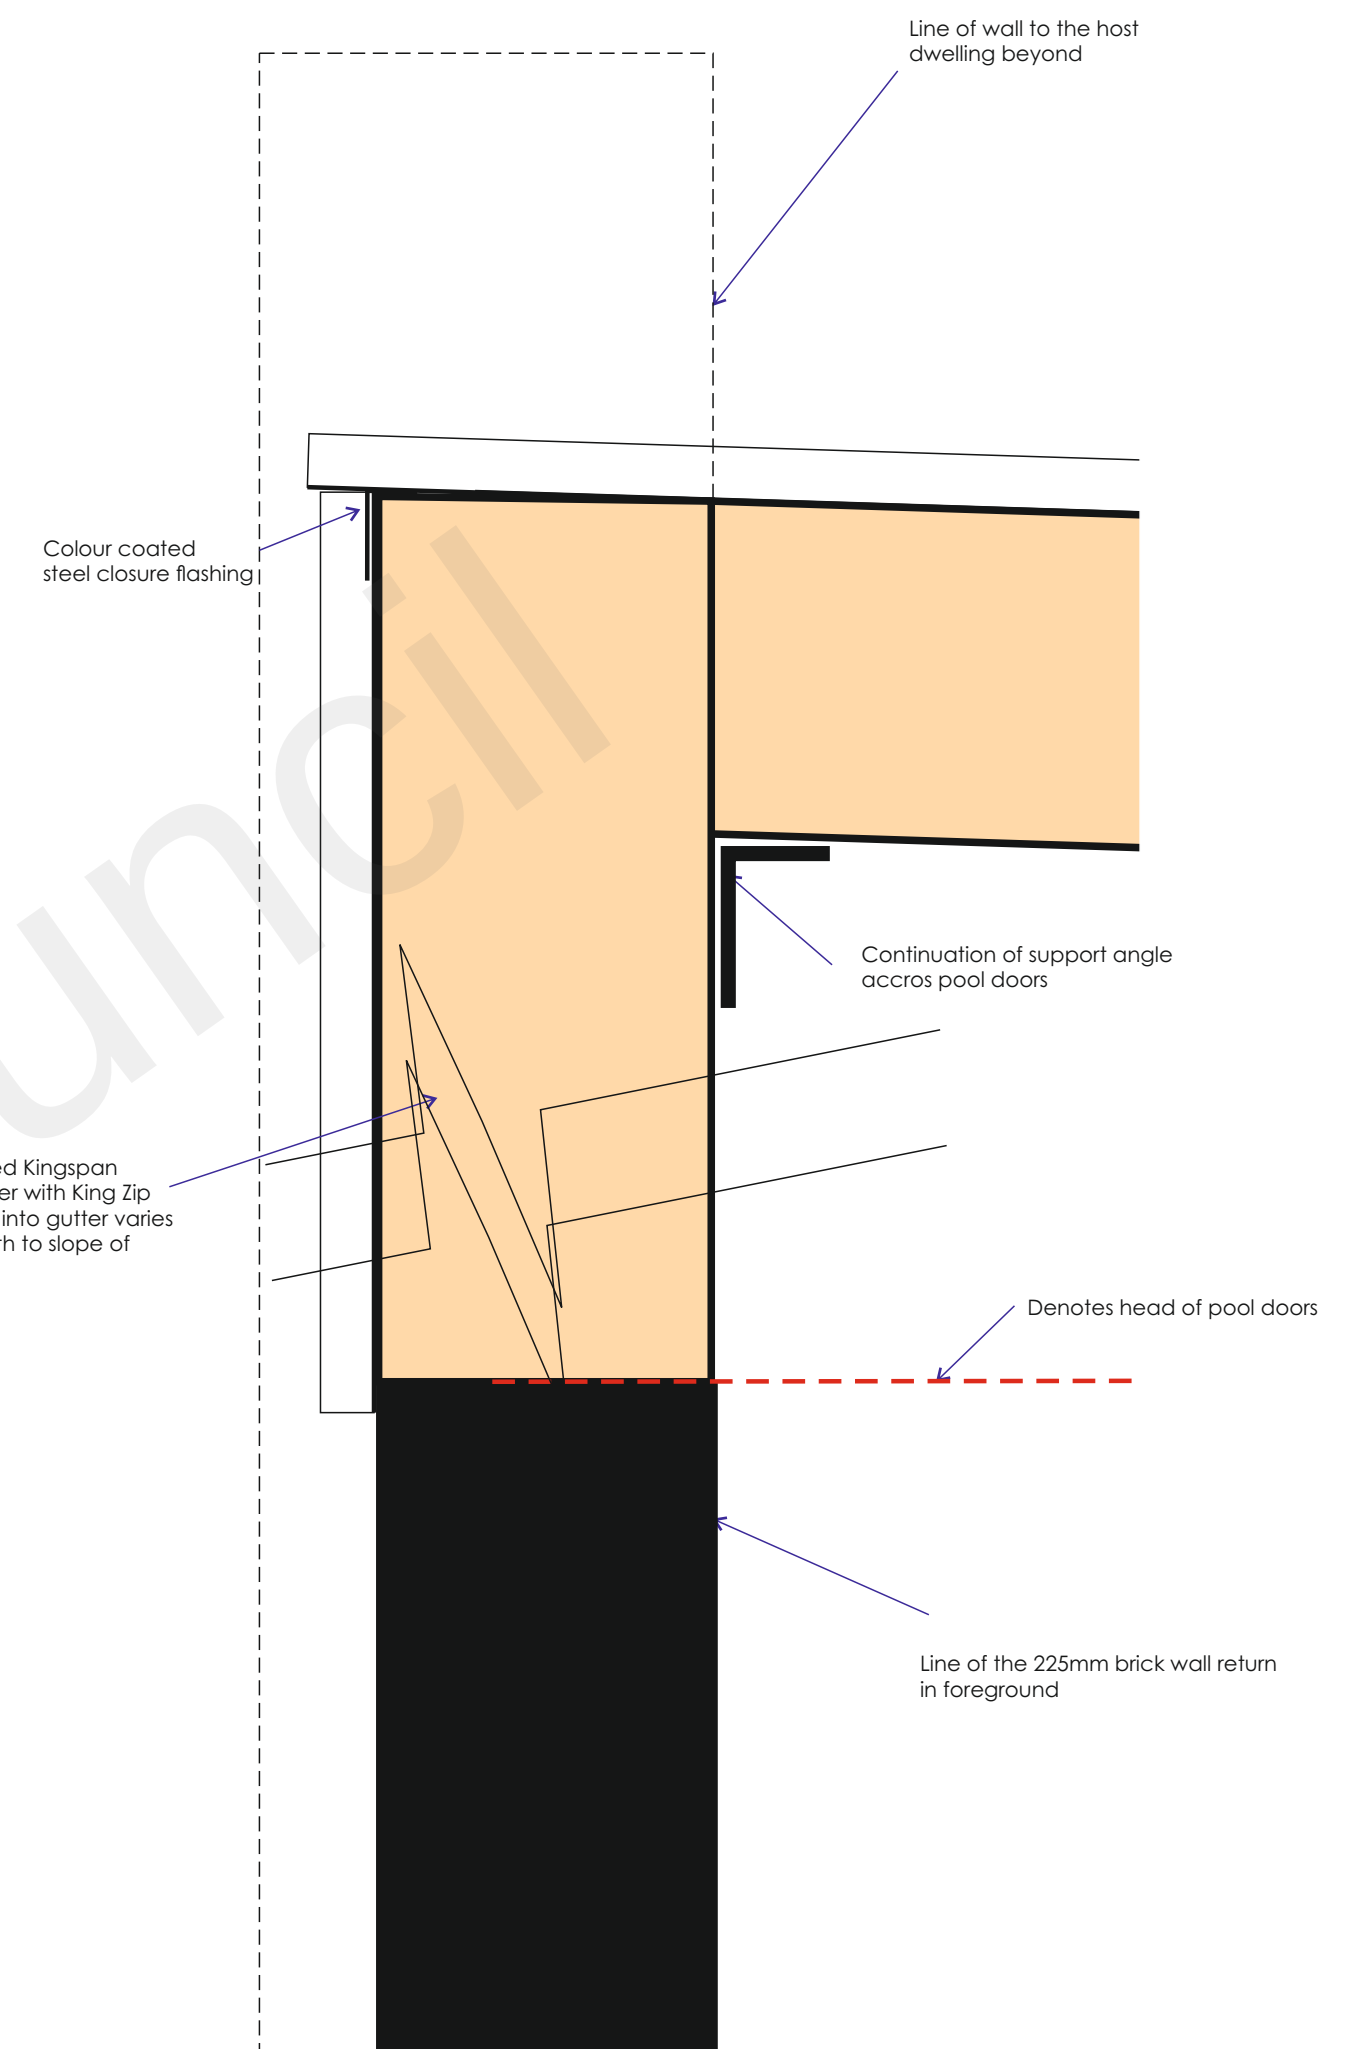


Head Detail E - 1:5 Proposed

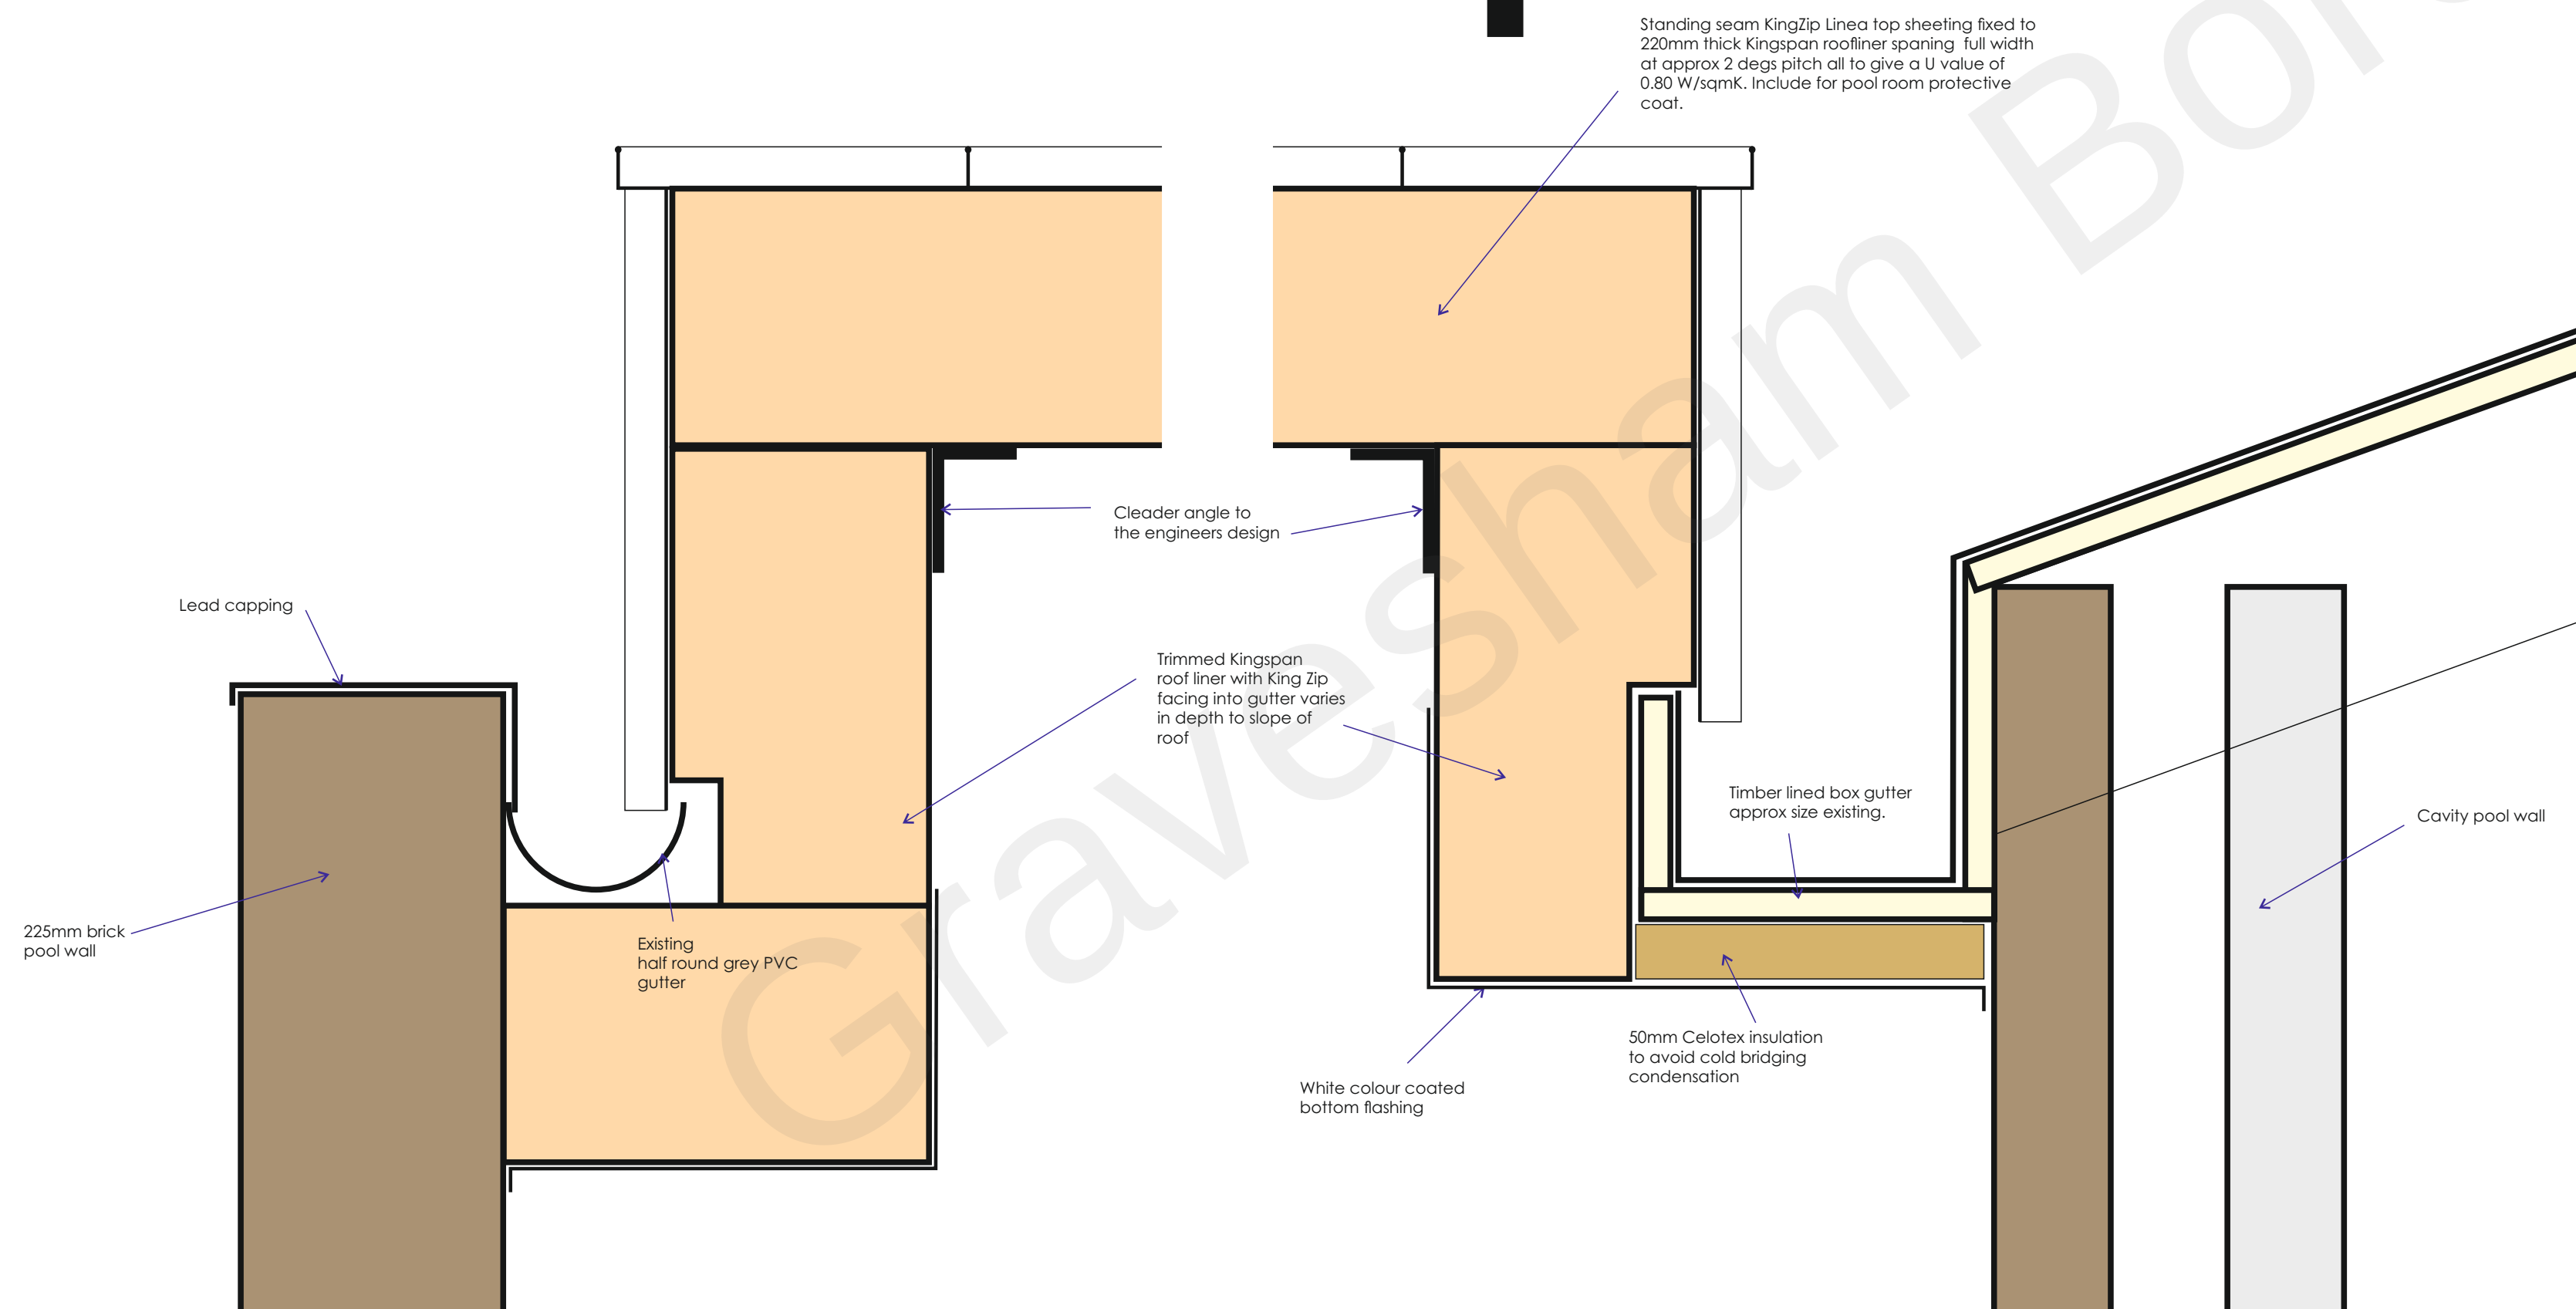


Edge Detail A - 1:5 Proposed

Edge Detail B - 1:5 Proposed

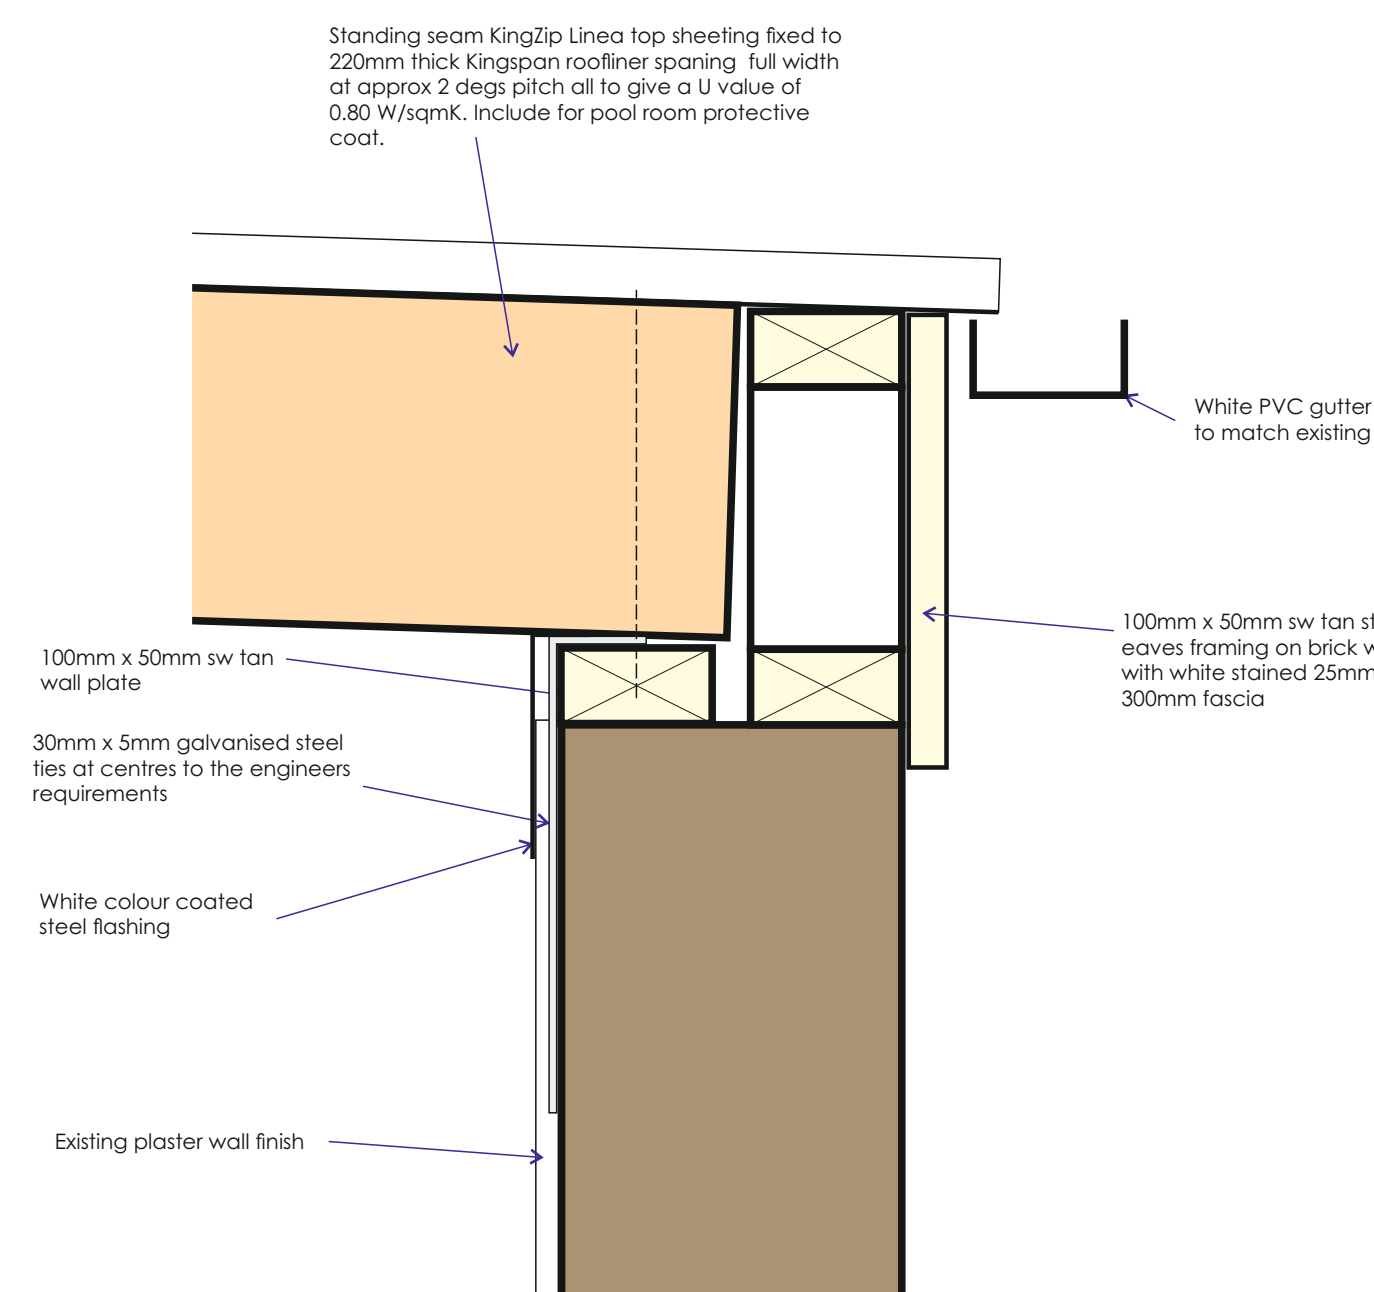

Eaves Detail C - 1:5 Proposed

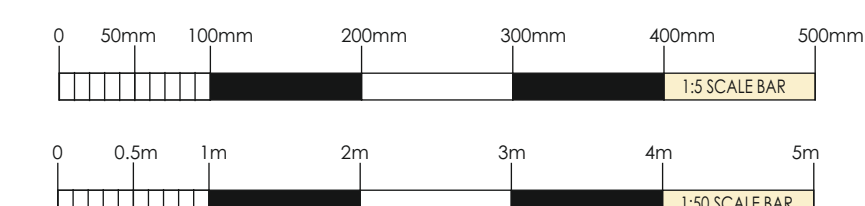

REVISIONS		
SCALE	1:50	DATE
DATE	July 2022	DESIGN
Proposed Ground Floor Plan and Details		
PROJECT		
Proposed Pool Room Roof Replacement Langdon House Meopham Green Meopham Kent DA13 0PY for: Mr A Spelling		

WARD + ASSOCIATES
THE HOO WROTHAM ROAD
MEOPHAM GRAVESEND KENT DA13 0HP
T: 01474 814196 M: 07771 863940
E: admin@wardassociates.co.uk W: www.wardassociates.co.uk
Skype User Name: ragenwardassociates

1022.WD.02