



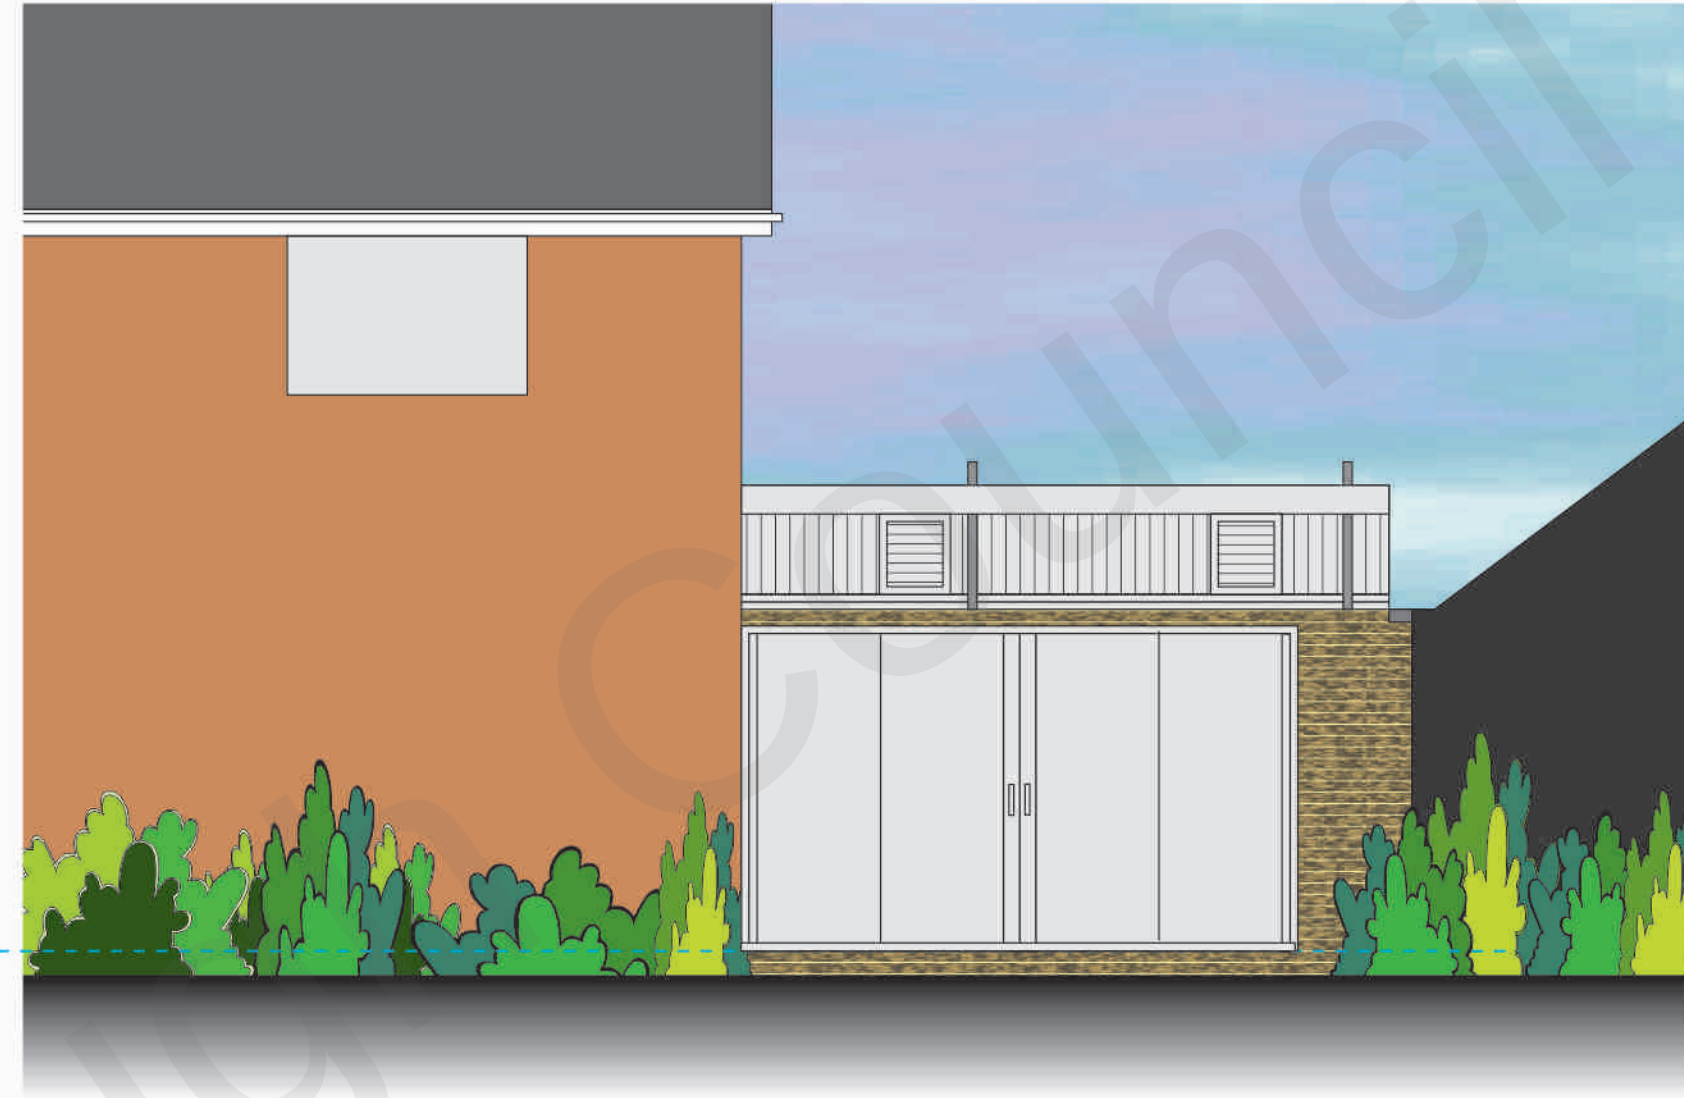

Existing Side Elevation - North -1:50

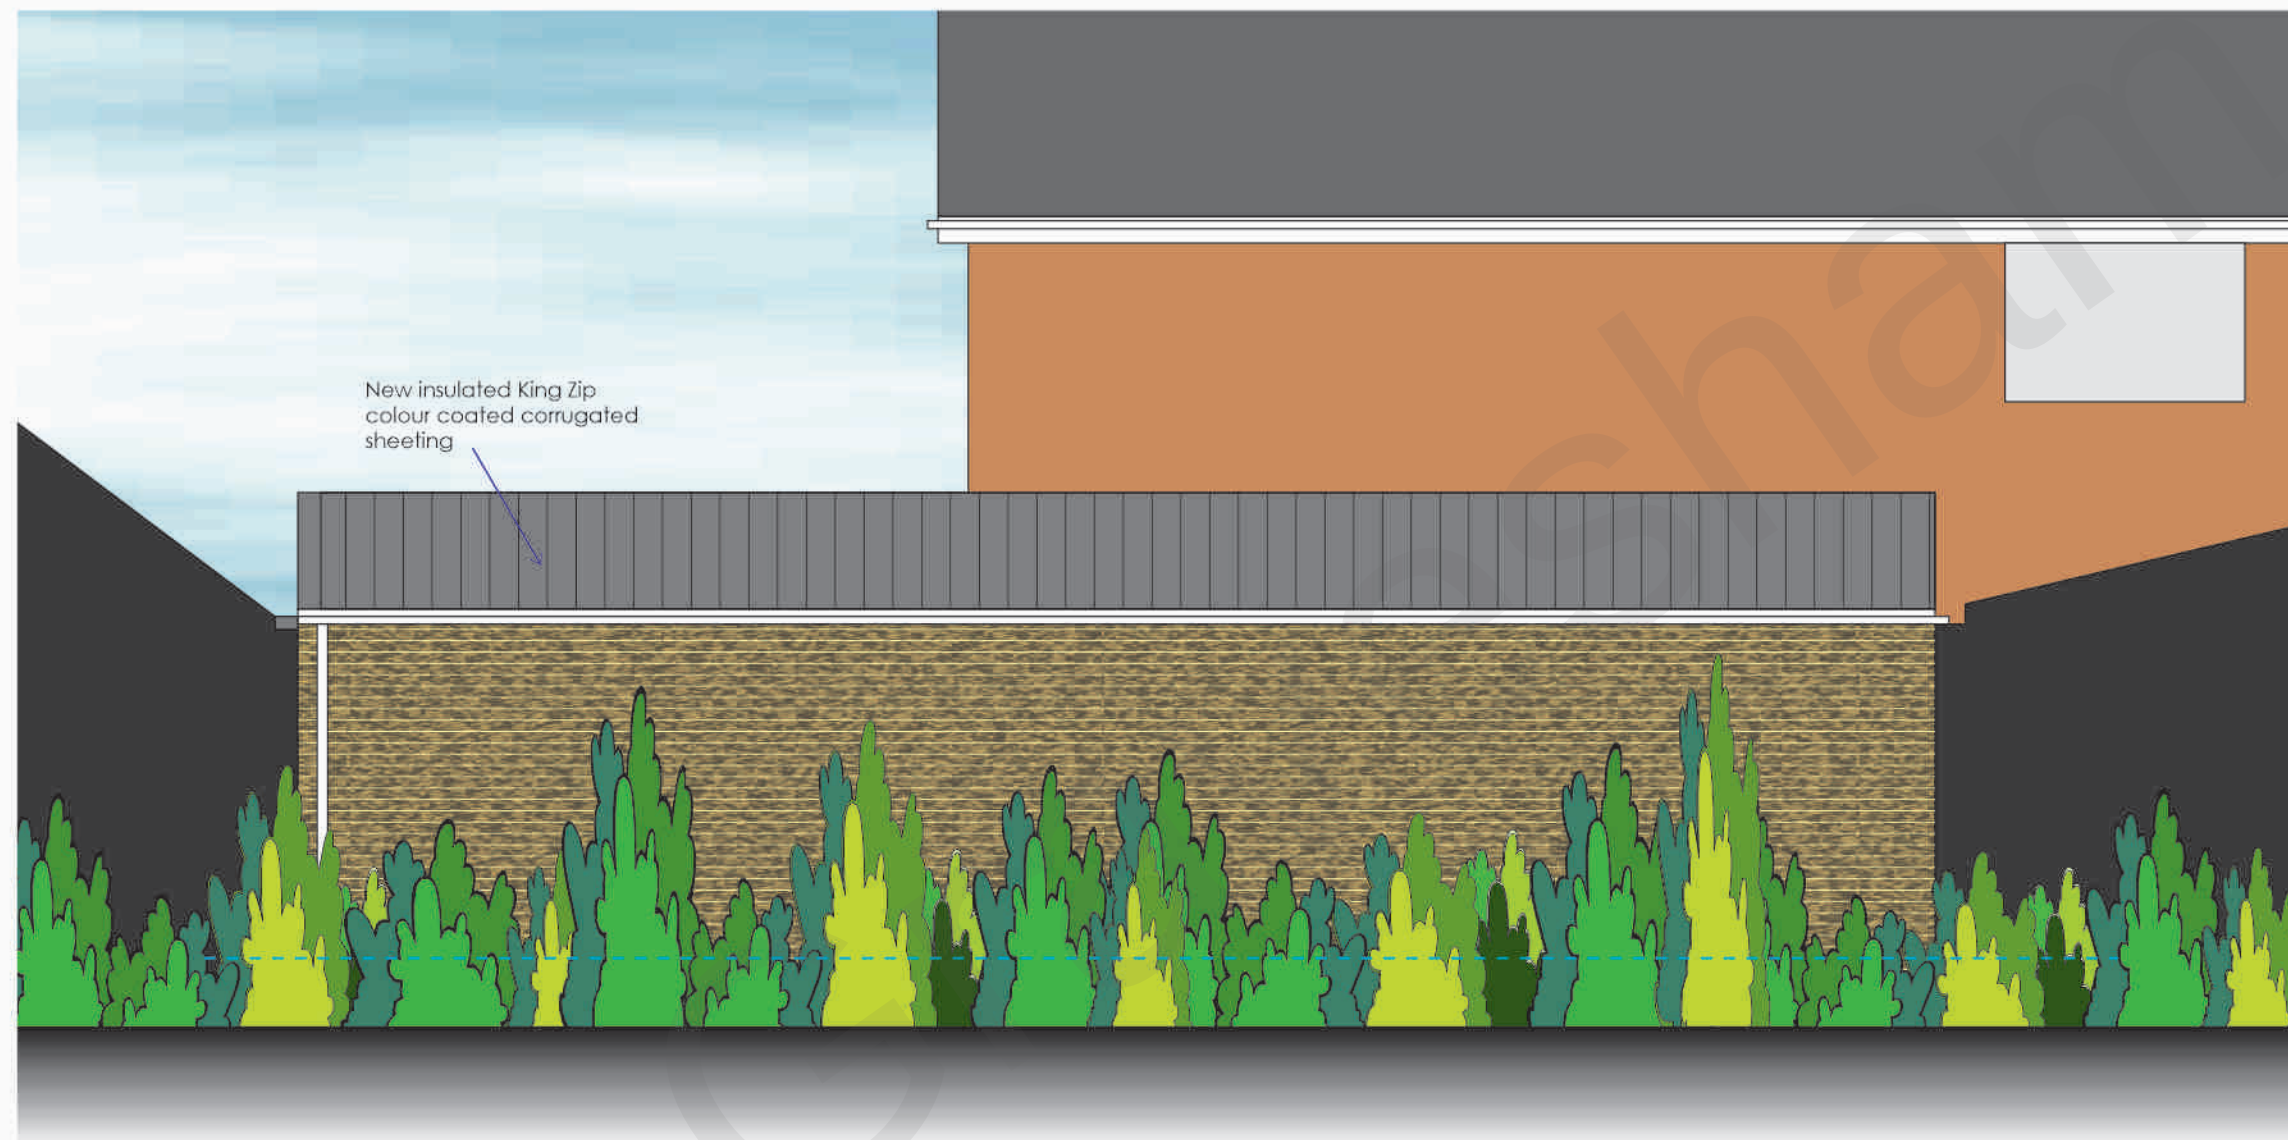

Existing Side Elevation - South -1:50



Proposed Side Elevation - North -1:50



Proposed Side Elevation - South -1:50



|   |           |     |          |
|---|-----------|-----|----------|
| REVISIONS   | DATE      | BY  | REVISION |
| 1   | 1:50      | RFW |          |
| 2   | July 2022 |     |          |
| Existing and Proposed Elevations                                                                                          |           |     |          |
| Project: Proposed Pool Room Roof Replacement<br>Longdon House Meopham Green<br>Meopham Kent DA13 0PY<br>for: Mr A Spaling |           |     |          |

**WARD + ASSOCIATES**  
THE HOO WROTHAM ROAD  
MEOPHAM GRAVESEND KENT DA13 0HP  
T: 01474 814196 M: 07771 843940  
E: admin@wardassociates.co.uk W: www.wardassociates.co.uk  
Skype User Name: rogerwardassociates

1022.WD.04