



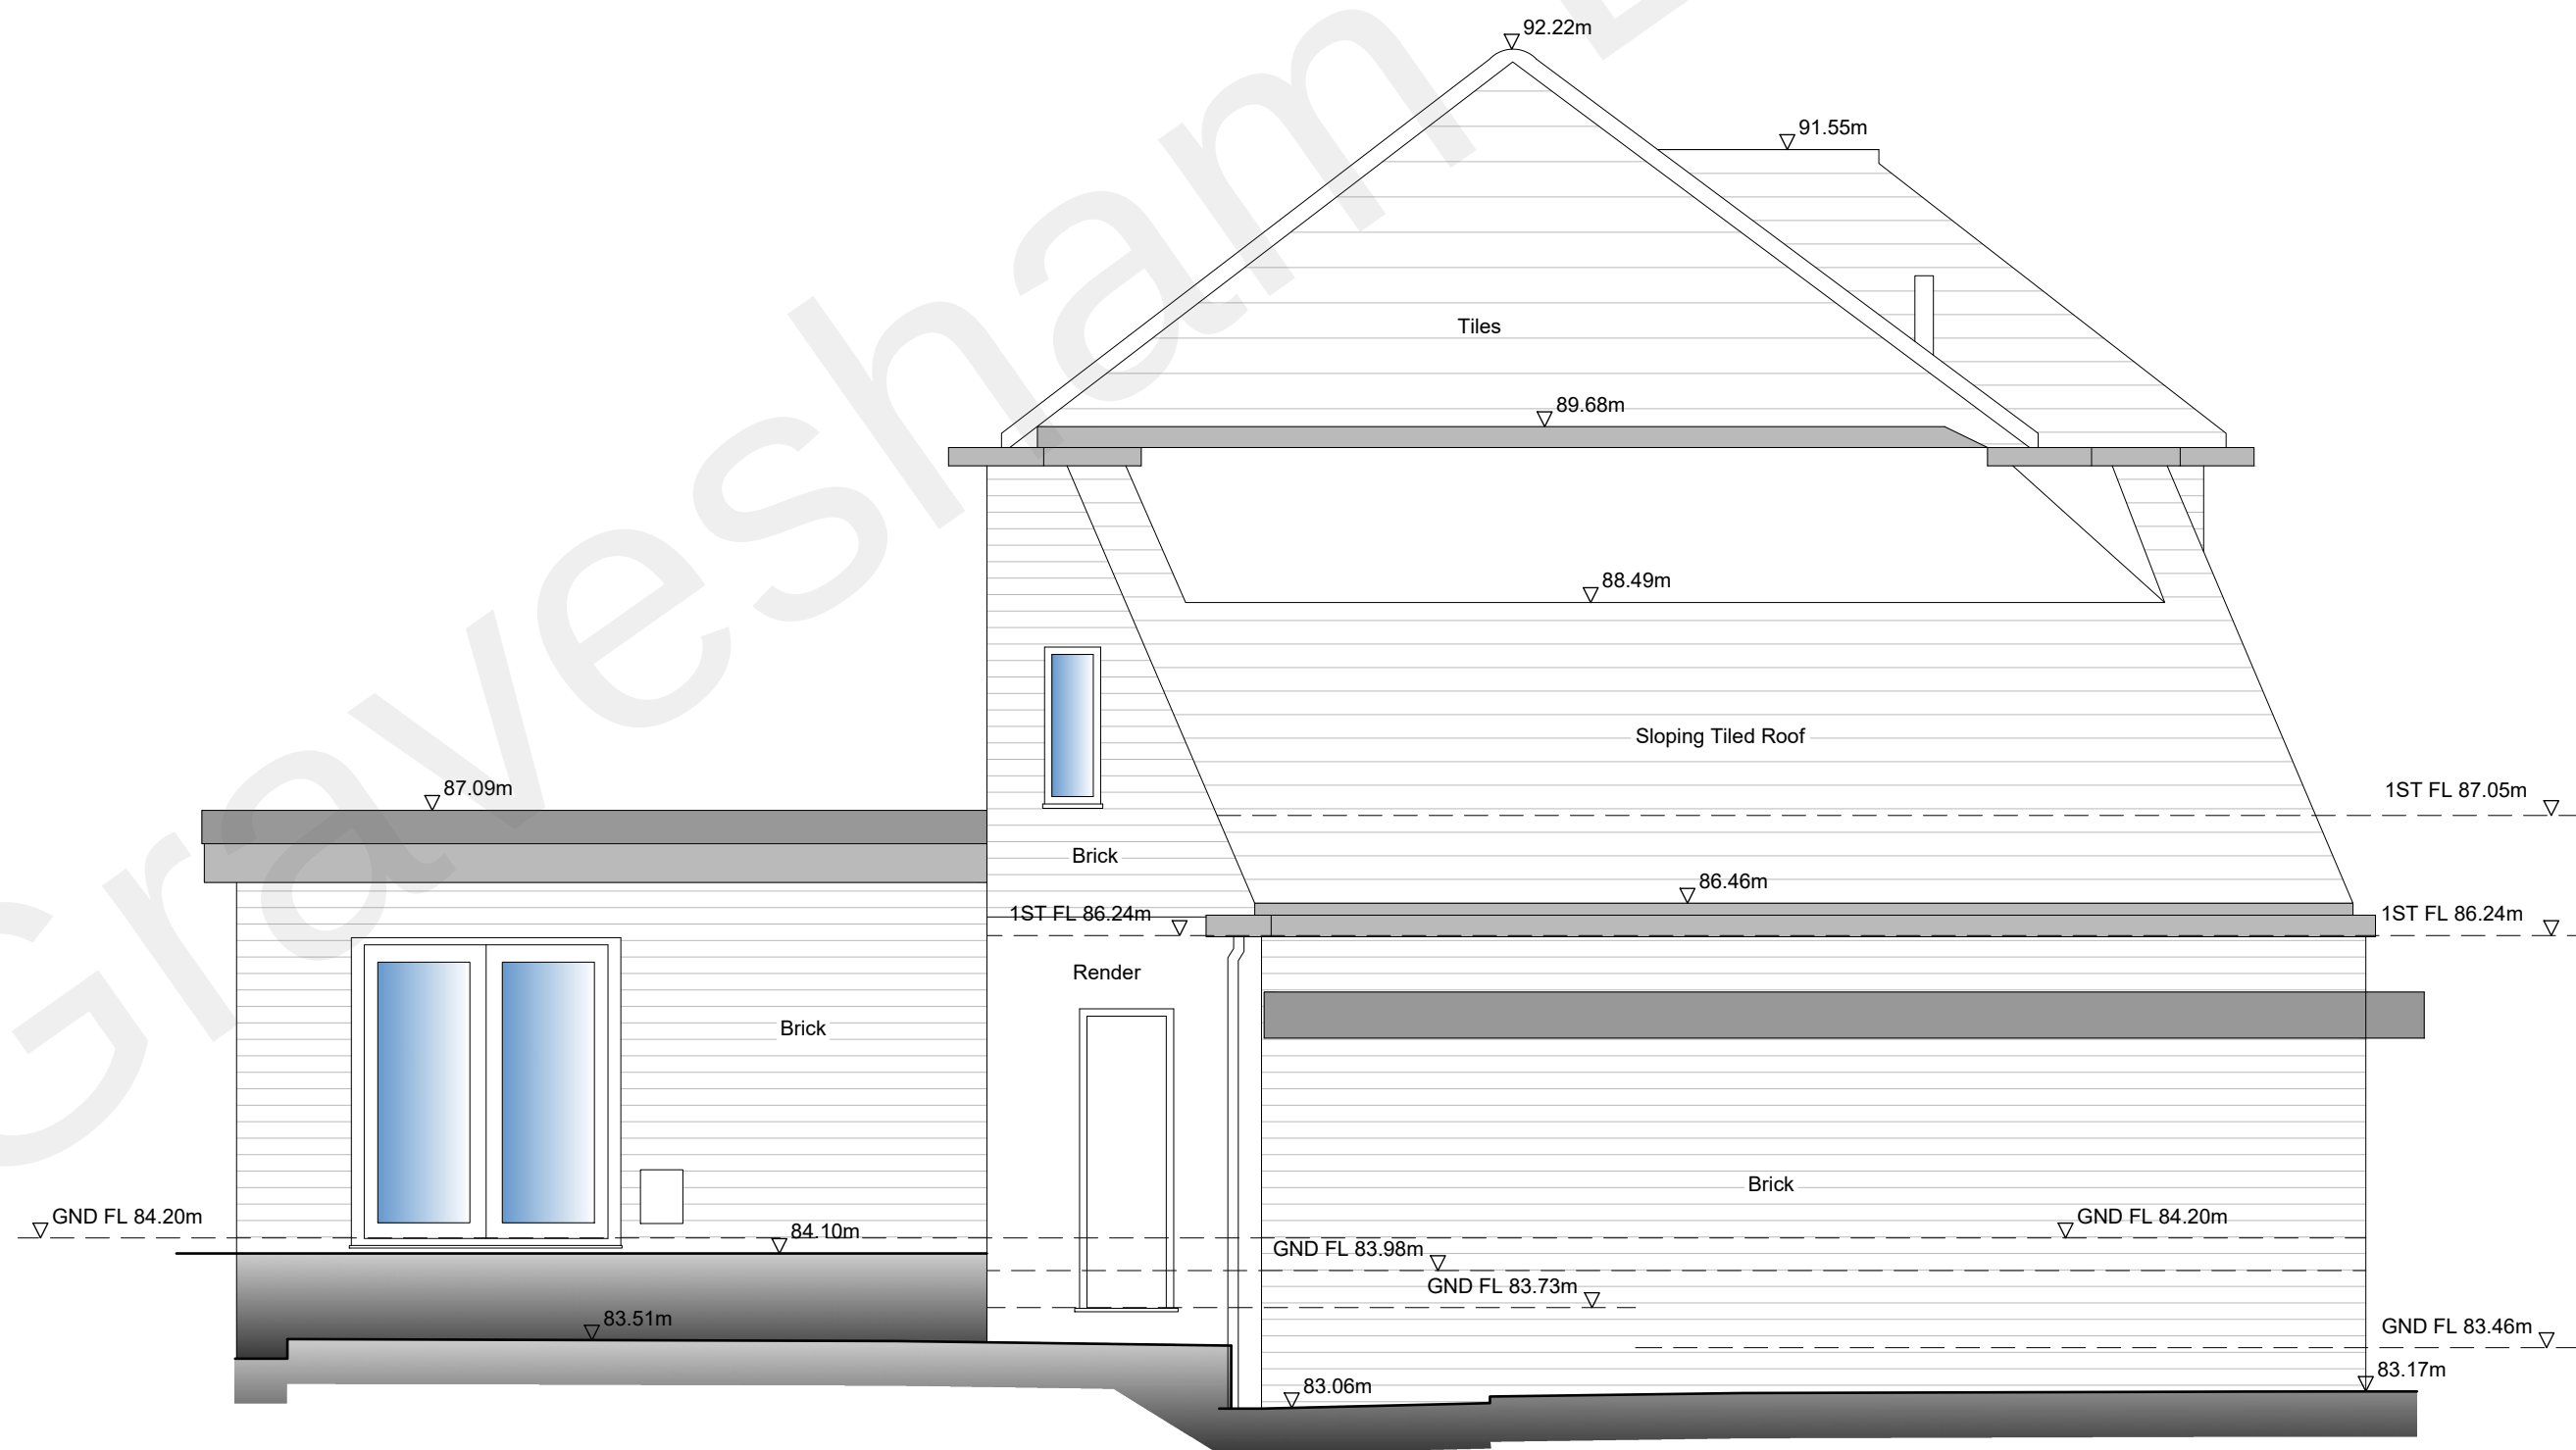

EXISTING (NORTH WEST) ELEVATION 1:50

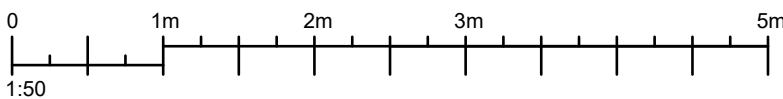

EXISTING (NORTH EAST) ELEVATION 1:50



Contact

Web: www.consultconstruct.co.uk
Email: info@consultconstruct.co.uk
Office: 01227 767770
Mobile: 07855 548979 & 07764497586



Regulated by the Royal Institution of Chartered Surveyors

The Copyright of this drawing remains with Consult Construct and is not to be reproduced without written approval. Dimensions are not to be scaled from this drawing. The Contractor is to check all dimensions on site and report any discrepancies to the Contract Administrator. This drawing is to be read in conjunction with all other standard documentation.

Revisions



Consult Construct

PROPERTY CONSULTANTS AND CONTRACTORS

project :
BUCKLEBURY
PEAR TREE LANE
GADS HILL PLACE, GRAVESEND.

client:
MR AND MRS TURNER-GOLDSMITH

drawing title :
EXISTING NW & NE ELEVATIONS

project no : 20.1546	drawing no : PL06	rev : -	scale : 1:50 @ A1	date : 11.05.2022
-------------------------	----------------------	------------	----------------------	----------------------