


All materials to match
existing as close as possible.
No part of new construction to
encroach on neighbors land.



P-(04)04

Proposed Elevations: West
(Scale 1:50 @A3)

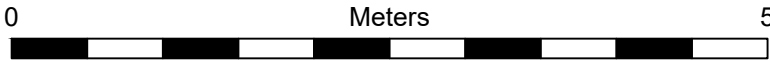

Date: January 2022 Drawing Number: 22001MH-PP-P-(04)04 Rev
Project: Ground Floor Rear Extension & Side Extensions
Client: Mr & Mrs Huffer
Site Address: 16 The Sandpipers, Gravesend. DA12 5QB


Building Drawings
124a North Road, Hythe. CT21 5DY
t: 01303 237762
m: 07711 200634
e: des@building-drawings.co.uk
w: www.building-drawings.co.uk