




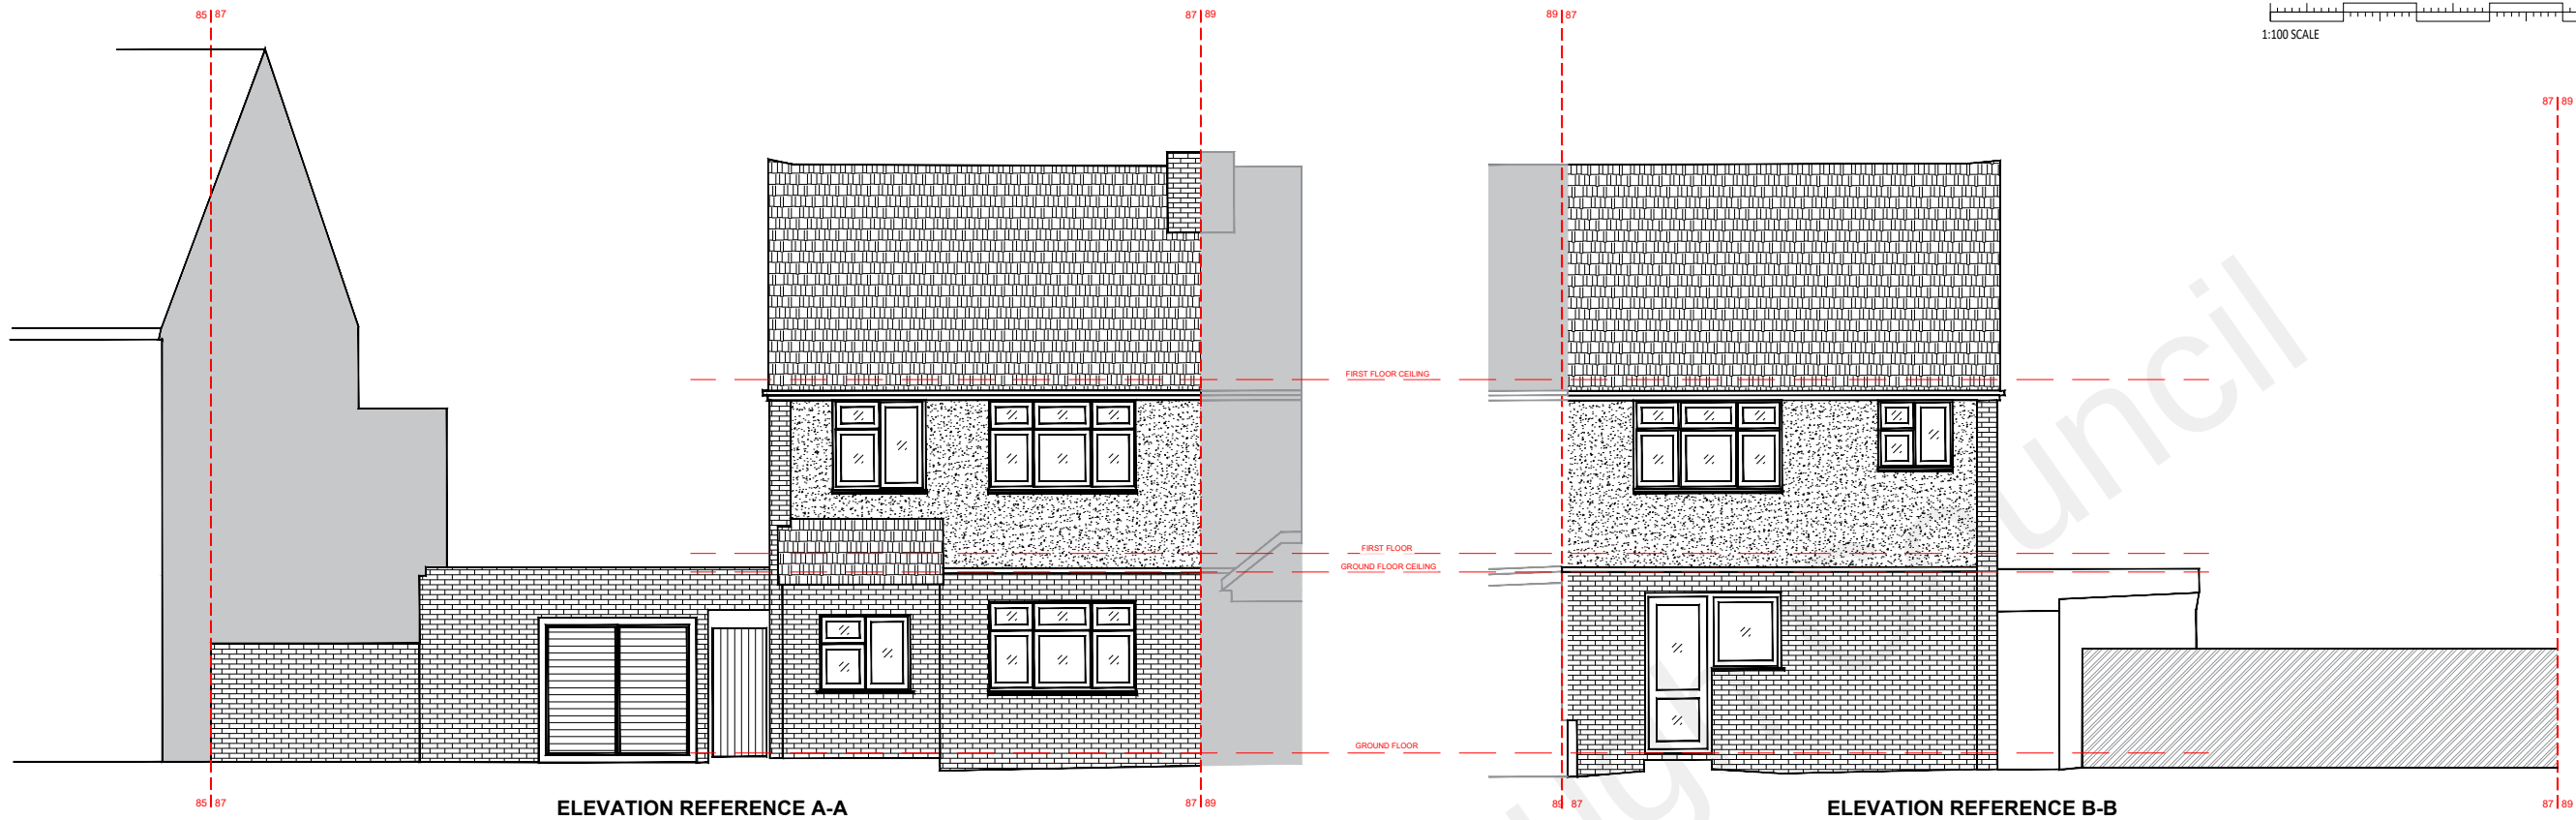

ELEVATION REFERENCE PLAN (NTS)

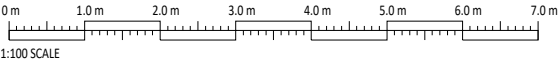

NOT FOR
CONSTRUCTION

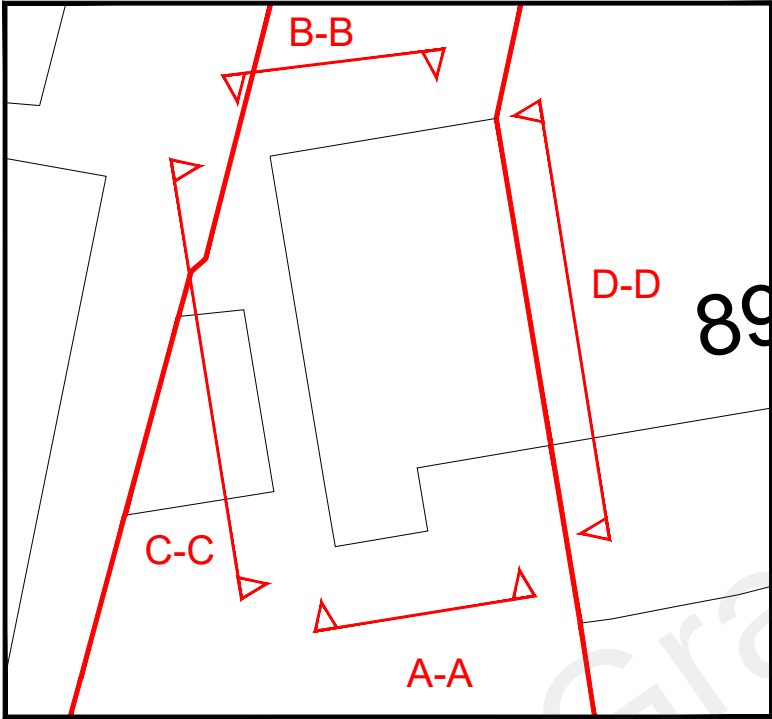

WWW.SPILLWAYS.CO.UK
T: 0203 355 5544
E: SANJAY@SPILLWAYS.CO.UK
260 SHERWOOD PARK AVENUE
SIDCUP
DA15 9JN

P6	ISSUED FOR PLANNING	17.12.21	SK
P5	ISSUED FOR PLANNING	08.12.20	SK
Rev.	Description	Date	By

Drawn	Date	Scale	Checked	CAD Filename
SK	29.06.20	1:100 @ A3	SK	150

Job No.	Drawing No.	Revision
1374	DR-150	P6

Job Title	87 LOWER HIGHAM ROAD, GRAVESEND
Client	
EXISTING ELEVATIONS SHEET 1	