


MINIMUM TWO NUMBER BAYS FOR THIS DEVELOPMENT IN ACCORDANCE WITH KENT AND MEDWAY STRUCTURE PLAN 2006 SUPPLEMENTARY PLANNING GUIDANCE SPG 4 KENT VEHICLE PARKING STANDARDS

LB

LOWER HIGHAM ROAD

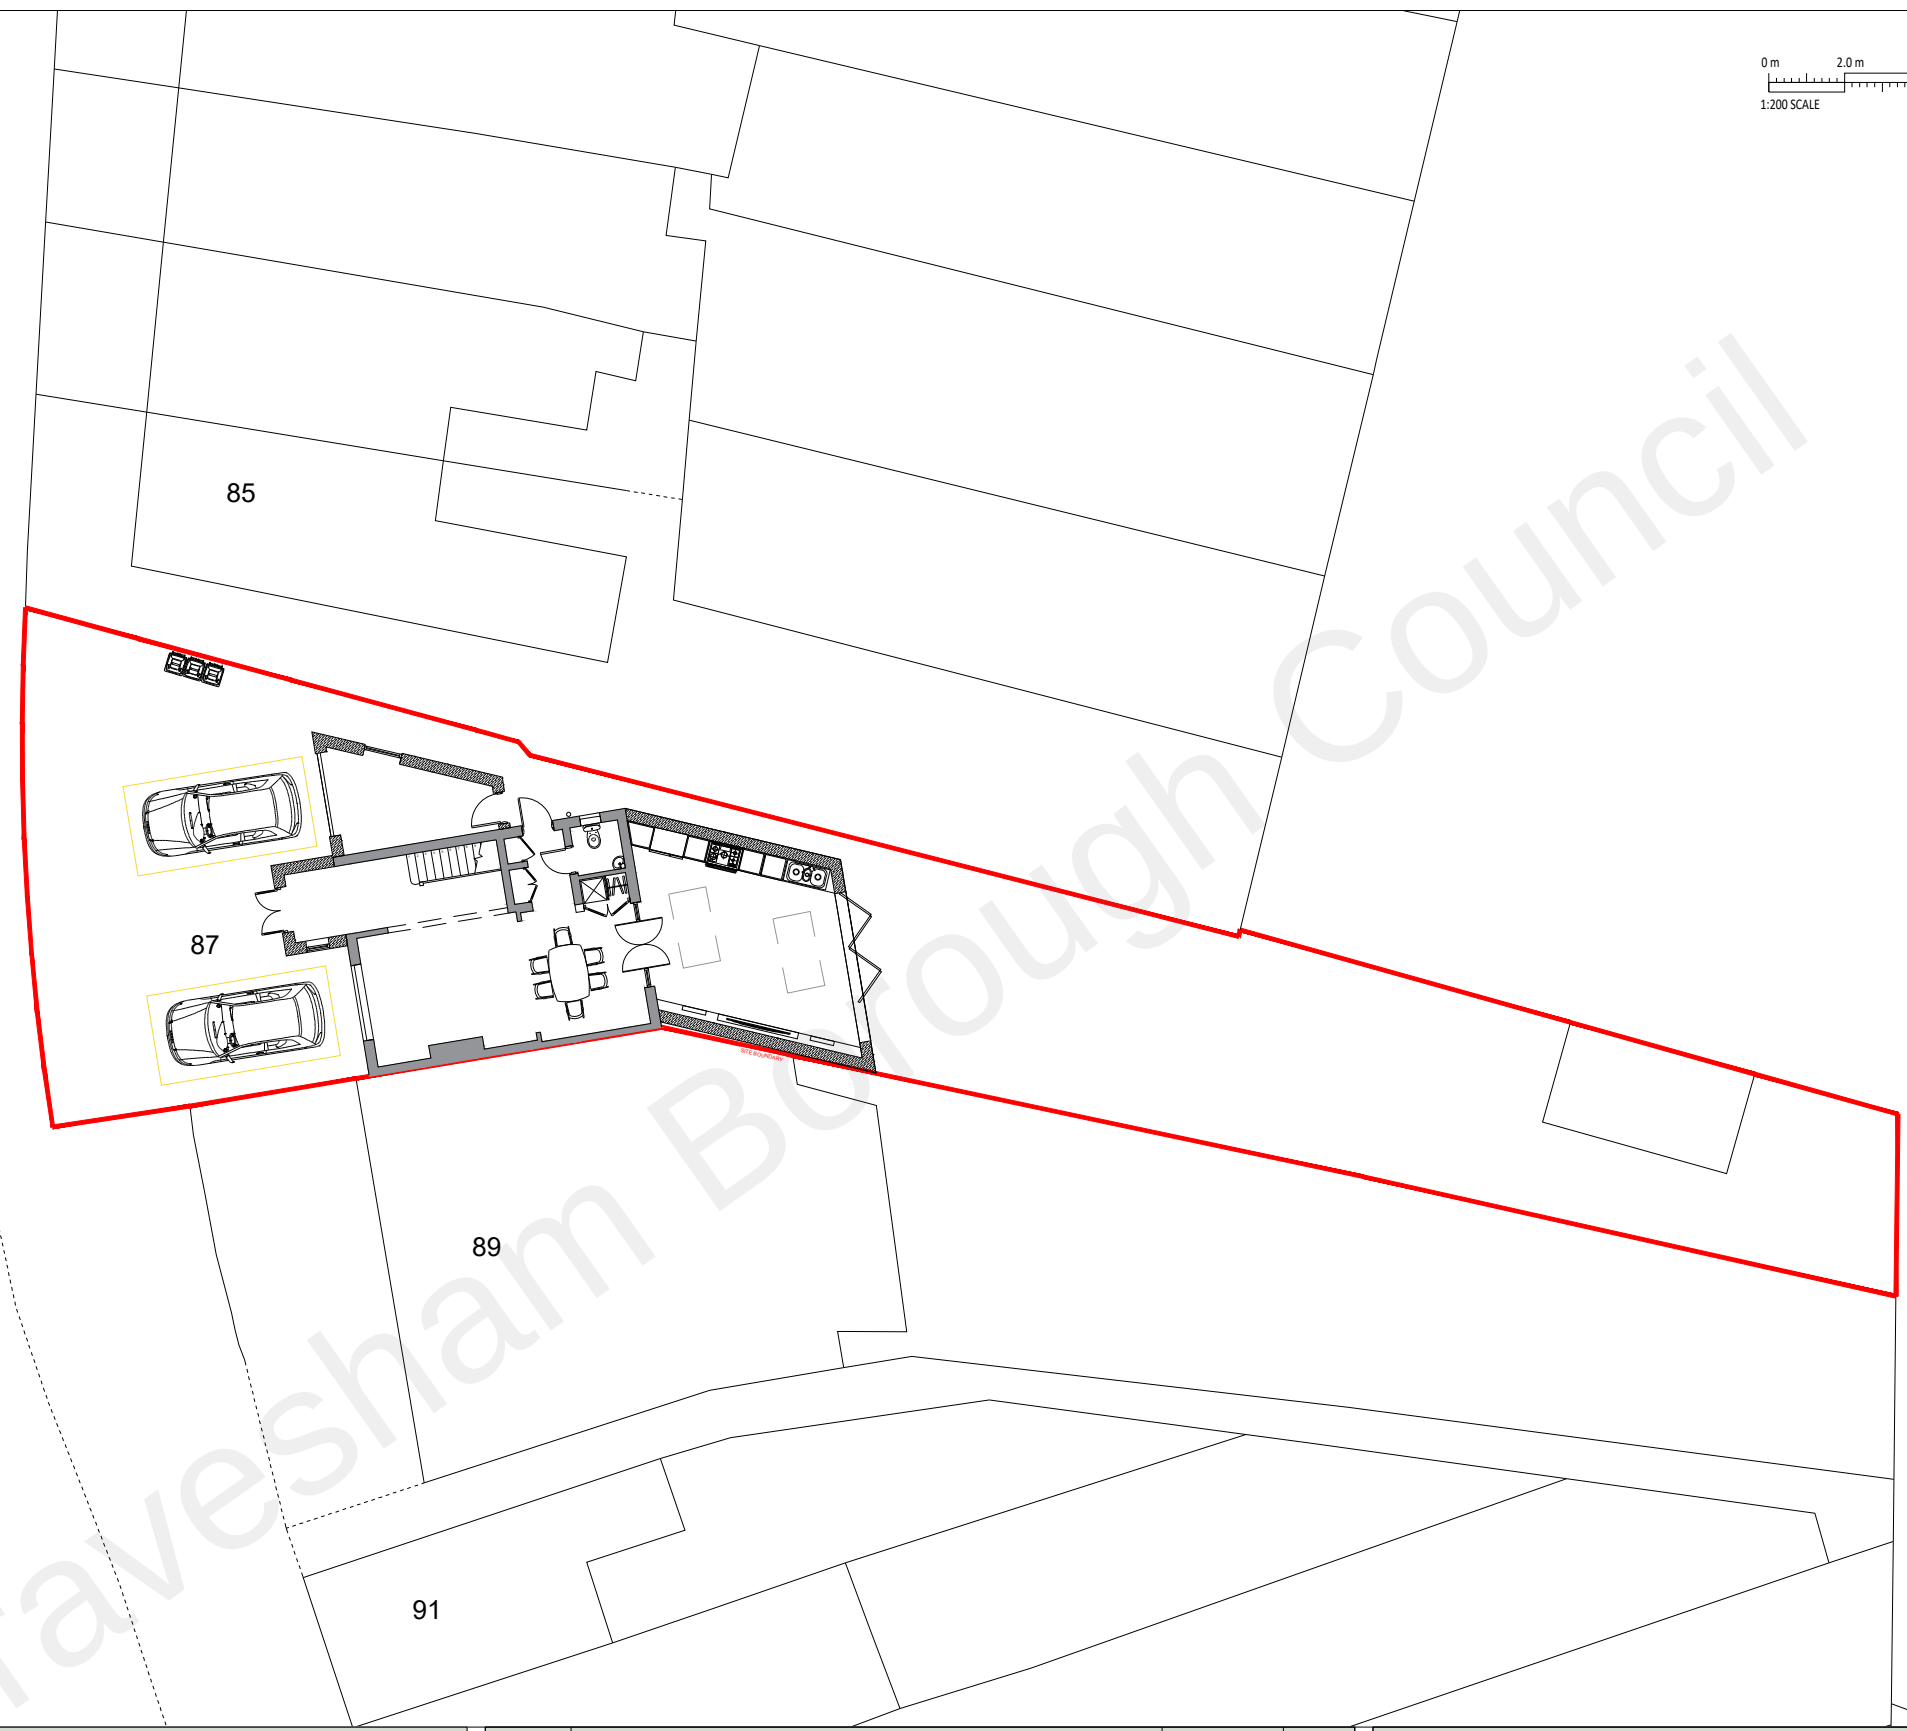

NOT FOR CONSTRUCTION



WWW.SPILLWAYS.CO.UK
T: 0203 355 5544
E: SANJAY@SPILLWAYS.CO.UK
260 SHERWOOD PARK AVENUE
SIDCUP
DA15 9JN

P7	ISSUED FOR PLANNING			17.12.21	SK
P6	ISSUED FOR PLANNING			21.05.21	MB
Rev.	Description			Date	By
Drawn	SK	Date	29.06.20	Scale	1:200 @ A3
Checked	SK	CAD Filename		300	
Job No.	1374		Drawing No.	DR-300	
				Revision	P7

Job Title	87 LOWER HIGHAM ROAD, GRAVESEND				
Client					
PROPOSED BLOCK PLAN					