

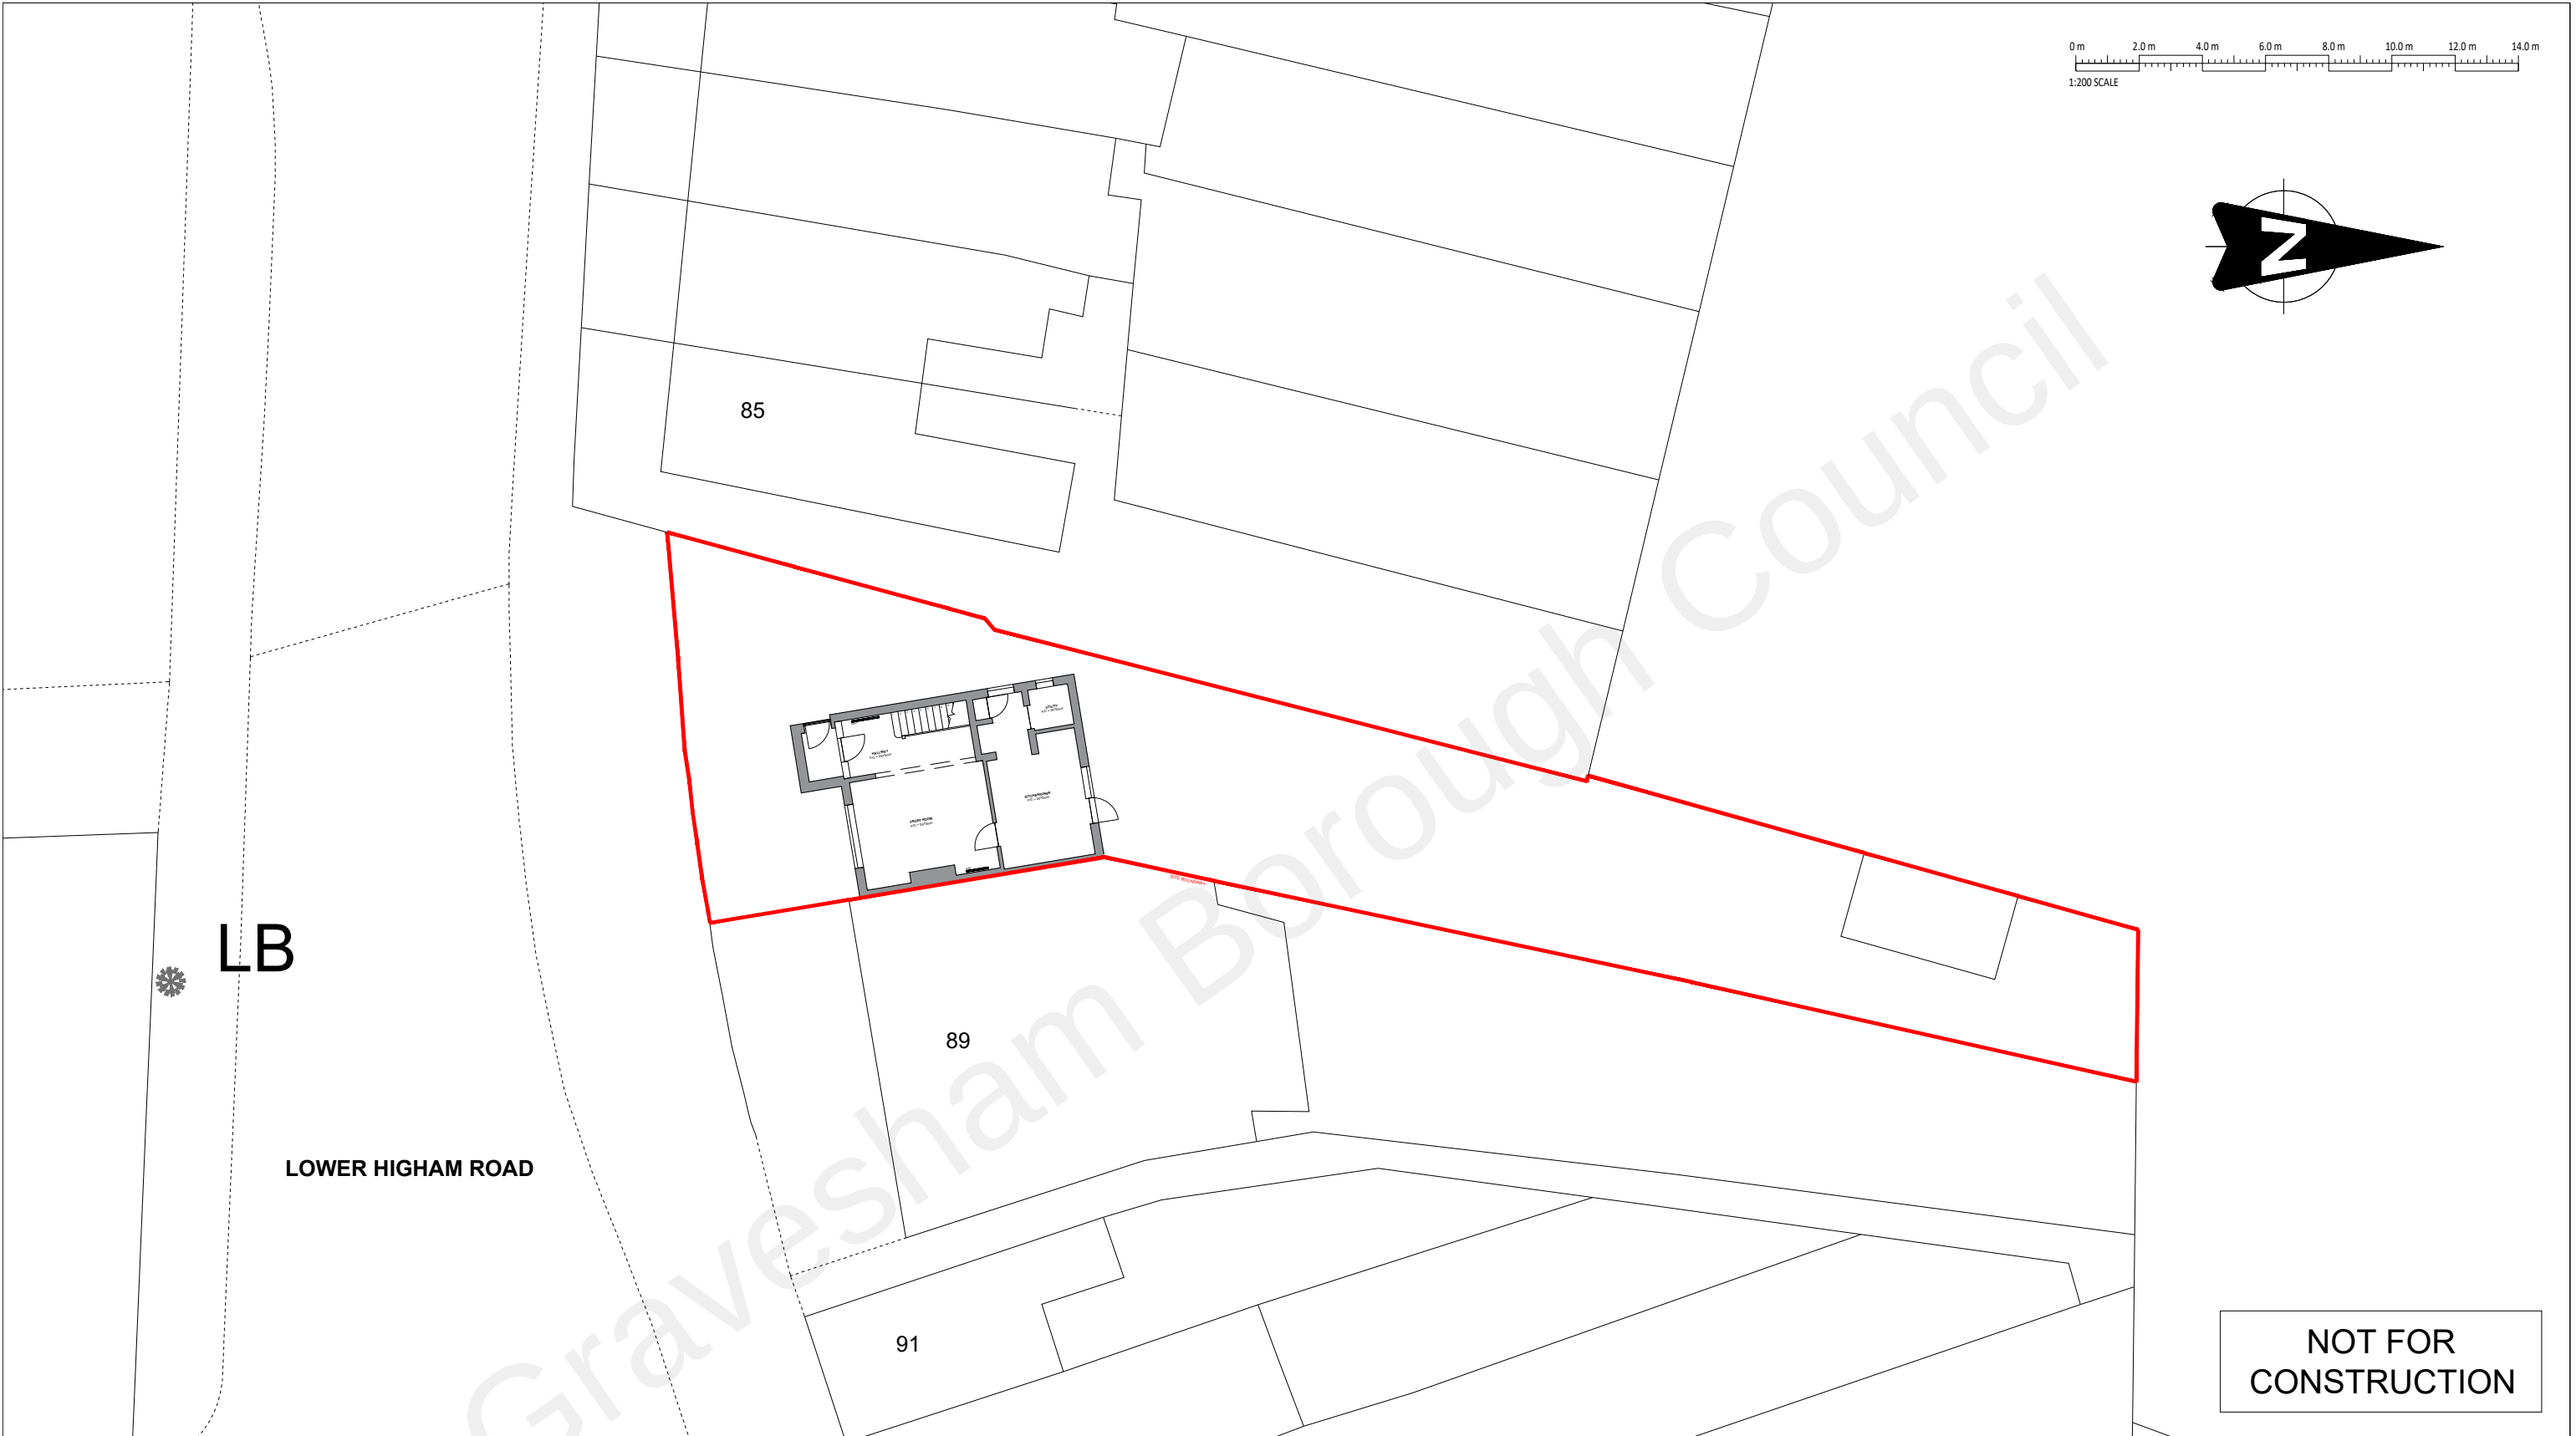
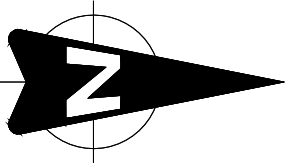


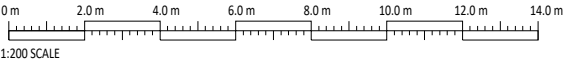

NOT FOR
CONSTRUCTION

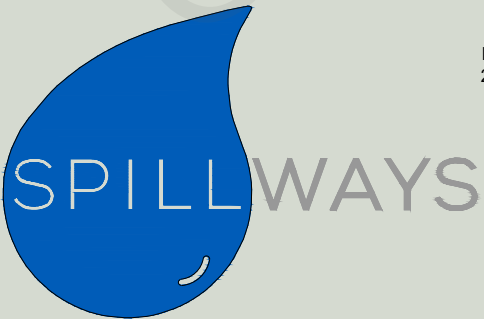

WWW.SPILLWAYS.CO.UK
T: 0203 355 5544
E: SANJAY@SPILLWAYS.CO.UK
260 SHERWOOD PARK AVENUE
SIDCUP
DA15 9JN

P2	ISSUED FOR PLANNING	17.12.21	SK	
P1	ISSUED FOR PLANNING	08.12.20	SK	
Rev.	Description	Date	By	
Drawn	Date	Scale	Checked	CAD Filename
SK	29.06.20	1:200 @ A3	SK	301
Job No.		Drawing No.	Revision	
1374		DR-301	P2	

Job Title	87 LOWER HIGHAM ROAD, GRAVESEND
Client	
EXISTING BLOCK PLAN	