



FRONT (West) ELEVATION

Scale 1:50 (m)
0 1 2 3

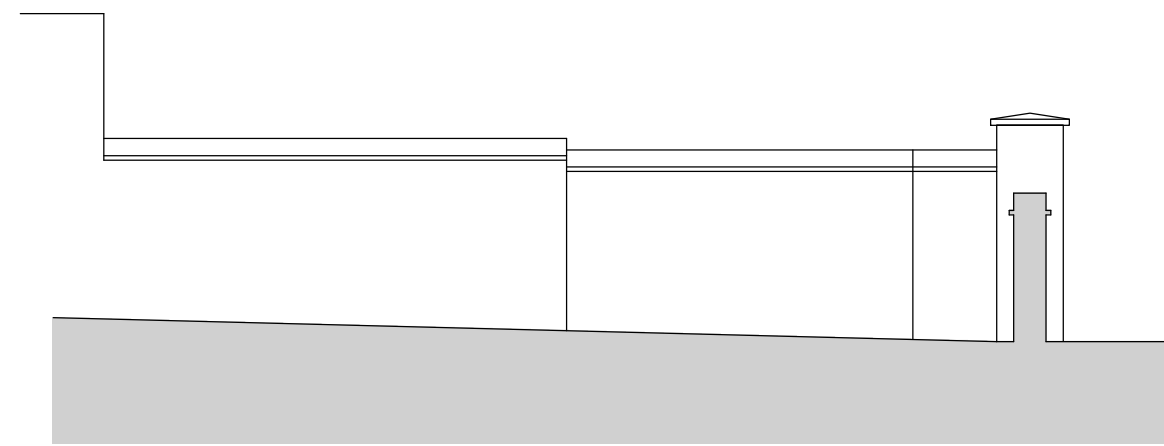

SIDE (SOUTH) ELEVATION

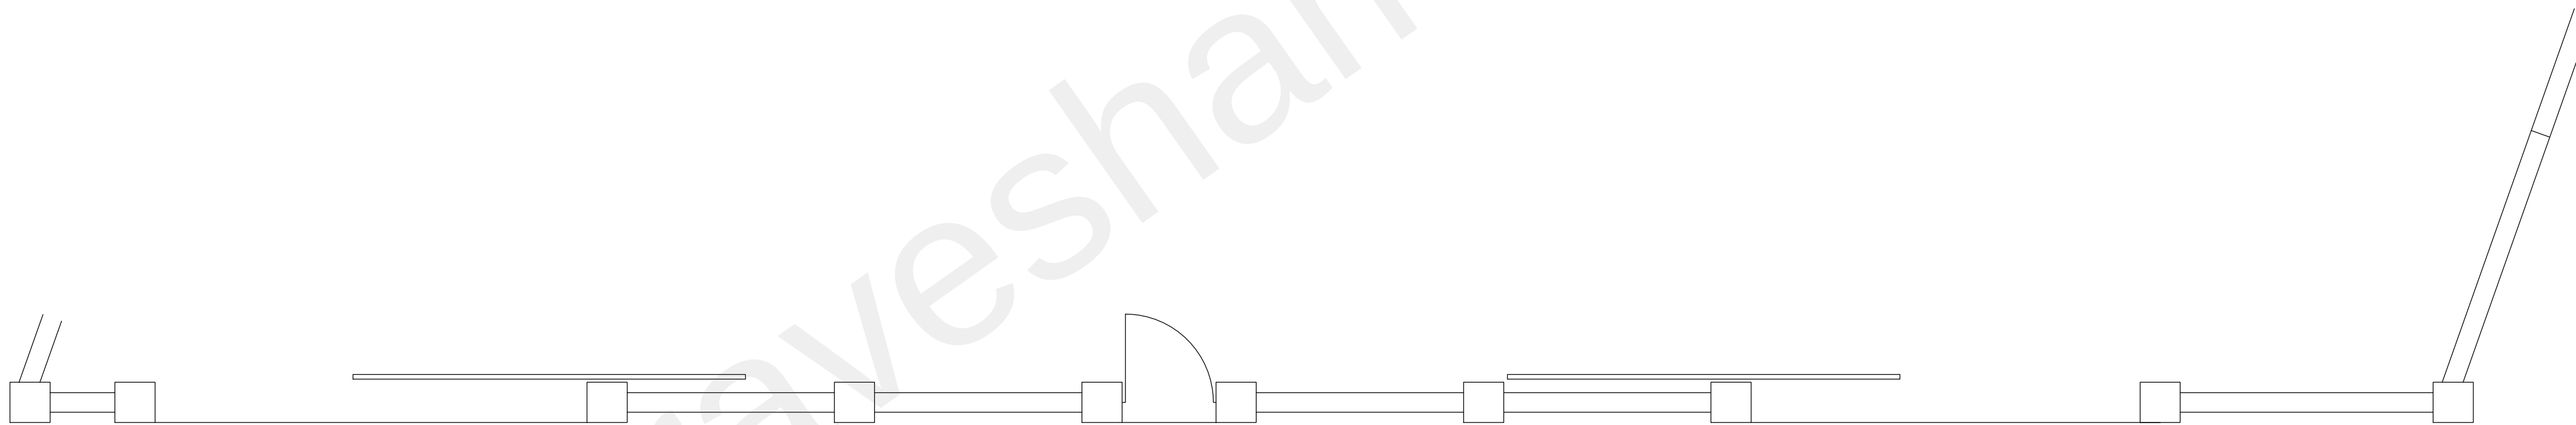

PLAN

Scale 1:50 (m)
0 1 2 3

Singlewell Road

Whymark & Moulton
Chartered Surveyors &
Building Engineers
14 Cornard Road, Sudbury,
Suffolk. CO10 2XA
Tele: 01787 371371

Project **324 SINGLEWELL ROAD
GRAVESEND
KENT
DA11 7RZ**
AS EXISTING

Scale **1:50,** Date **Nov 2022**

Drawing No **22/156 - 01**

Amendments