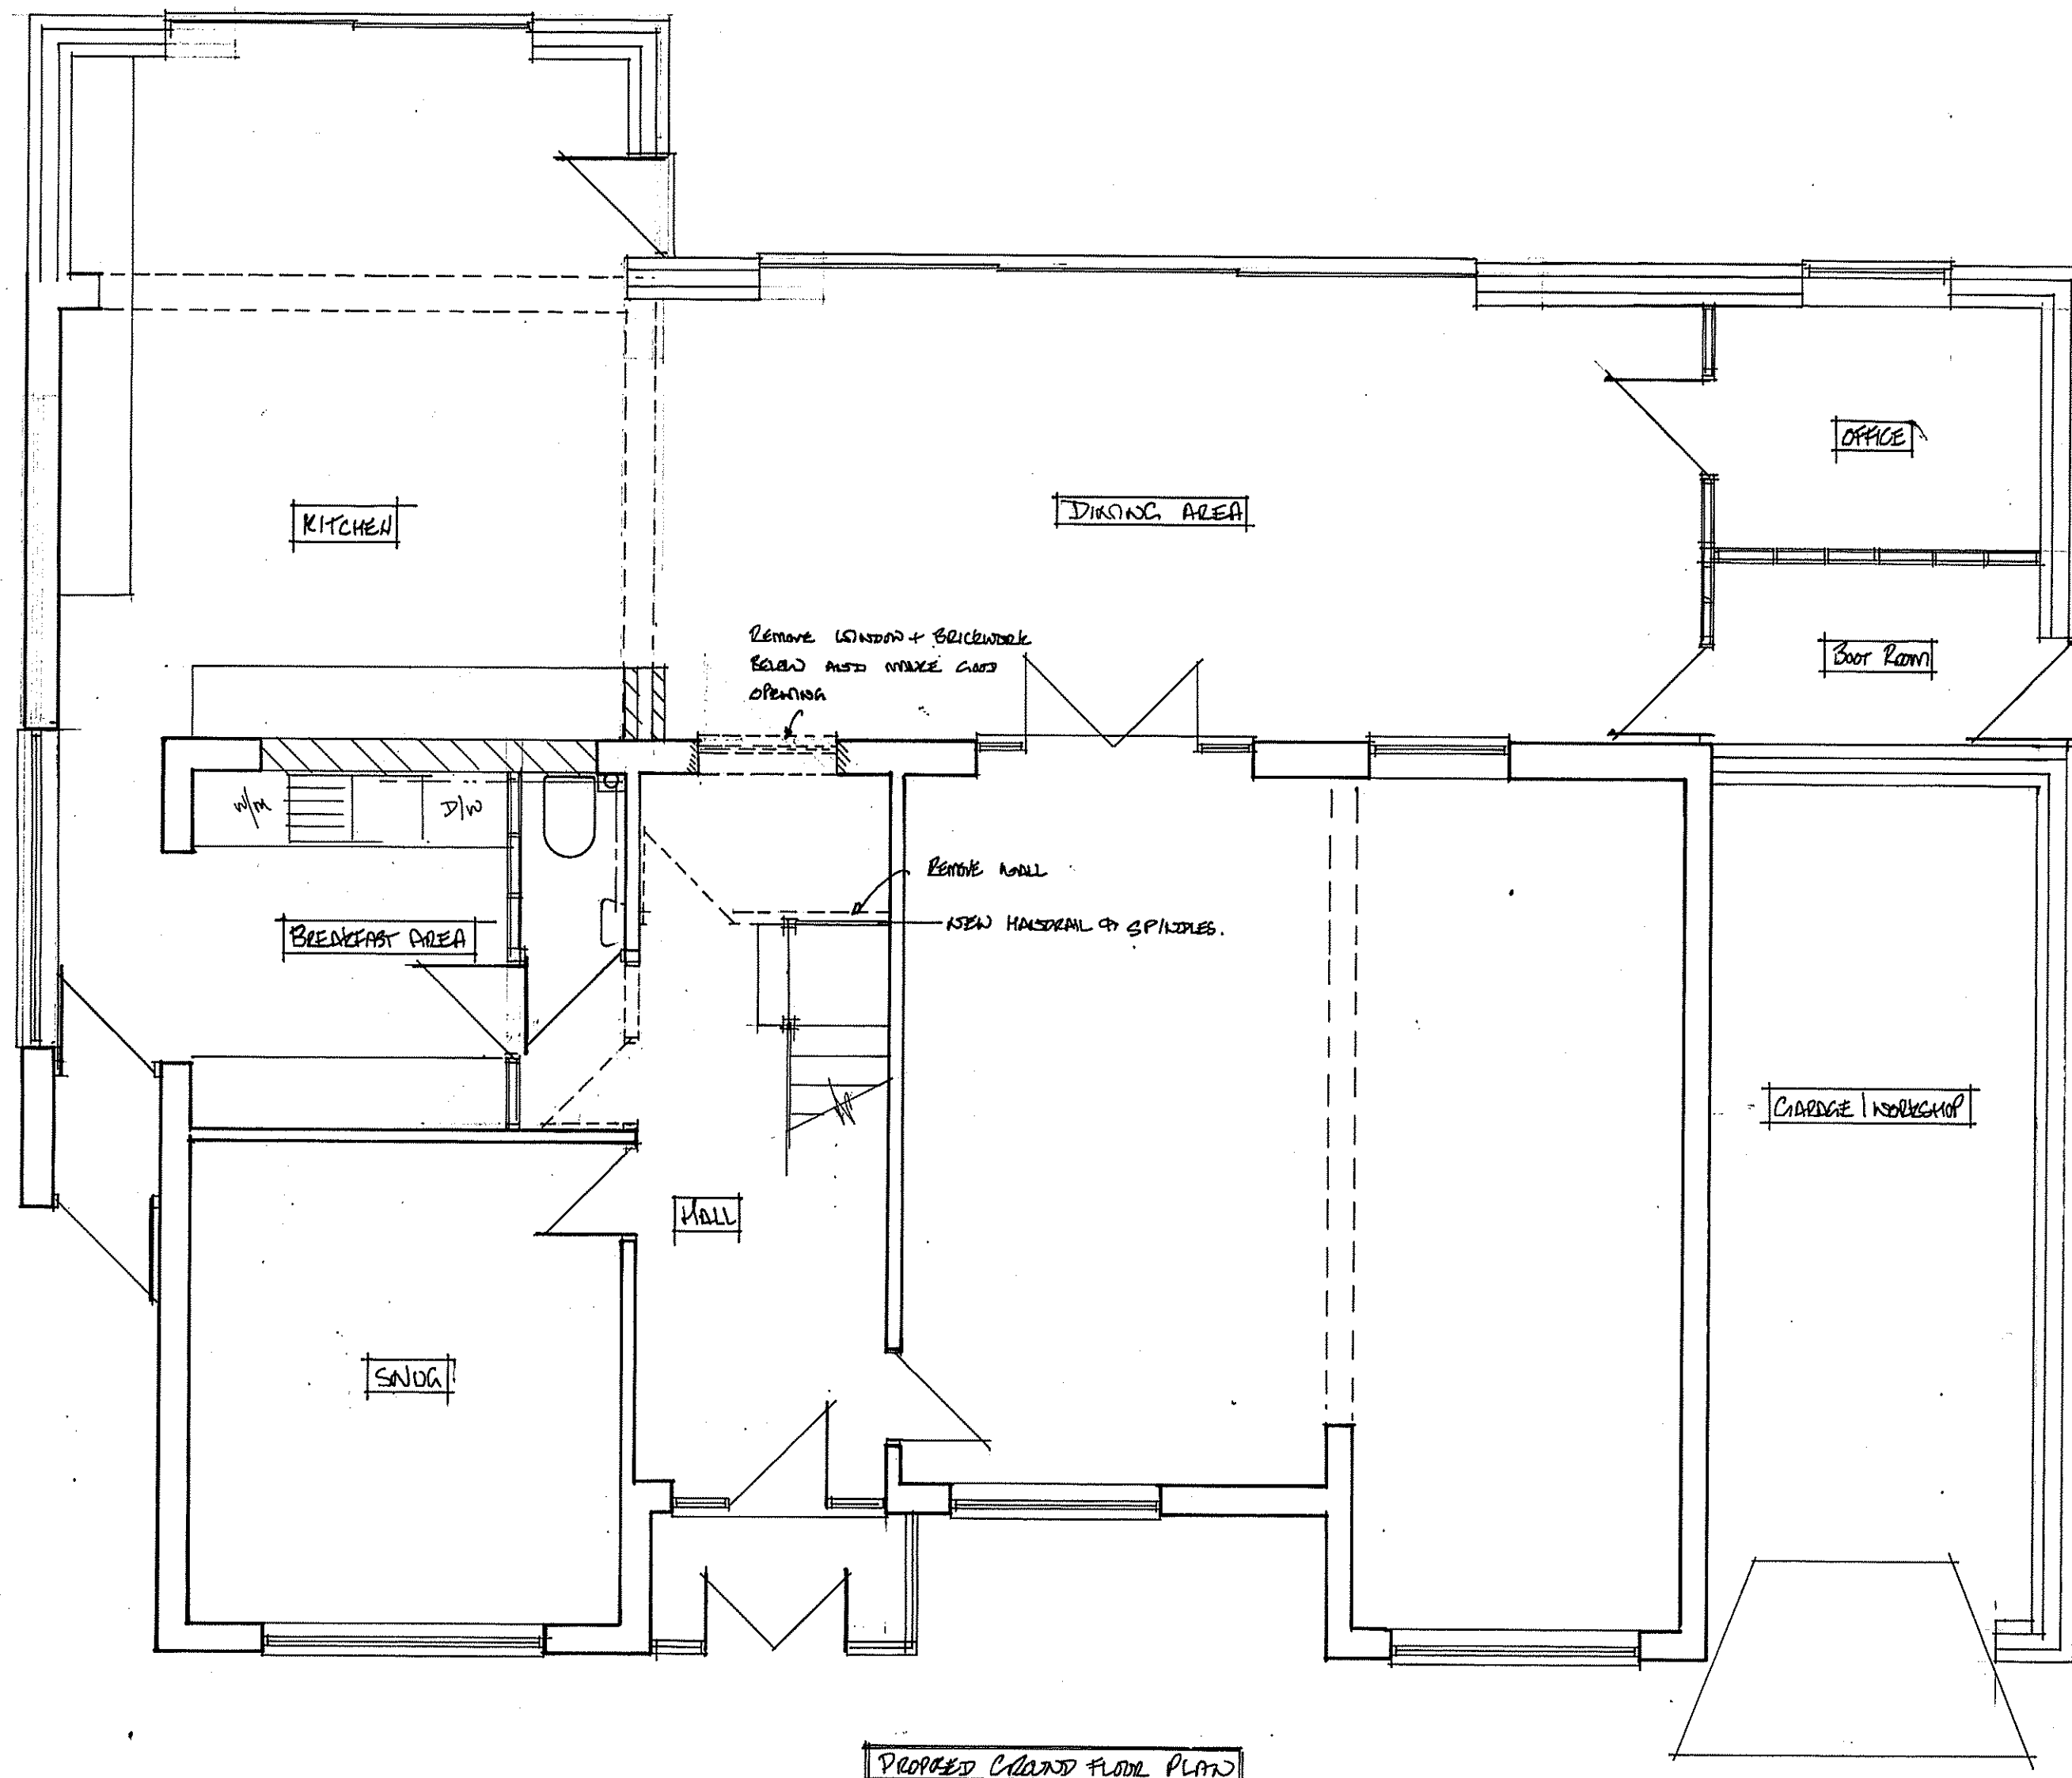


SINGLE STORE REAR EXTENSION. TWO STOREY SIDE EXTENSION AND FIRST FLOOR FRONT EXT		MRS A. WARD 8 THE RECTORY CORNHAM WENT D113 9BT	
SCALE 1:50	DATE	DRAWN BY 24/02/03	03