


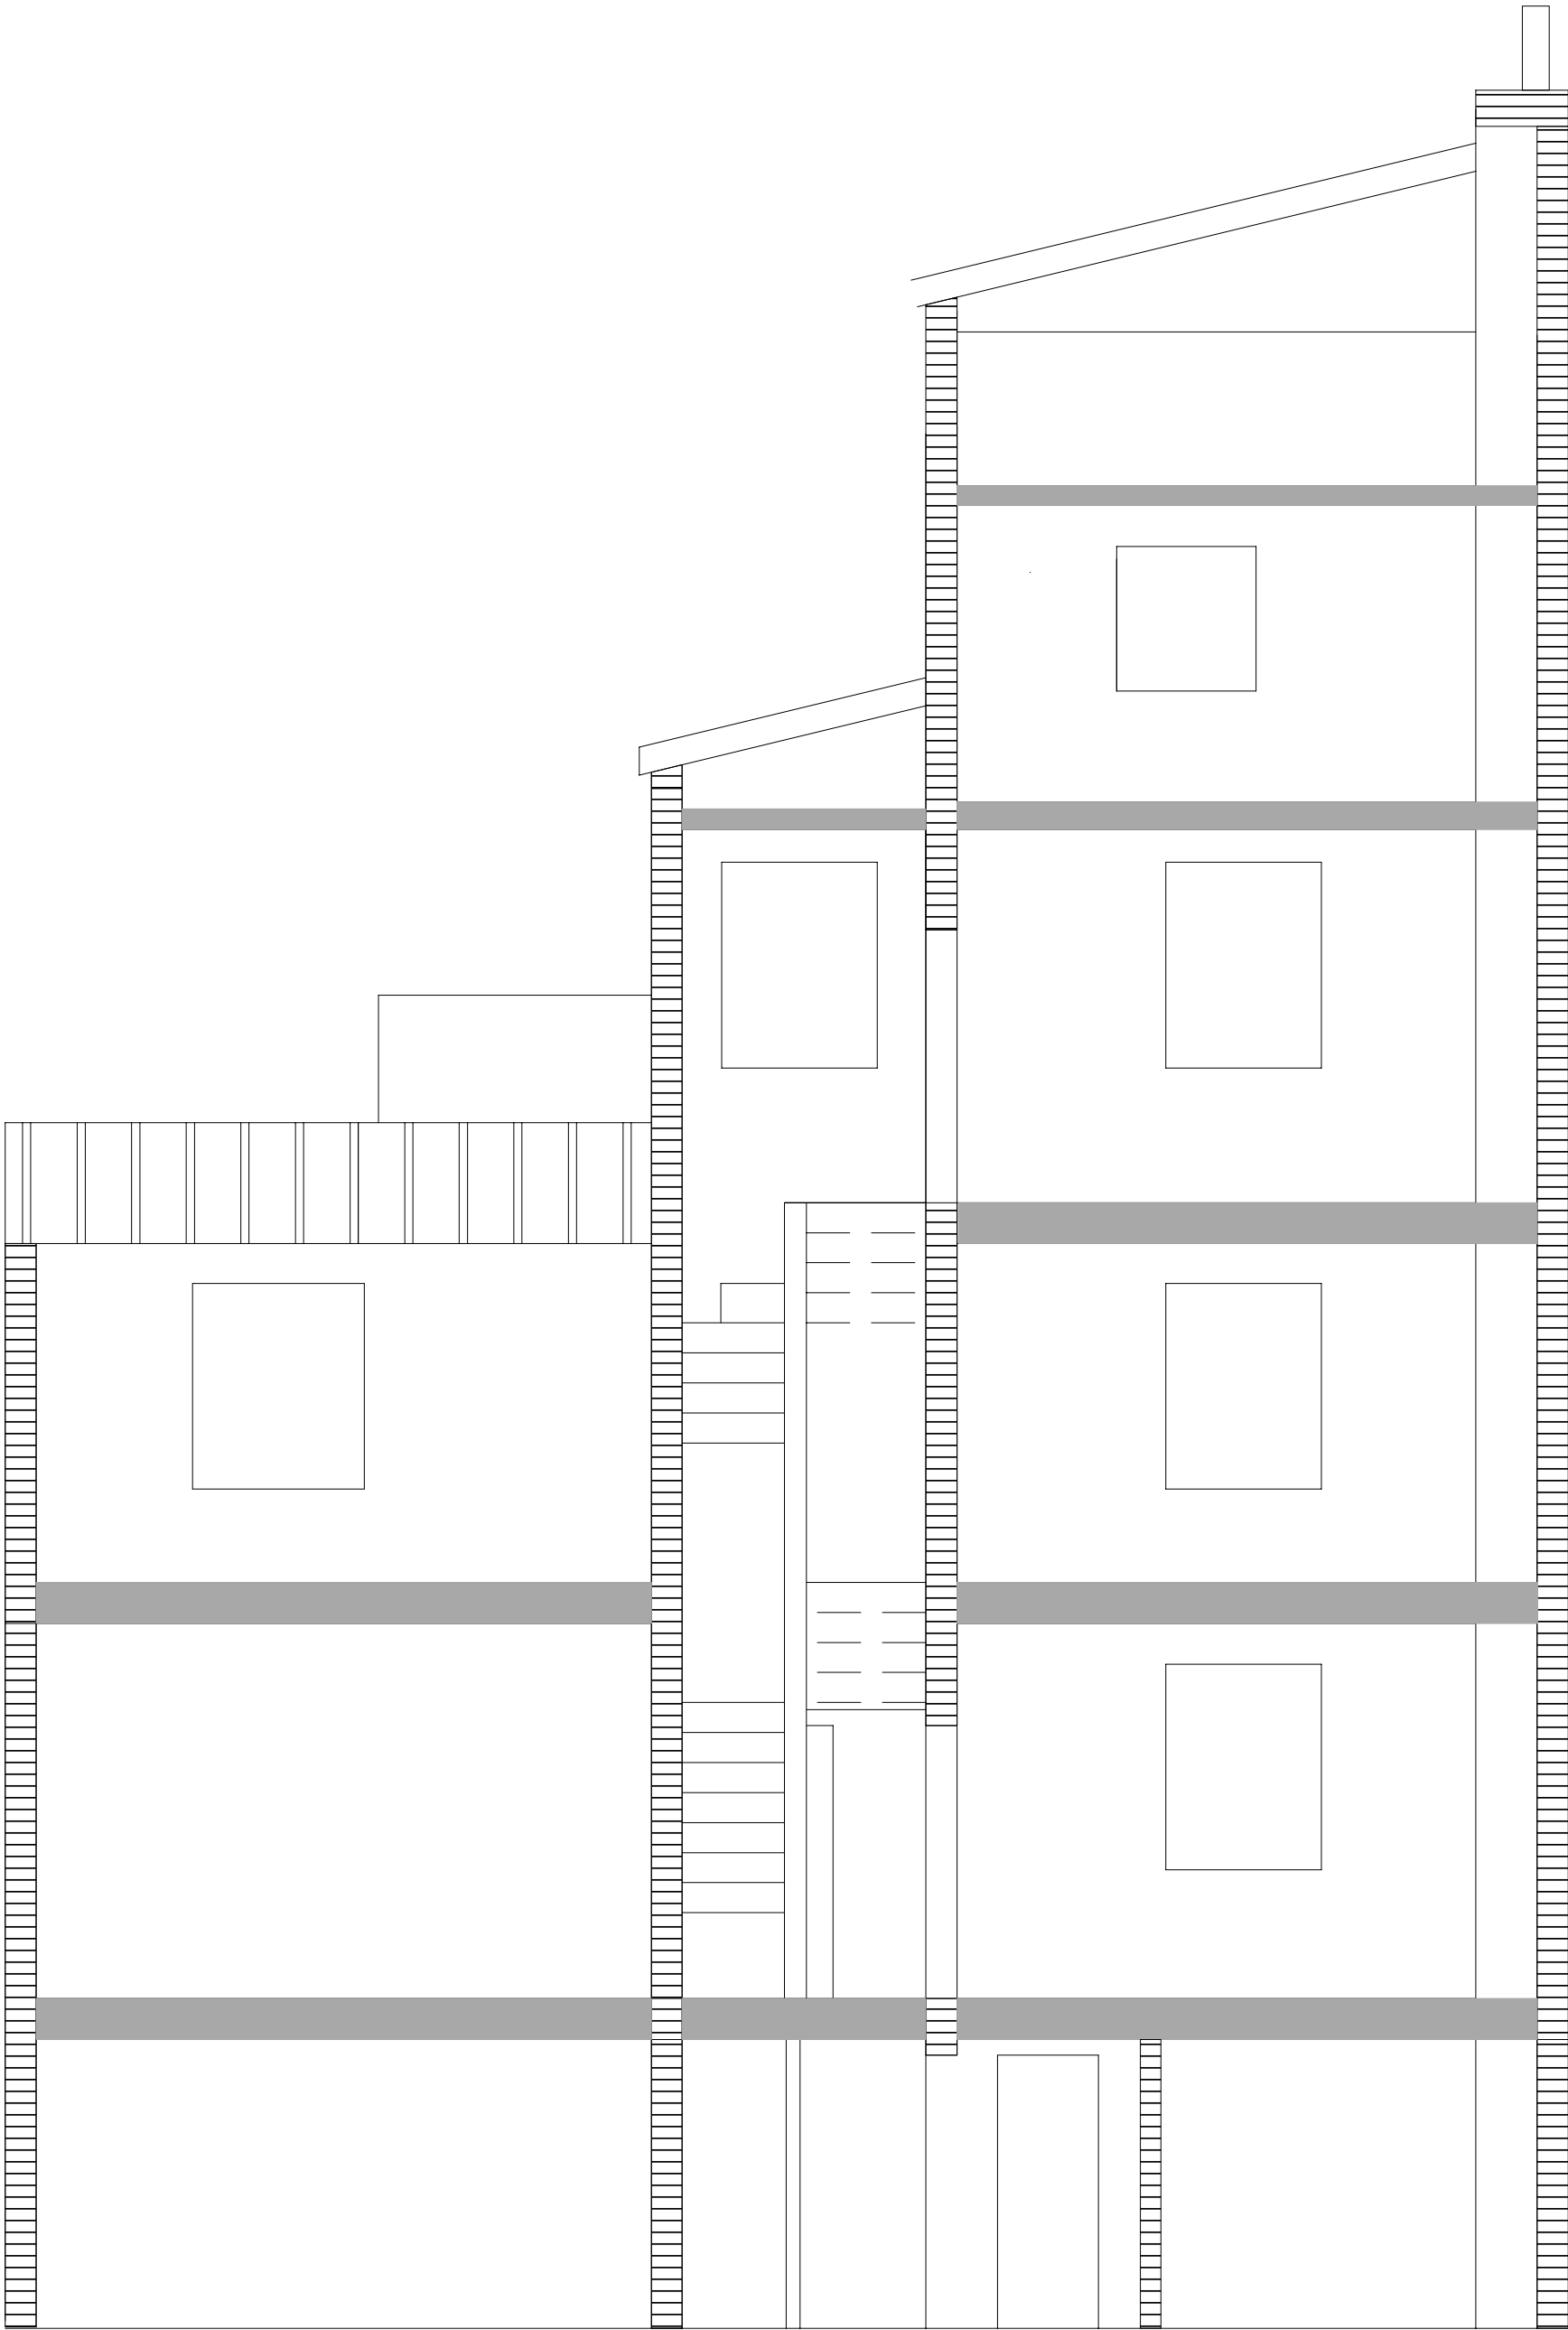

3m

196 & 197 PARROCK STREET
SECTION A-A EXISTING
Scale 1:50 @ A3
Drawing Number PSH 006
Revision 0
Date 24/01/2023