© COPYRIGHT - No part of this drawing is to be reproduced without permission.

ORIGINAL DRAWING SIZE - A0

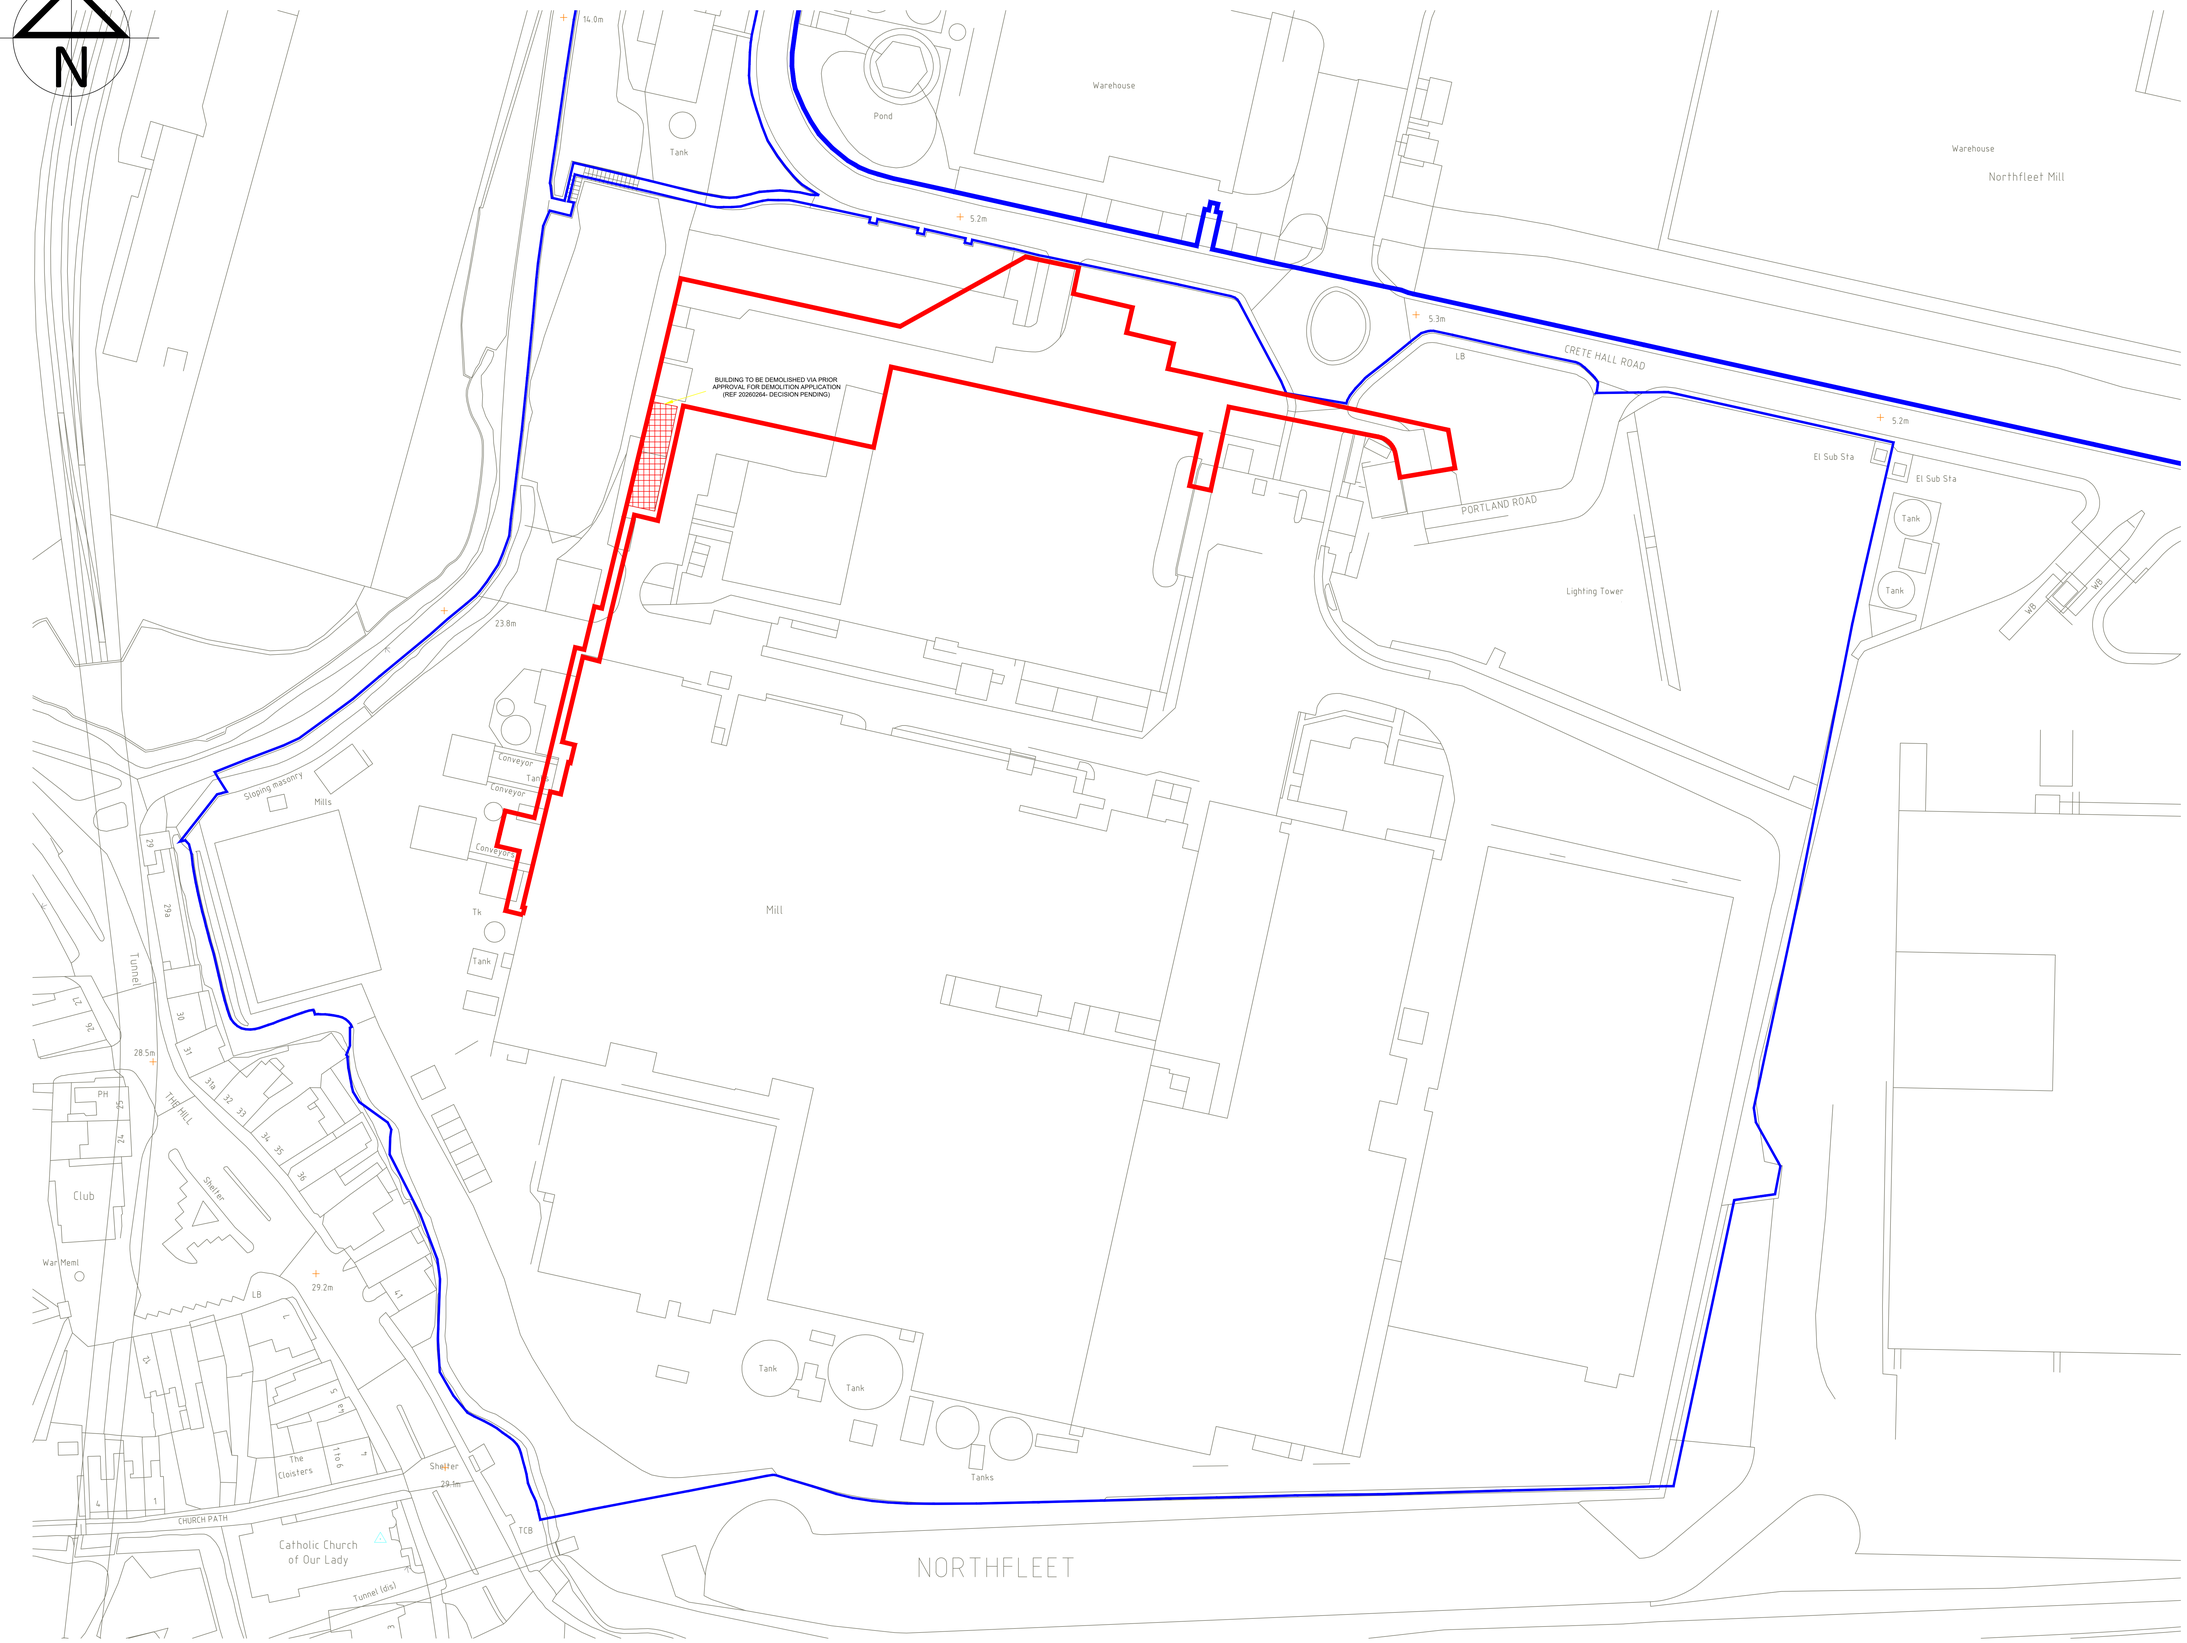

0 10 20 40 80

SCALE BAR 1:500

1 Site Plan (Scale 1 : 500)

NOTES:

KEY

Indicates all other land within the ownership/control of the applicant

Indicates buildings to be demolished

REVISION	DRAWN BY	CHECKED BY	APPROVED BY	DATE
P1	ELH	FN	KGP	12/02/26

DRAWING STATUS

AMERESCO
Green • Clean • Sustainable

GUILDFORD:
Ranger House, Walnut Tree Close,
Guildford, GU1 4UL
LONDON:
14-16 Dowgate Hill, London, EC4R 2SU

Tel: 020 3542 8300
Fax: 020 3542 8301
ameresco.com

beamconsulting

Beam Consulting
14 Bond Street
Wakefield
WF1 2QP
Tel: 01924 361653
Fax: 01924 364631

CLIENT: KIMBERLY-CLARK

CLIENT PROJECT REF.: 3001954

SITE ADDRESS:
NORTHFLEET MILL
CRETE HALL ROAD, NORTHFLEET
GRAVESEND, DA11 9AD

DRAWING TITLE:
NORTHFLEET MILL STEAM GENERATION
BOILERS REPLACEMENT
DEMOLITION PLAN

SCALE: 1:500
Original Size A0

DWG

DRAWN BY: ELH

DRAWING NUMBER: 3001954-AME-NF-ZZ-DR-PL-6067

REVISION: P1