




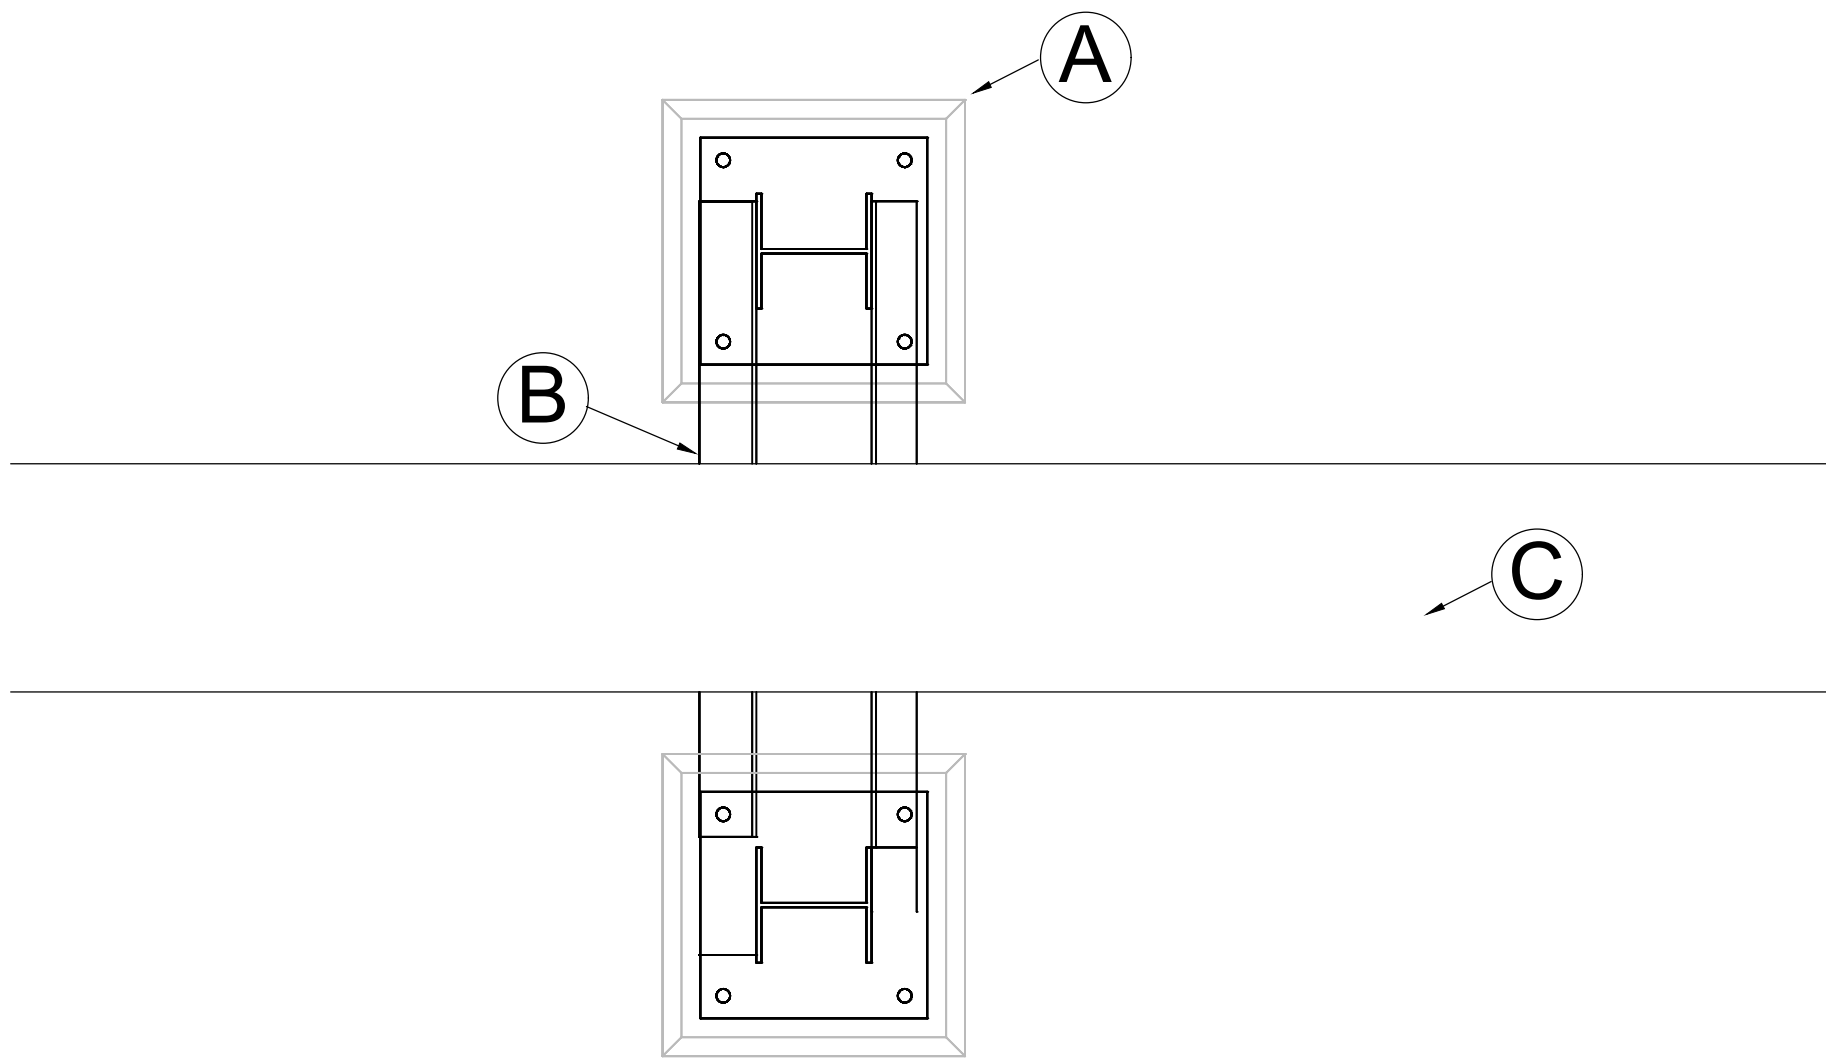

Pipe Support Plan
(Scale 1 : 10)

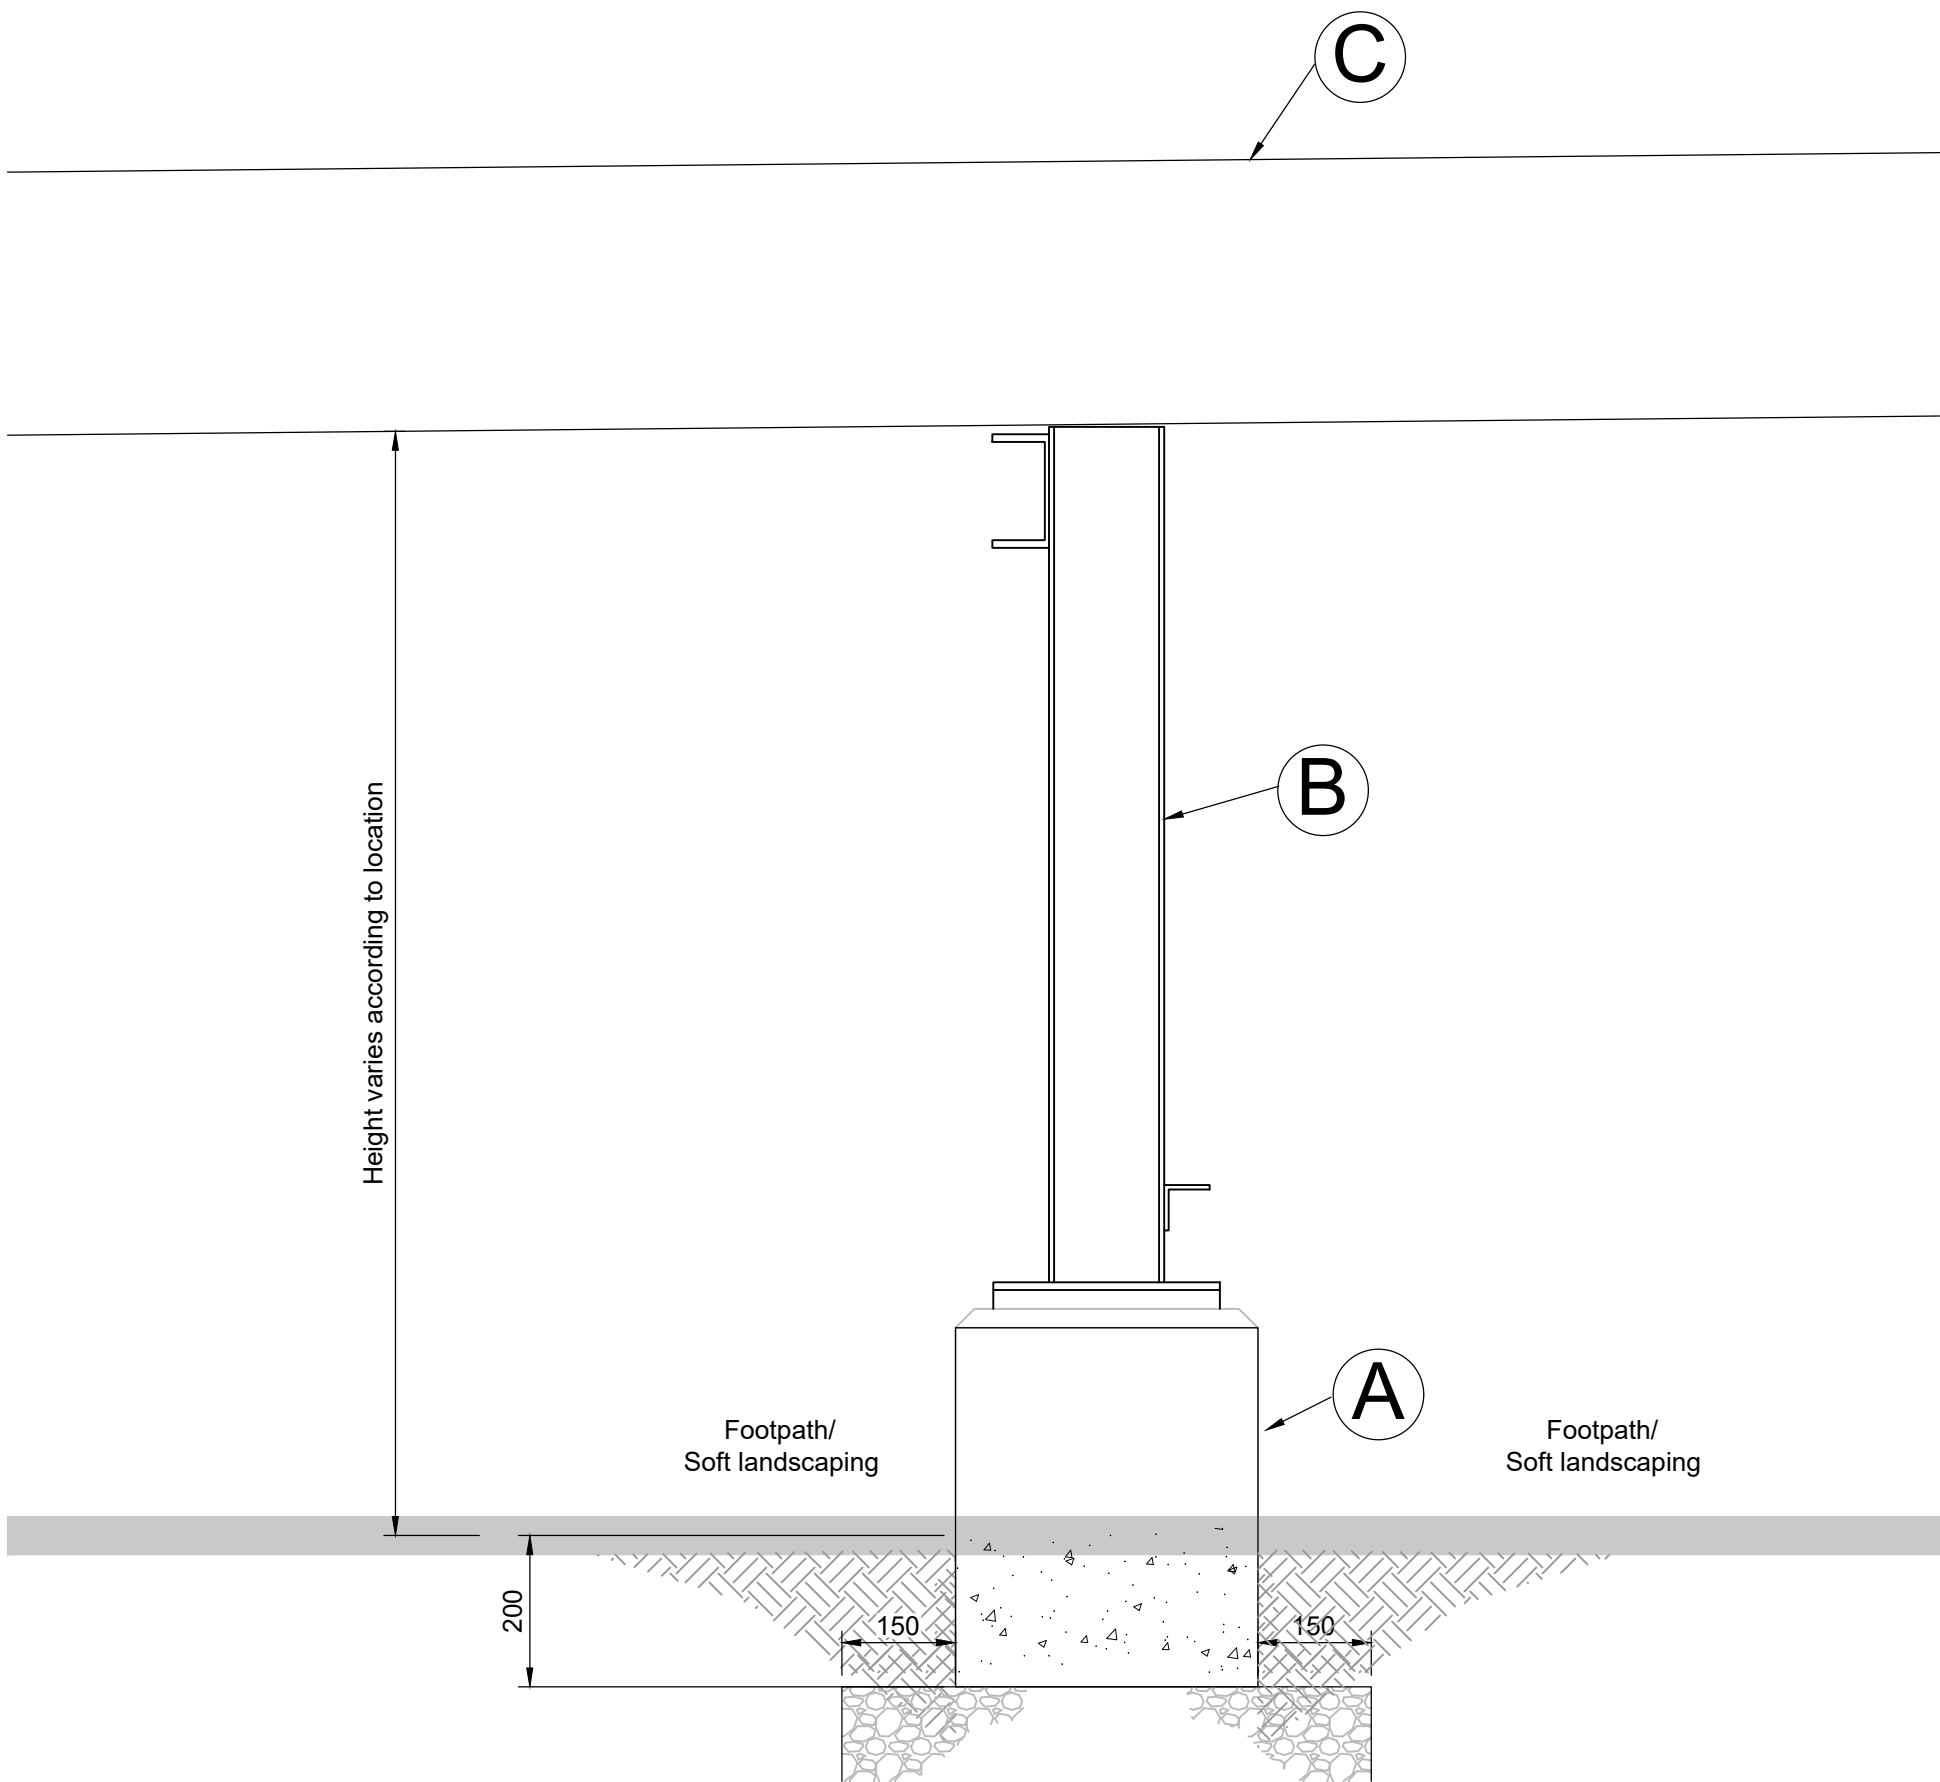

Pipe Support Elevation
(Scale 1 : 10)

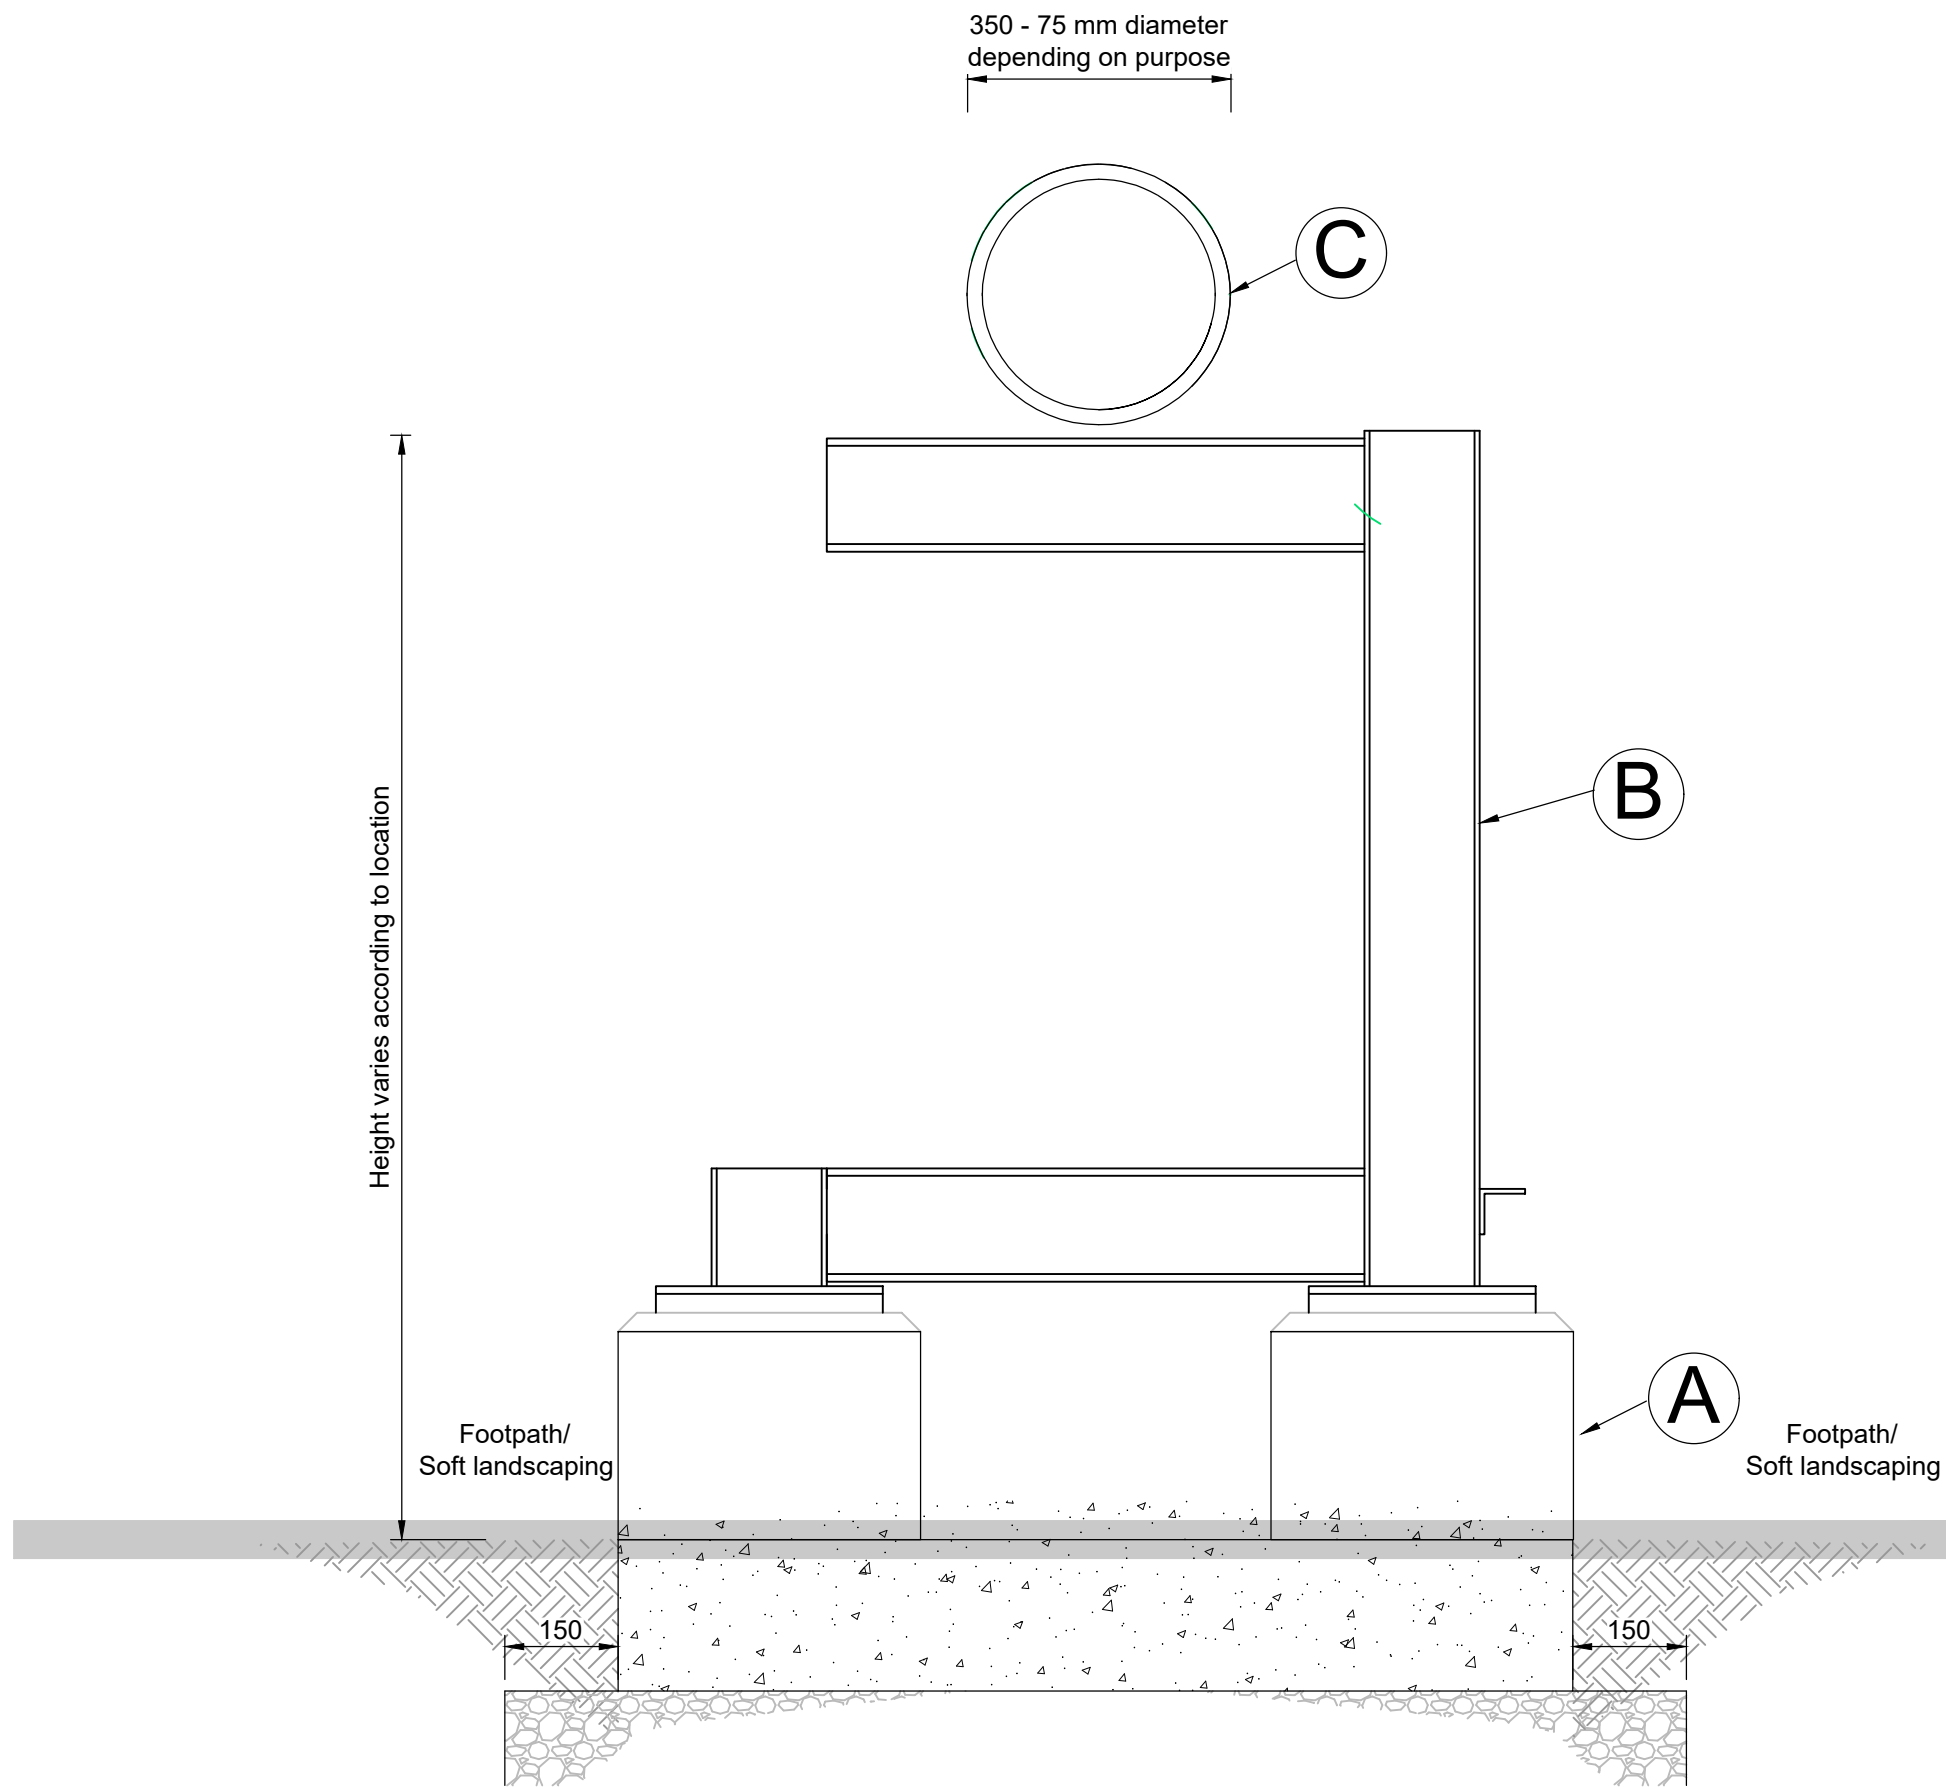

Pipe Support Section
(Scale 1 : 10)

Notes:

Signed for Revision:

Author:				
Checker:				
Approver:				
P1				
	CEPH	FN	KGP	24/03/25
REVISION	DRAWN BY	CHECKED BY	APPROVED BY	DATE

DRAWING STATUS



GUILDFORD:
Ranger House, Walnut Tree Close,
Guildford, GU1 4UL
Tel: 020 3542 8300
Fax: 020 3542 8301
LONDON:
14-16 Dowgate Hill, London, EC4R 2SU
Tel: 01924 361653
Fax: 01924 364631
ameresco.com



Beam Consulting
14 Bond Street
Wakefield
WF1 2QP
Tel: 01924 361653
Fax: 01924 364631

CLIENT
KIMBERLY-CLARK

CLIENT PROJECT REF.
3001954

SITE ADDRESS
NORTHFLEET MILL
CRETE HALL ROAD, NORTHFLEET
GRAVESEND, DA11 9AD

DRAWING TITLE
NORTHFLEET MILL STEAM GENERATION
BOILERS REPLACEMENT
PIPE SUPPORTS

SCALE
1:10
Original Size A1

DNO

DRAWN BY
CEPH

DRAWING NUMBER
3001954-AME-NF-ZZ-DR-PL-6068

REVISION
P1