
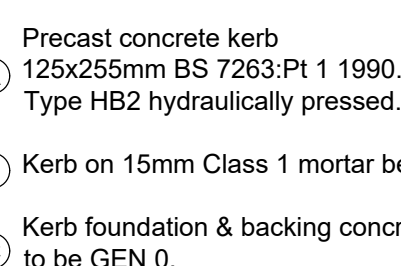


Key


+ 5,300	Existing Level
+ 5,300	Proposed Level
	Medium Duty Coated Asphalt Car/Lorry Park
	Concrete Paving Slab with Edging Kerbs
	Retaining Wall
	Existing Pallisade Fence
	Proposed Pallisade Fence

PRMS Pressure Reducing Metering Skid


NGB Natural Gas Booster

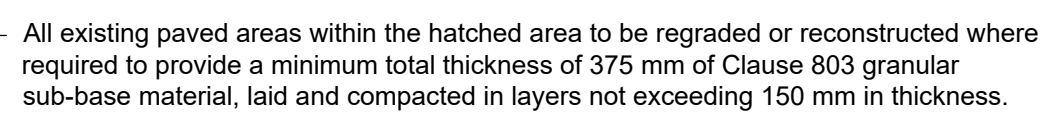


Half Batter Kerb Detail

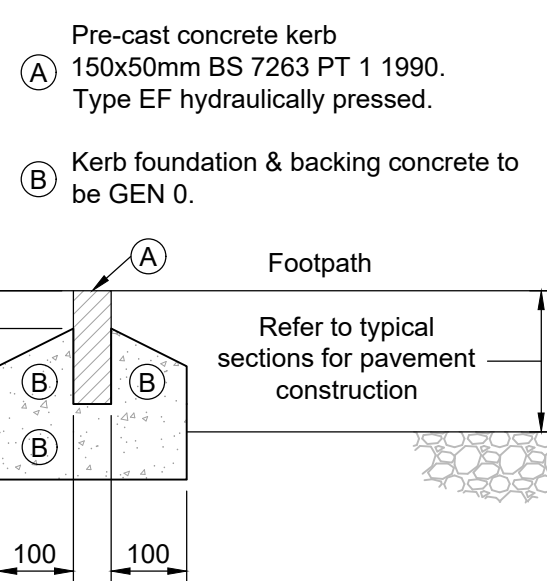


Footway Edging Kerb Detail

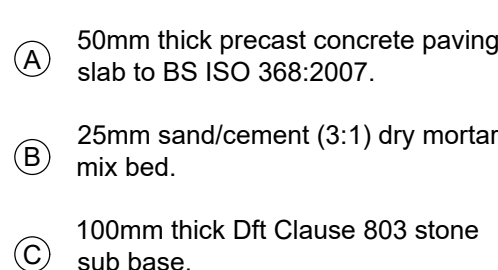

4 Concrete Paving Slab Footpath
Scale 1:10

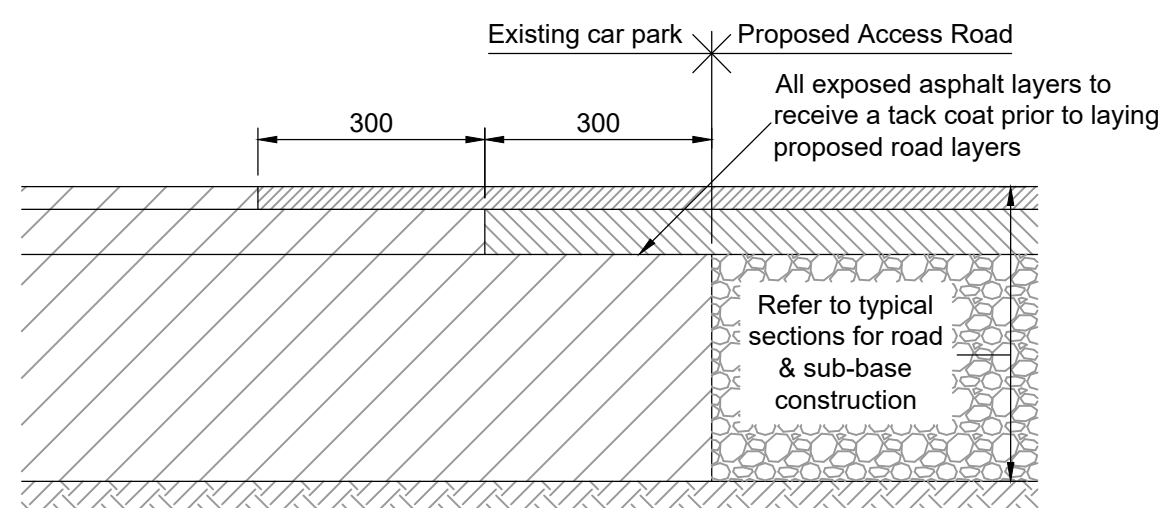


5 Asphalt Reinstatement Detail

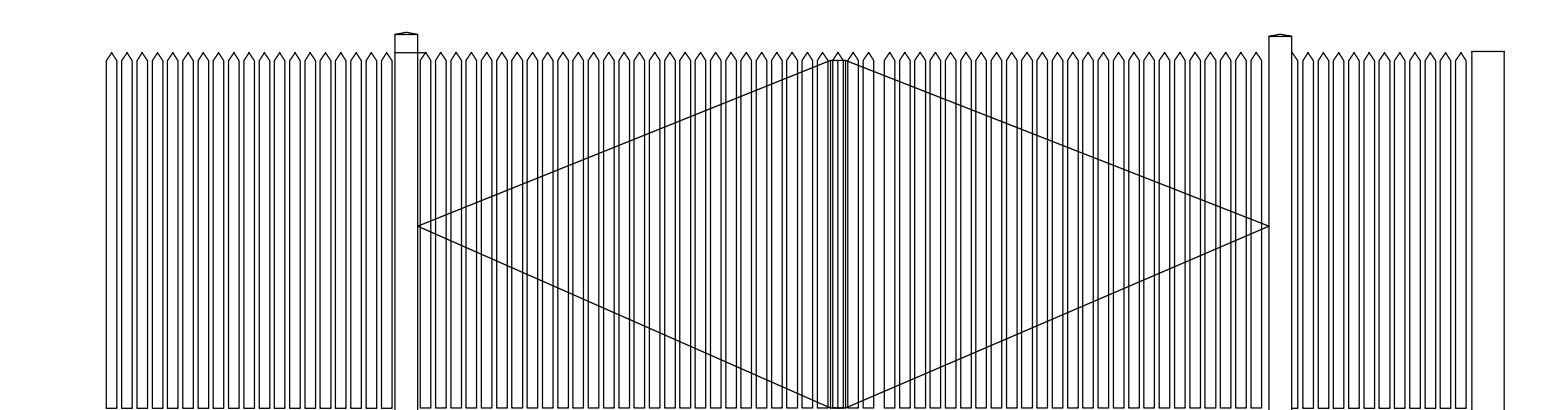


7 Gate and Pallisade Fencing
Elevation(west of new building)
Scale 1:50


- (A) 30mm SMA 10 surf (PD 6691 Annex D) to BS EN 13108-1.
- (B) 60mm AC 20 dense bin (PD 6691 Annex B) Binder Grade 100/150 to BS EN 13108-1.
- (C) 100mm dense bitumen macadam road base, 20mm nominal size aggregate to BS EN 13108-1.
- (D) 375mm Dft Clause 803 stone sub base rolled in layers no greater than 150mm thick (Existing sub base to be reused where depth meets or exceeds 375mm)
- (E) Terram 2000 separating membrane.

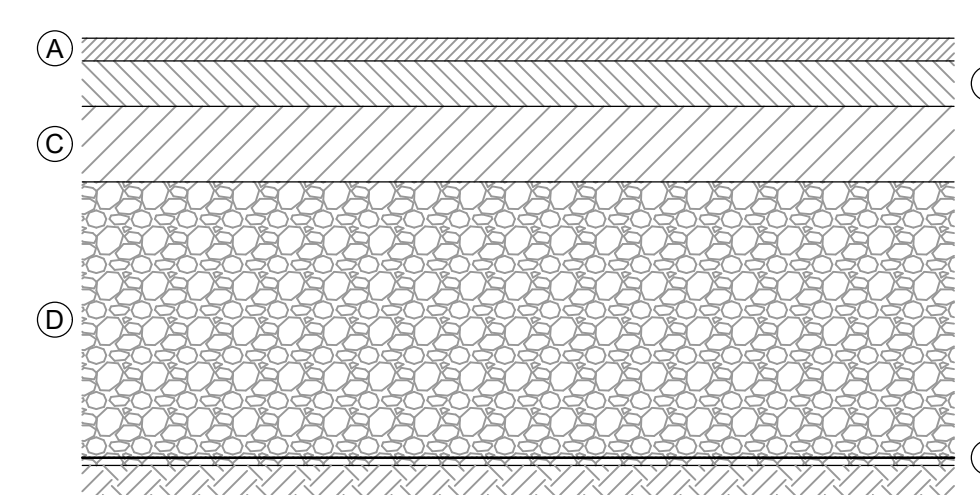


3 Medium Duty Coated Asphalt Car/Lorry Park
Scale 1:10

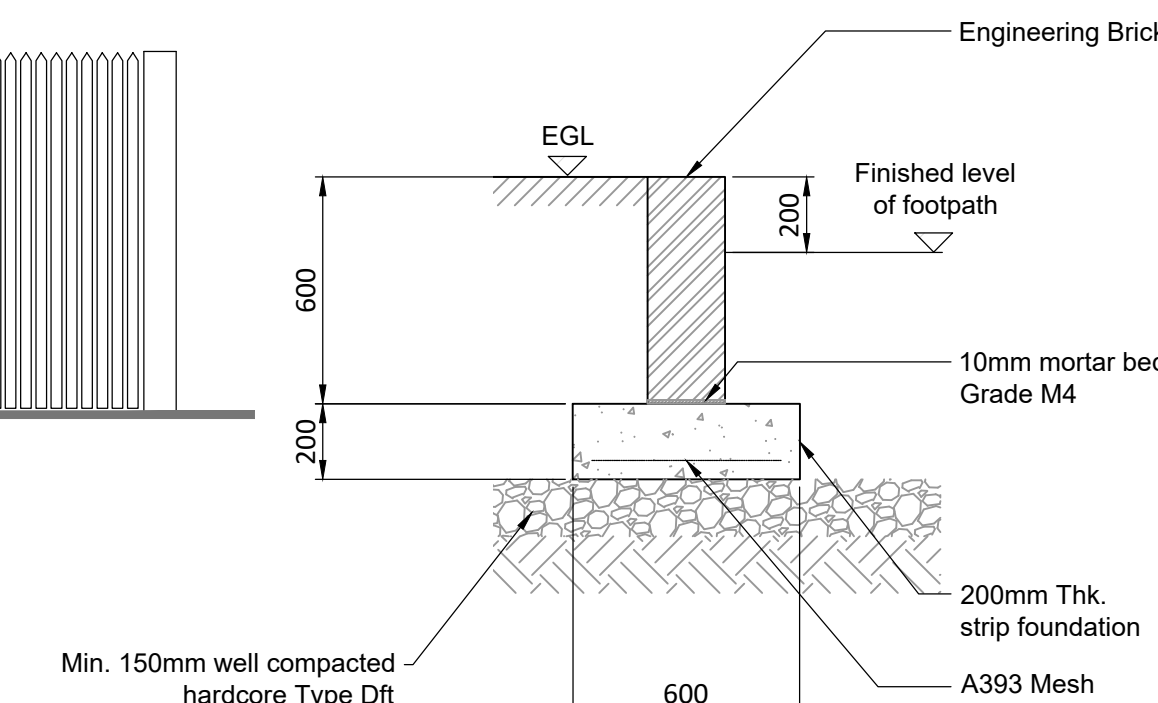

6 Retaining Wall Detail

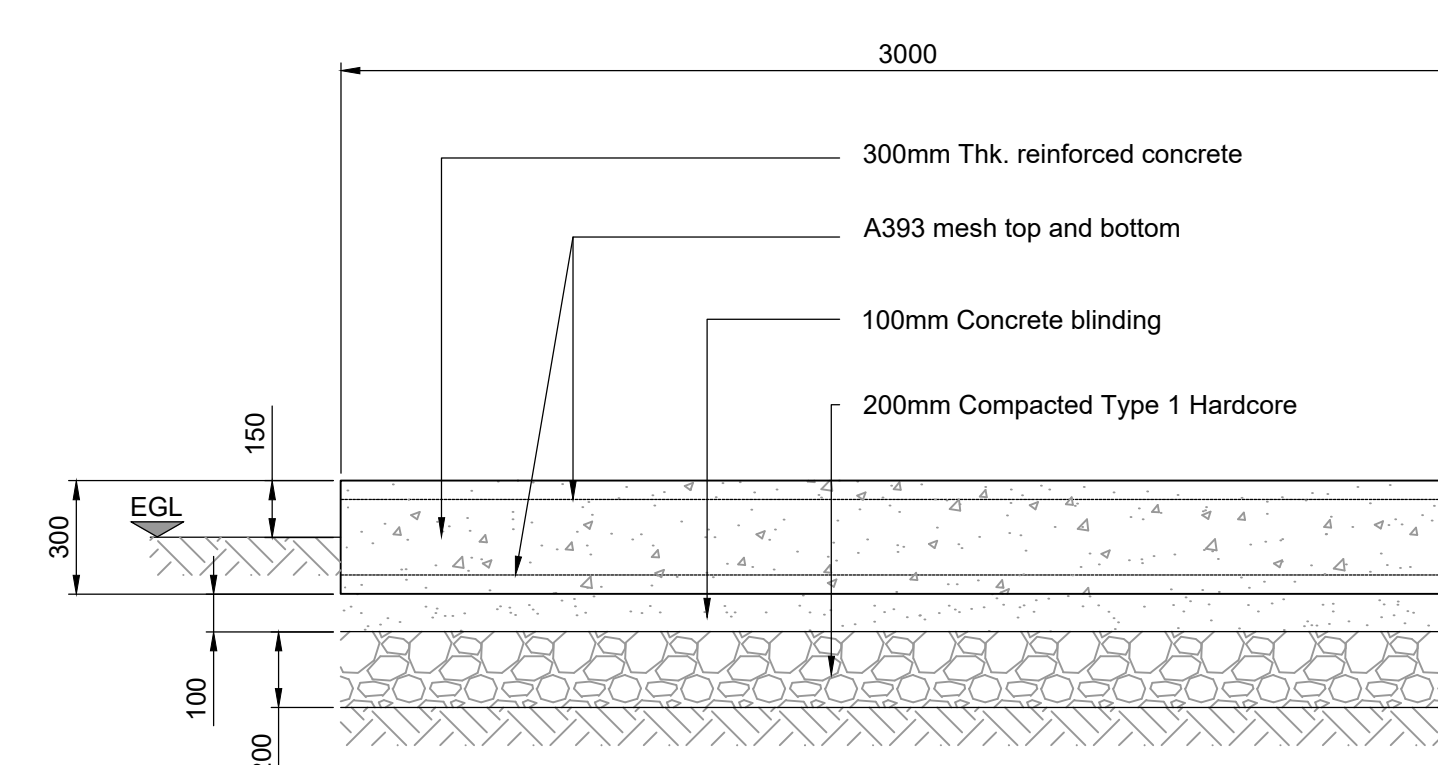

Section A-A
Scale 1:20

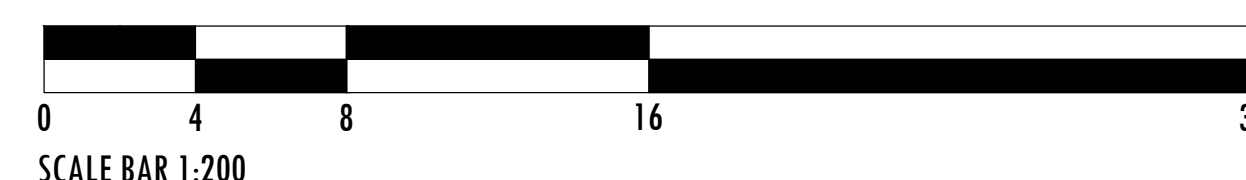

P1	FIRST ISSUE			
	CEPH	MD	FN	26/03/26
REVISION	DRAWN BY	CHECKED BY	APPROVED BY	DATE

DRAWING STATUS	



GUILDFORD:
Ranger House, Walnut Tree Close,
Guildford, GU1 4UL
LONDON:
14-16 Dowgate Hill, London, EC4R 2SU

Tel: 020 3542 8300
Fax: 020 3542 8301
ameresco.com



Beam Consulting
14 Bond Street
Wakefield
WF1 2QP
Tel: 01924 361653
Fax: 01924 364631

CLIENT	CLIENT PROJECT REF.
KIMBERLY-CLARK	3001954

SITE ADDRESS

NORTHFLEET MILL
CRETE HALL ROAD, NORTHFLEET
GRAVESEND, DA11 9AD

DRAWING TITLE

STEAM GENERATION BOILERS REPLACEMENT EXTERNAL WORKS GA & LANDSCAPING DETAILS

SCALE AS SHOWN Original Size: A1	DNO	DRAWN BY CEPH
---	-----	-------------------------

Original Size: A2		
DRAWING NUMBER	3001954-AME-NF-ZZ-DR-CV-6021	REVISION P1