

A

B

C

D

E

F

G

H

I

J

A

B

C

D

E

F

G


H

I


J

Notes:

- HYDROGEN PIPELINE
- NATURAL GAS PIPELINE
- ELECTRICAL CABLES
- STEAM SUPPLY
- CONDENSATE RETURN

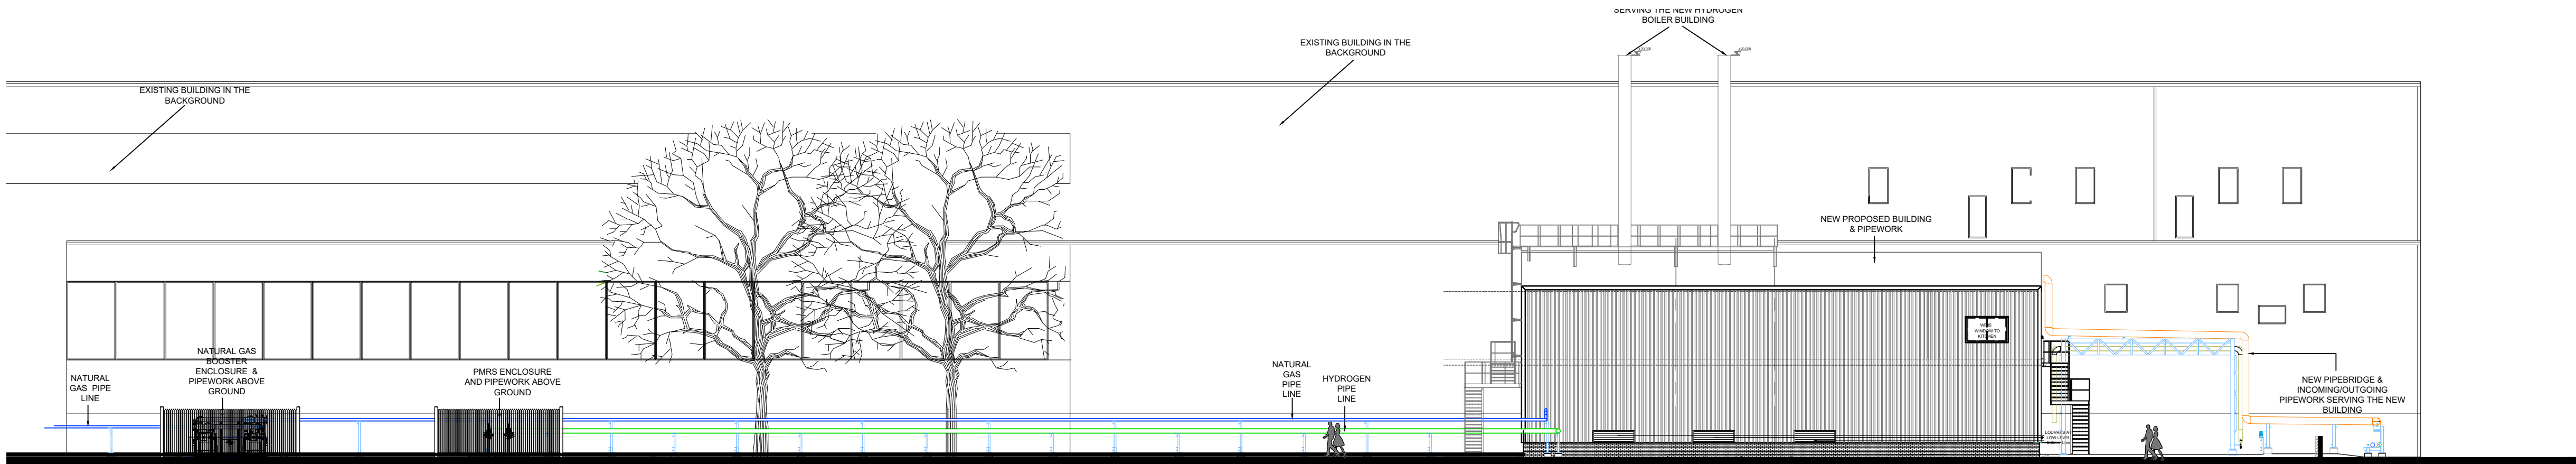

② Internal Roadside Elevation
(Scale 1 : 100)

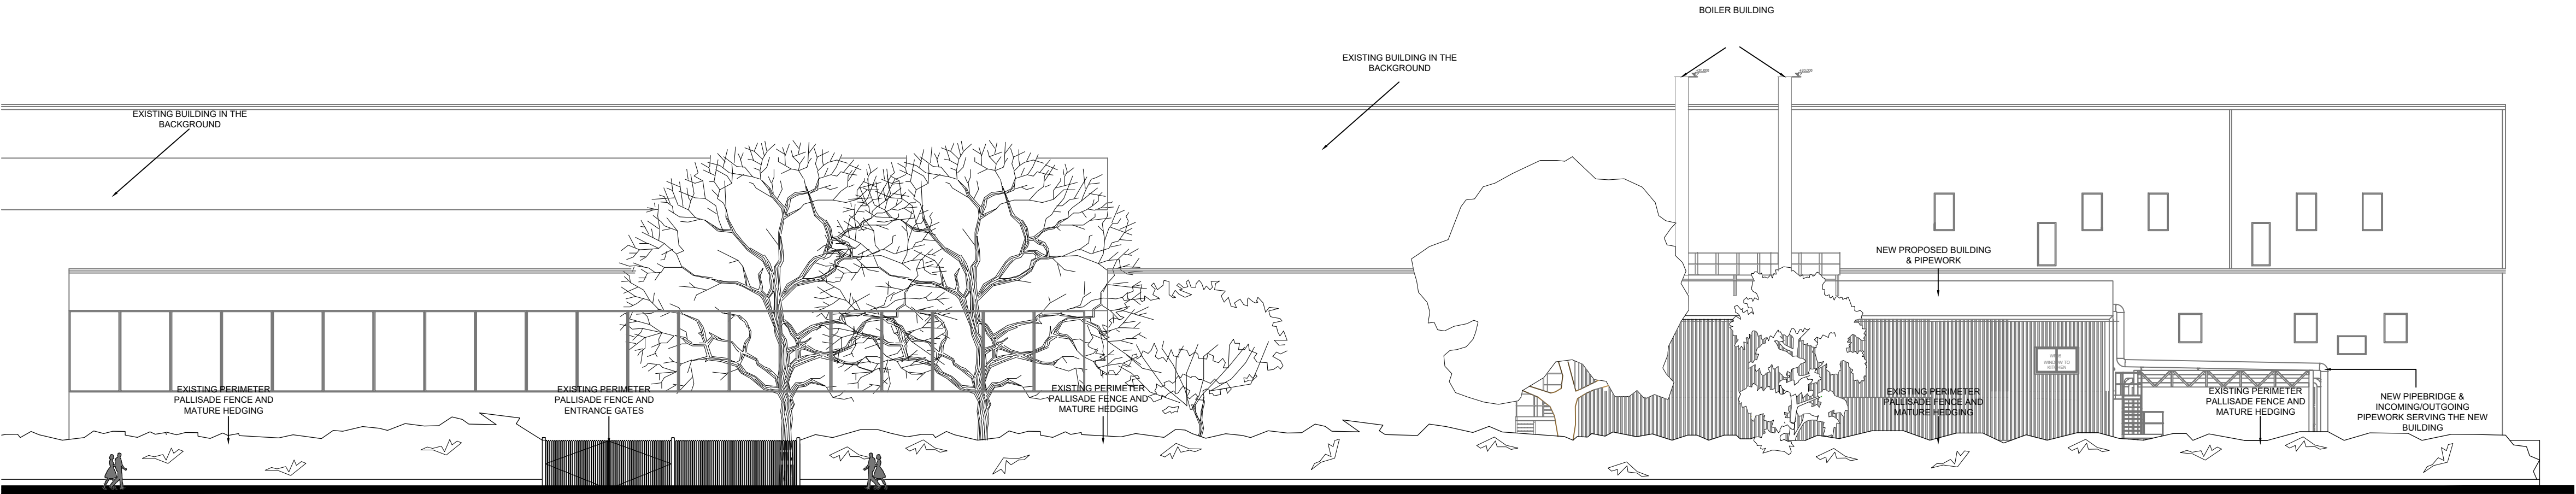

① Roadside Elevation
(Scale 1 : 100)

Signed for Revision: **

Author:				
Checker:				
Approver:				
P1	ELP	FN	KGP	25-03-26
REVISION	DRAWN BY	CHECKED BY	APPROVED BY	DATE

DRAWING STATUS



GUILDFORD:
Ranger House, Walnut Tree Close,
Guildford, GU1 4UL
LONDON:
14-16 Dowgate Hill, London, EC4R 2SU

Tel: 020 3542 8300
Fax: 020 3542 8301
ameresco.com



Beam Consulting
14 Bond Street
Wakefield
WF1 2QP
Tel: 01924 361653
Fax: 01924 364631

CLIENT	CLIENT PROJECT REF.
KIMBERLY-CLARK	3001954

SITE ADDRESS
NORTHFLEET MILL CRETE HALL ROAD, NORTHFLEET GRAVESEND, DA11 9AD

DRAWING TITLE
NORTHFLEET MILL STEAM GENERATION BOILERS REPLACEMENT ROADSIDE ELEVATIONS

SCALE 1:200 Original Size A1	DNO	DRAWN BY ELP
DRAWING NUMBER 3001954-AME-NF-ZZ-DR-PL-6069	REVISION P1	