
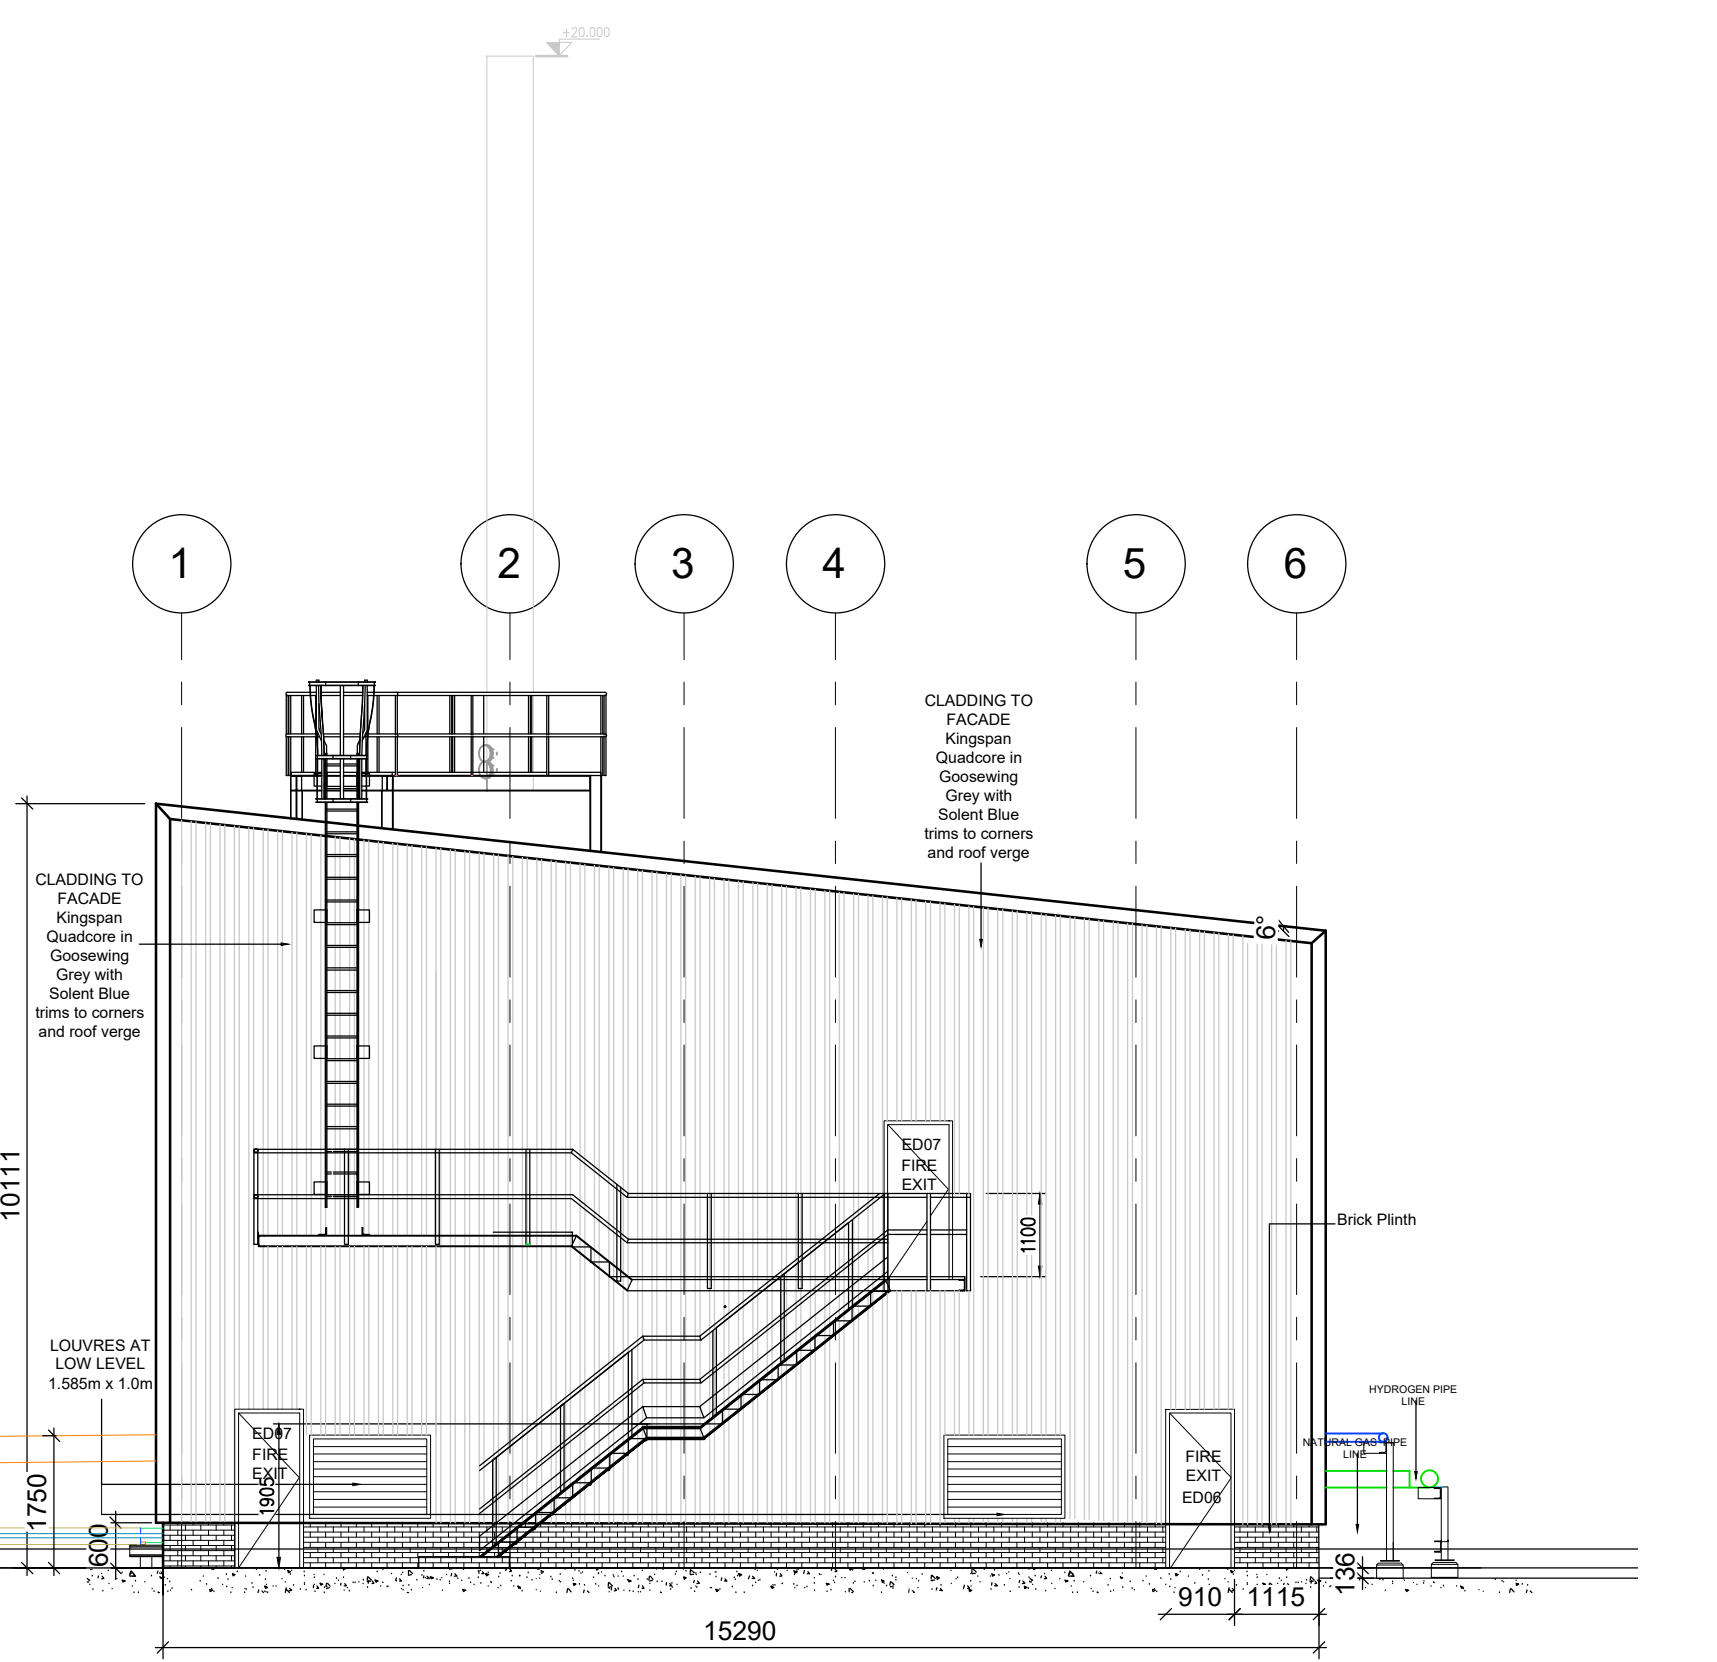
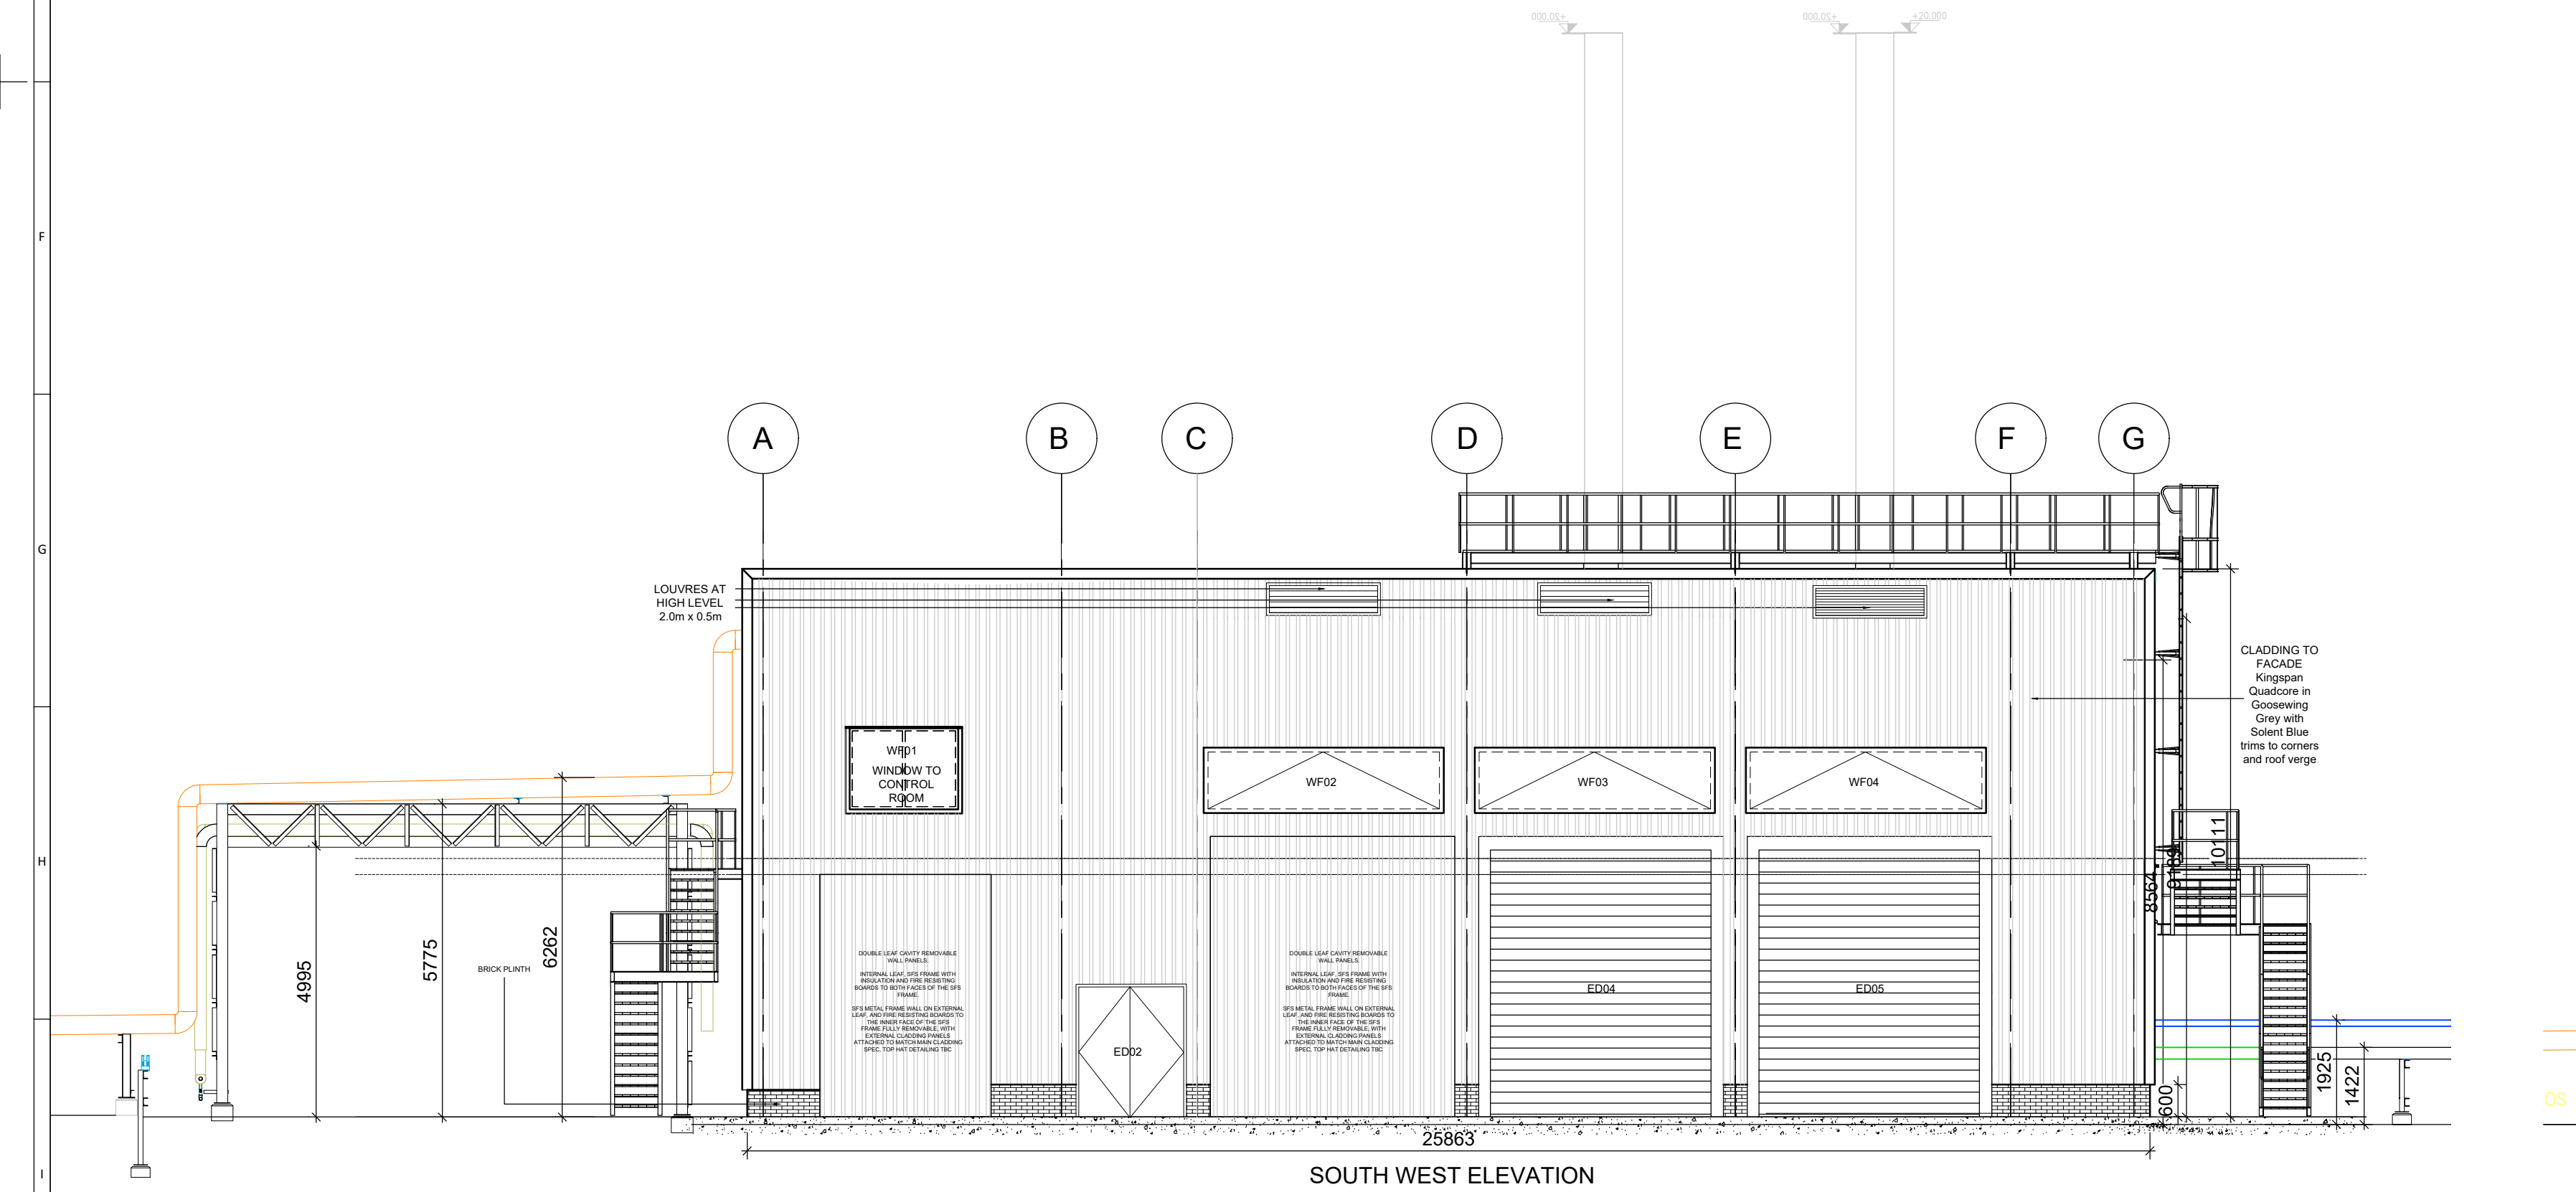
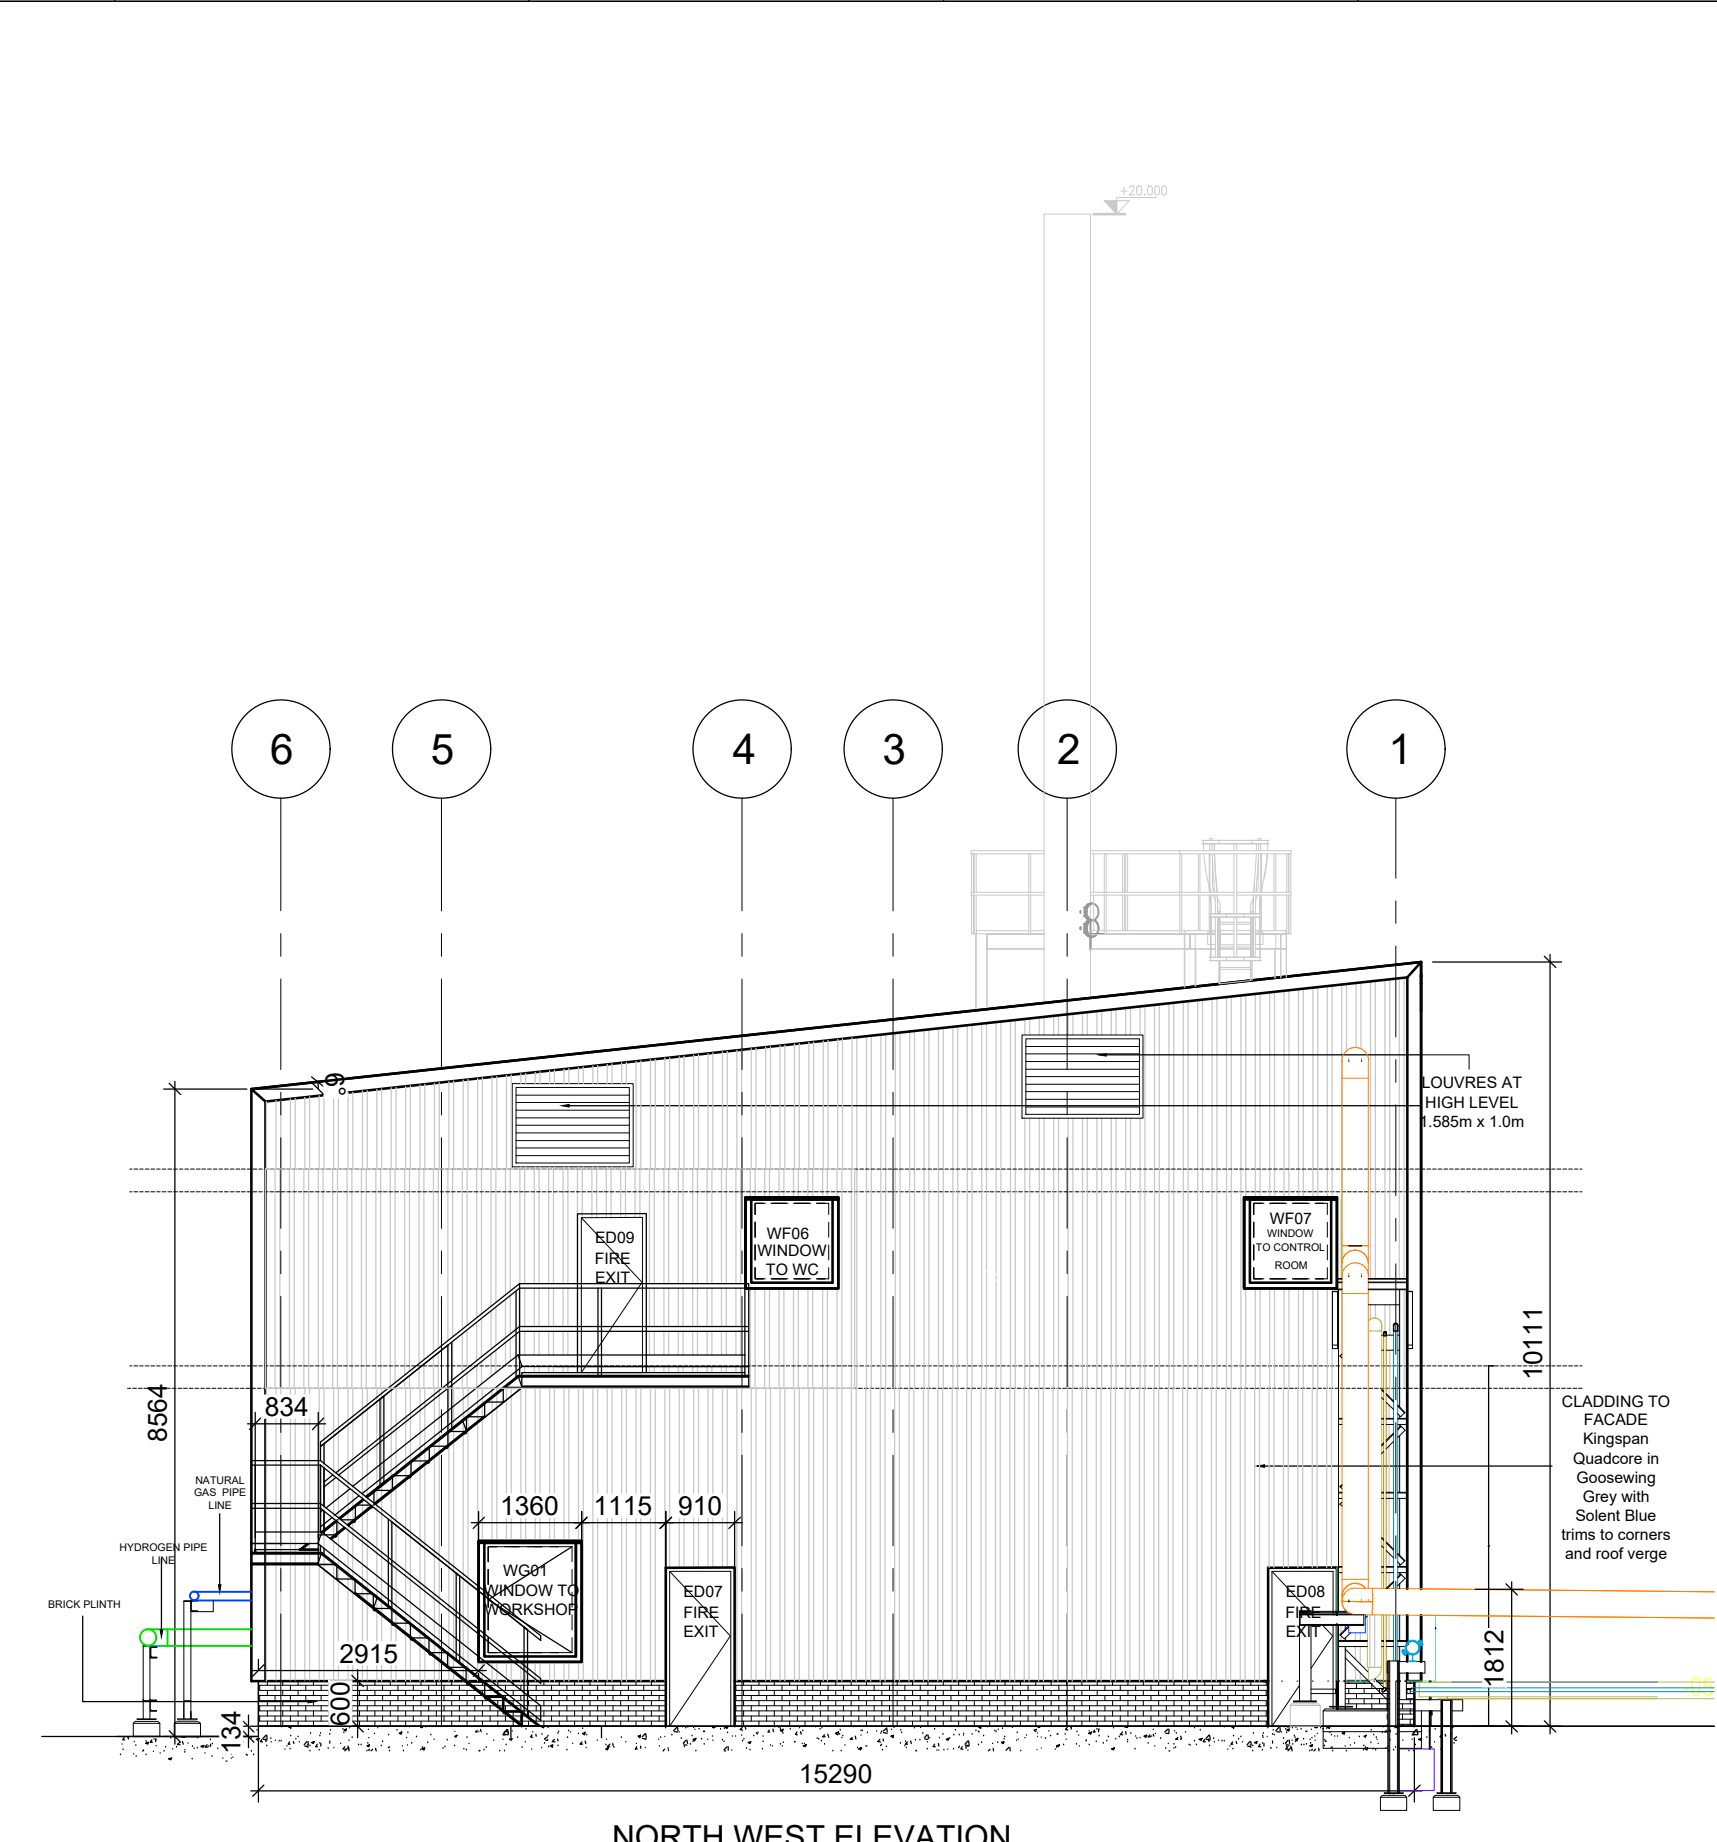


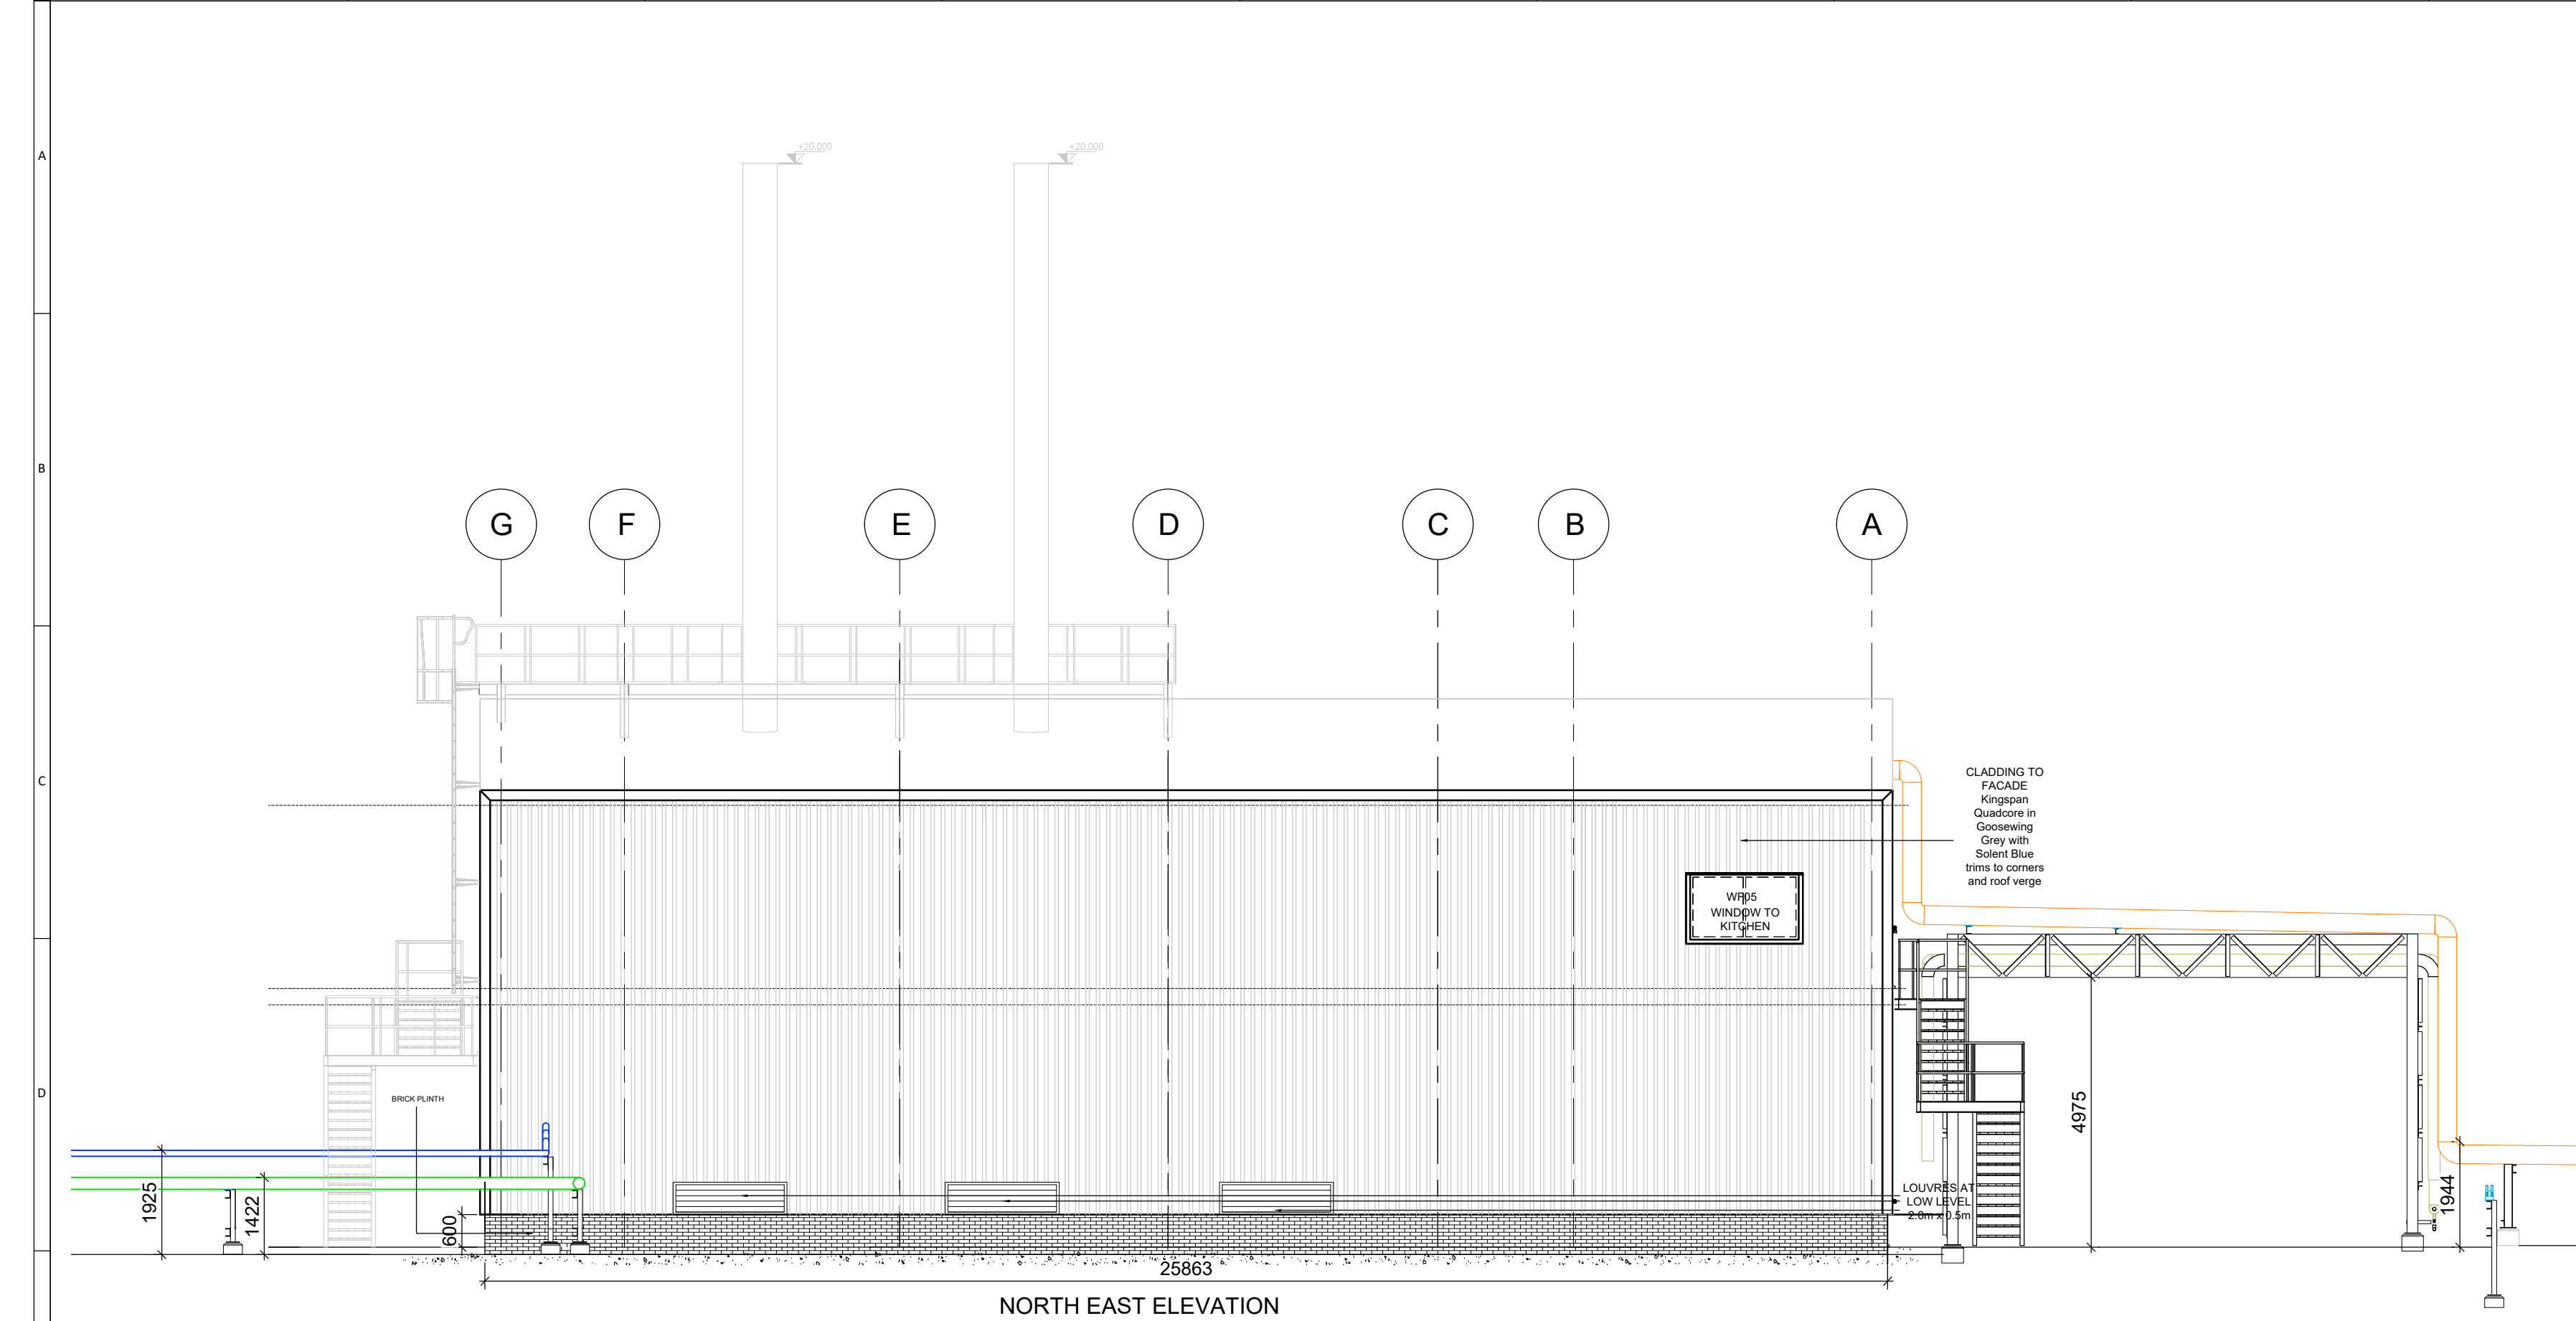

Notes:
LIGHTING TO REMAIN AS EXISTING ONSITE LIGHTING IN VICINITY OF BUILDING.

KEY

- HYDROGEN PIPELINE
- NATURAL GAS PIPELINE
- ELECTRICAL CABLES
- STEAM SUPPLY
- CONDENSATE RETURN

Signed for Revision: **

Author:				
Checker:				
Approver:				
P2				
REVISION	DRAWN BY	CHECKED BY	APPROVED BY	DATE
	ELH	FN	KGP	24-03-26

DRAWING STATUS

AMERESCO
Green • Clean • Sustainable

GUILDFORD:
Ranger House, Walnut Tree Close,
Guildford, GU1 4UL
Tel: 020 3542 8300
Fax: 020 3542 8301

LONDON:
14-16 Dowgate Hill, London, EC4R 2SU
Tel: 01924 361653
Fax: 01924 364631

beamconsulting
Beam Consulting
14 Bond Street
Wakefield
WF1 2QP
Tel: 01924 361653
Fax: 01924 364631

CLIENT	KIMBERLY-CLARK	CLIENT PROJECT REF.	3001954
SITE ADDRESS	NORTHFLEET MILL CRETE HALL ROAD, NORTHFLEET GRAVESEND, DA11 9AD		
DRAWING TITLE	NORTHFLEET MILL STEAM GENERATION BOILERS REPLACEMENT ELEVATIONS		
SCALE	1:100 Original Size A1	DNO	DRAWN BY ELH
DRAWING NUMBER	3001954-AME-NF-ZZ-DR-PL-6055	REVISION	P2