
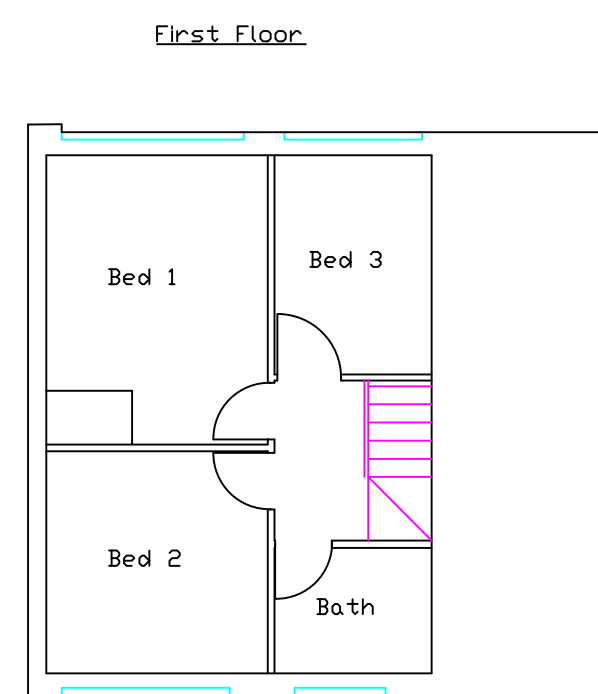
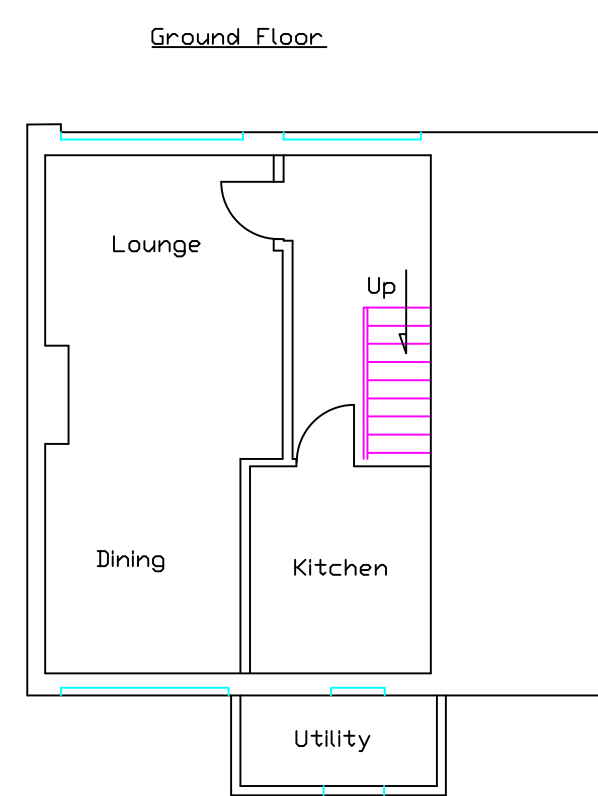
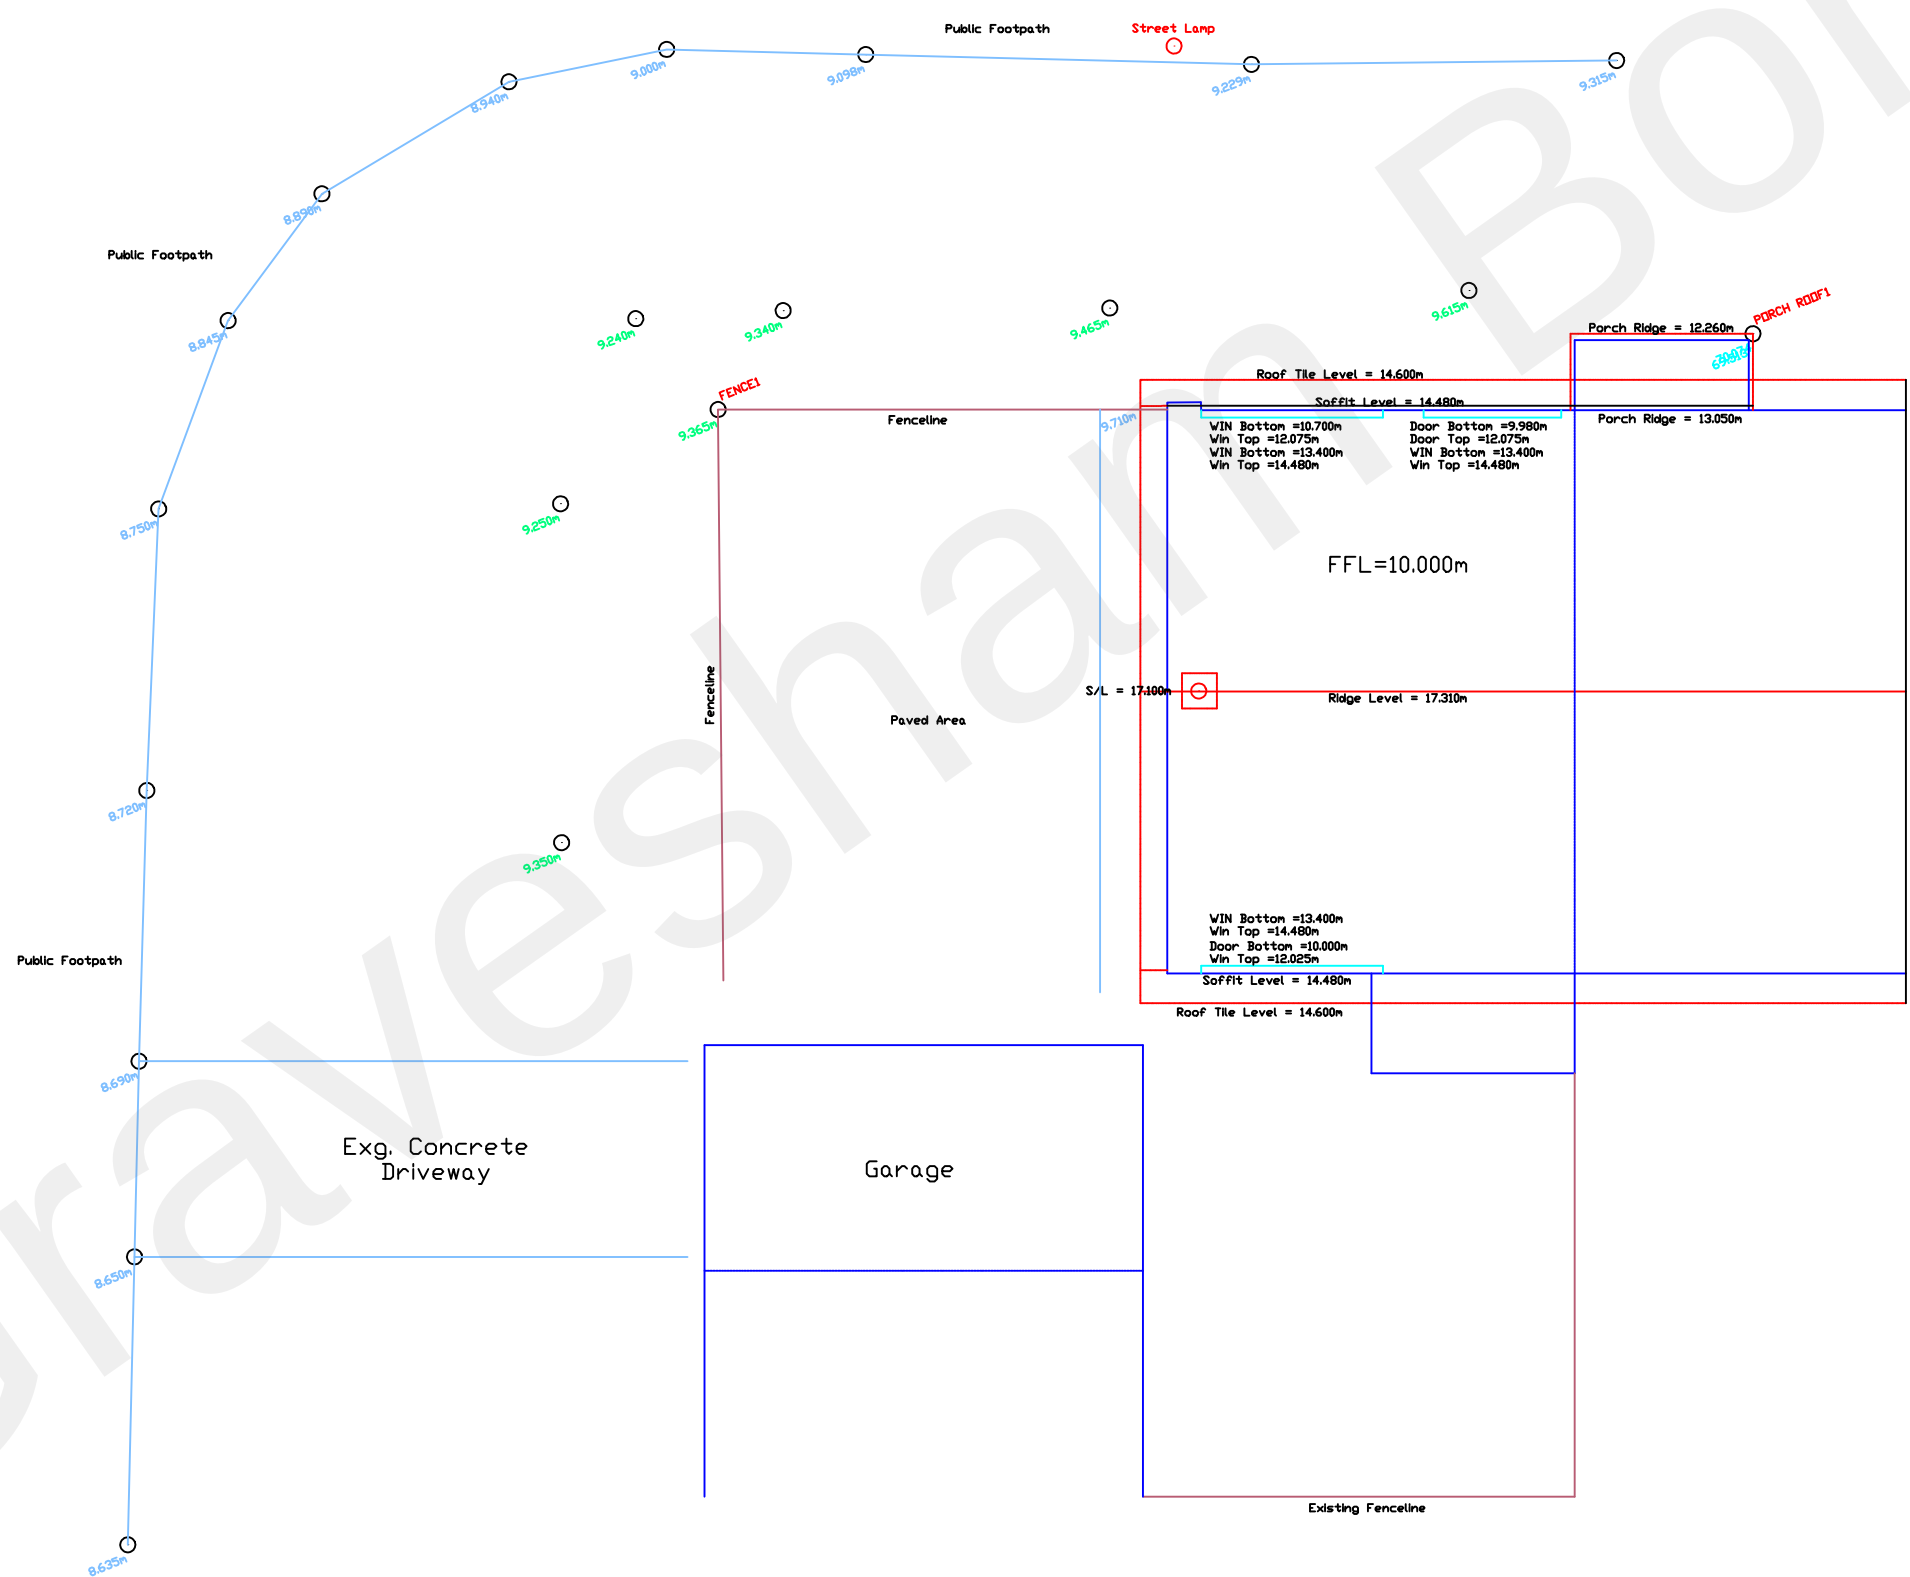
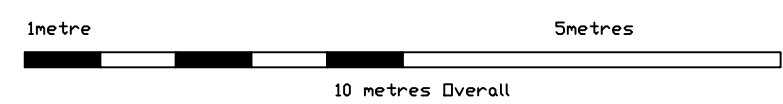
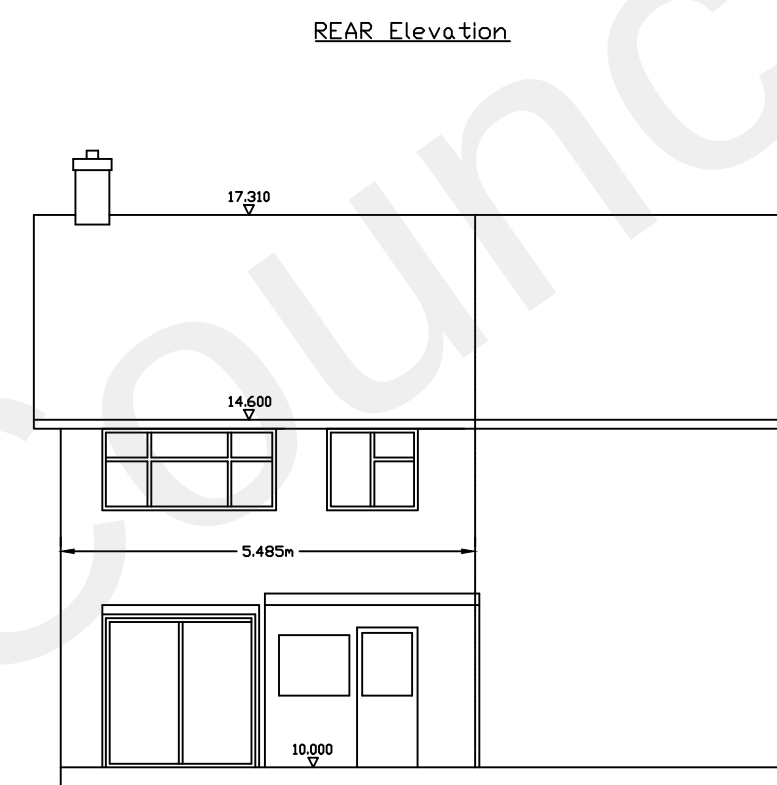
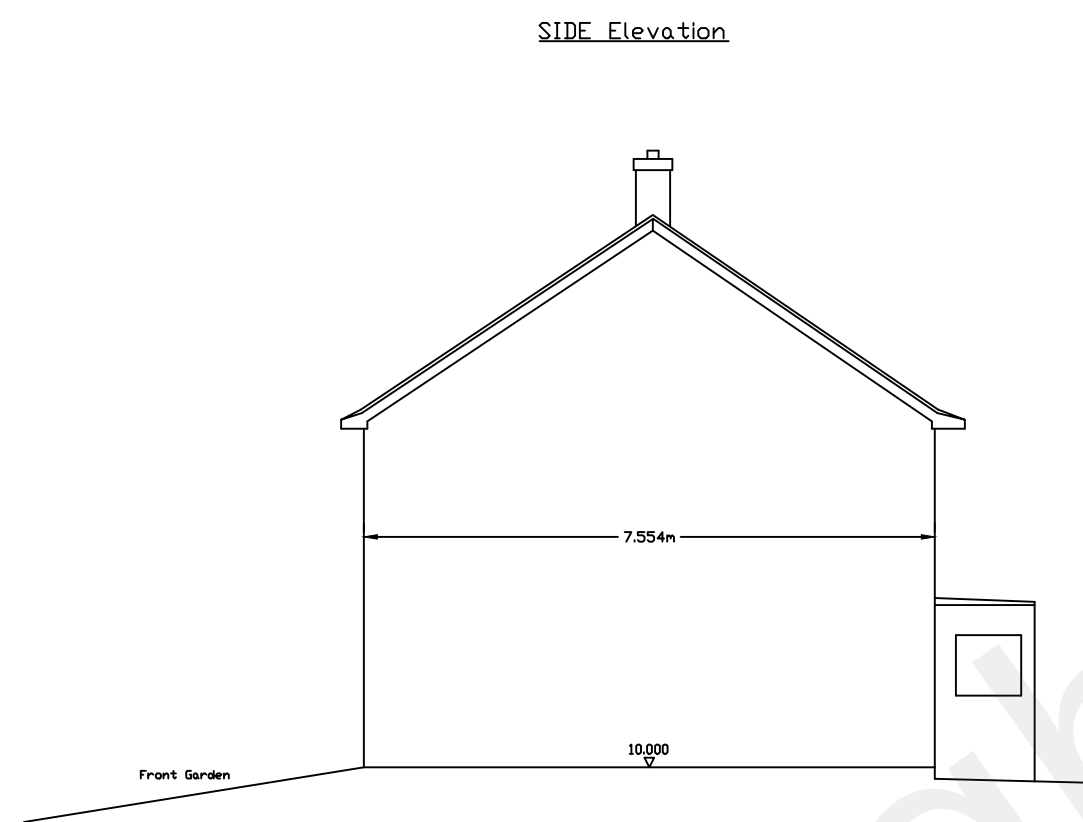


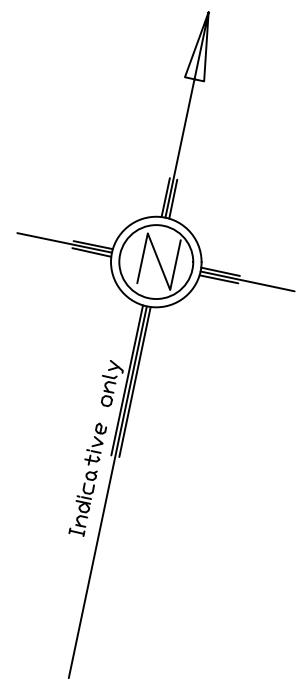

Existing

Proposed Side Extension, Front Porch & Rear Dormer 2 Salcote Road, Gravesend	
For Mr & Mrs Georgiev	
Date:	23.09.2021
Scale:	1:100 @ A1
Drawing No:	092021-GG01-Exg - Rev A