
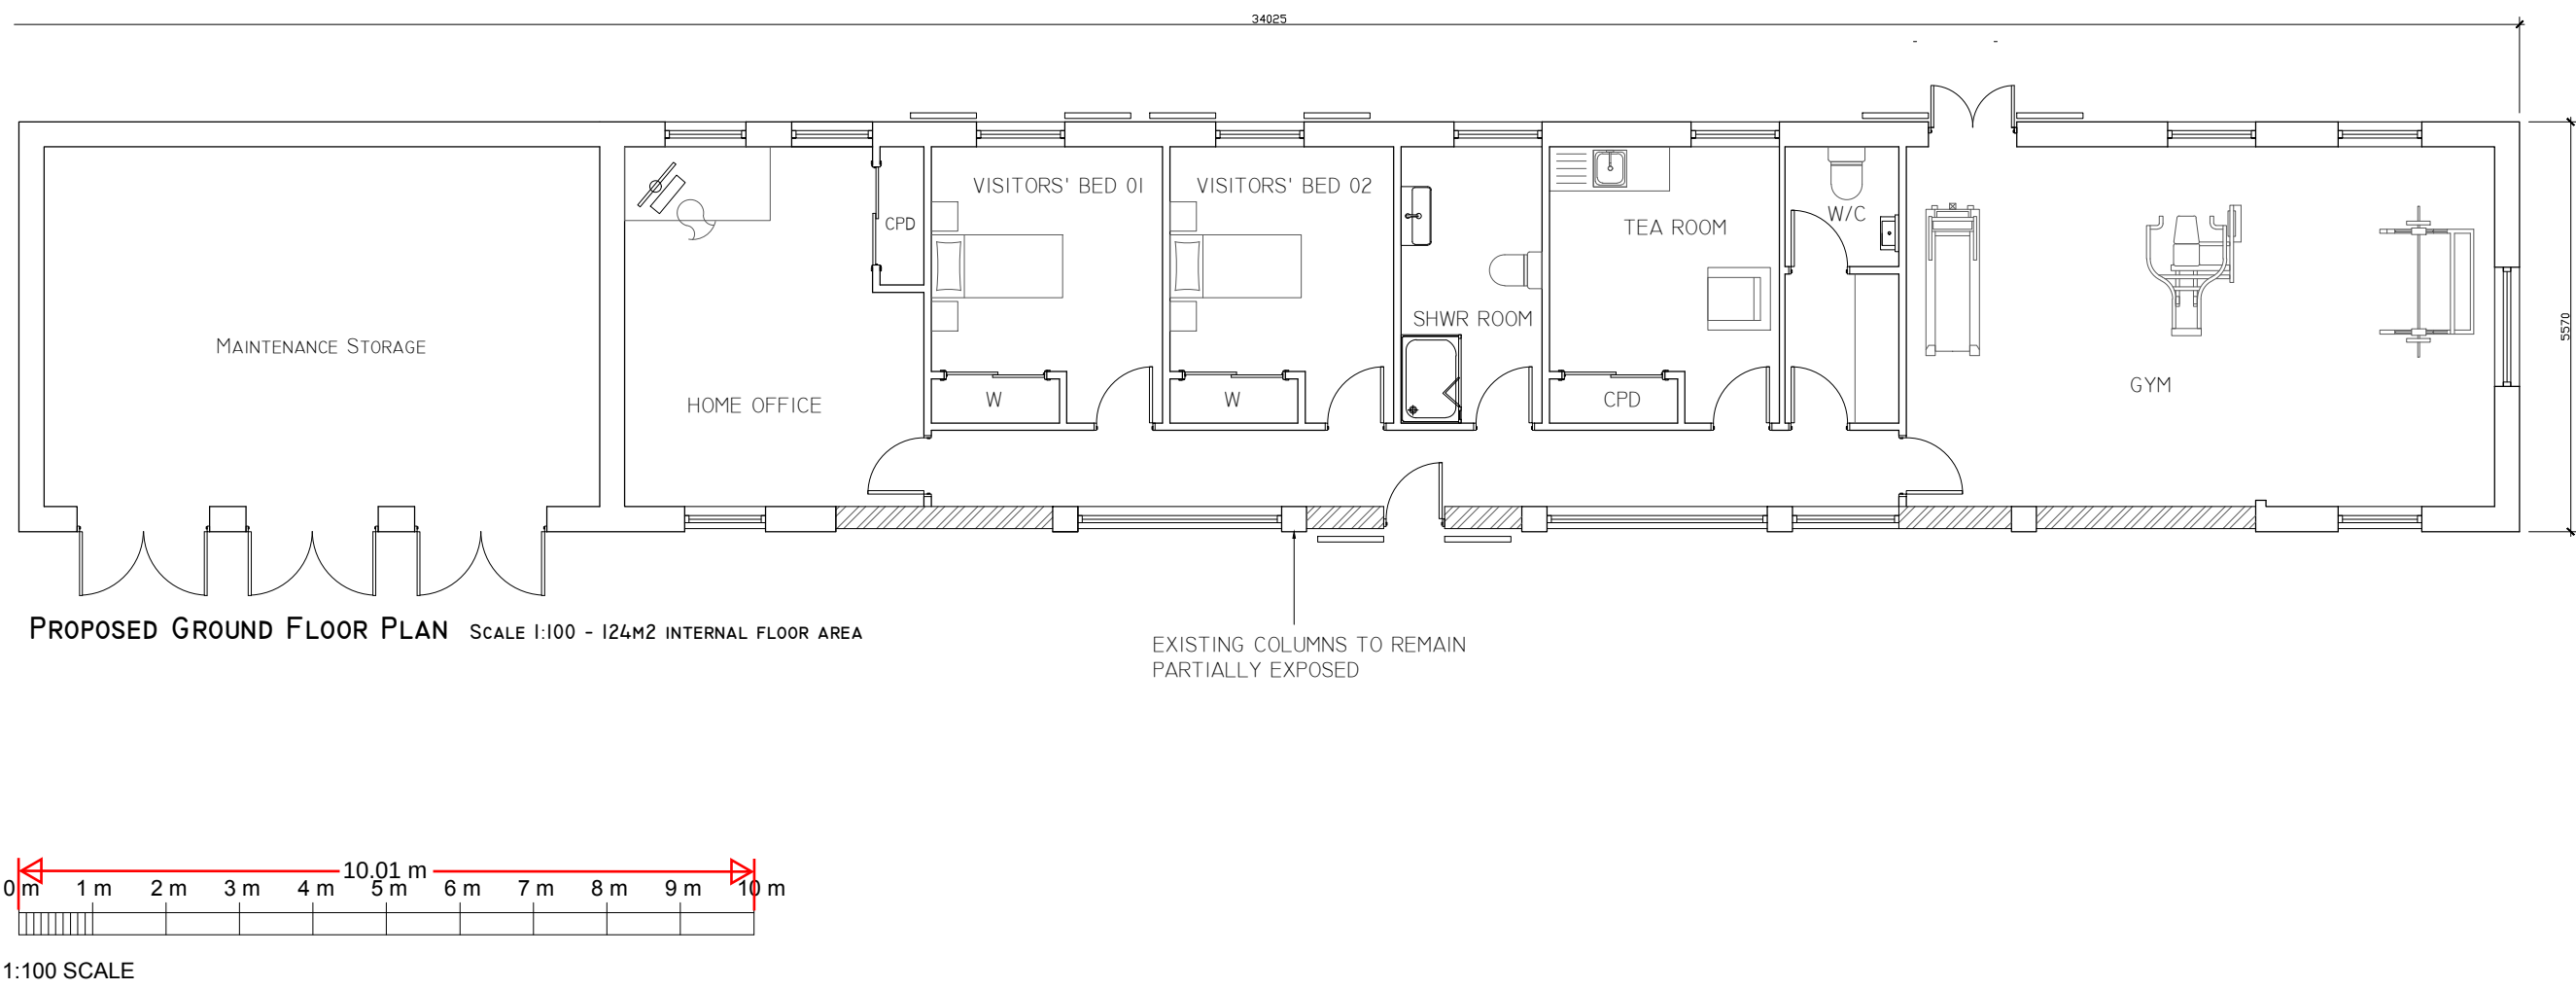
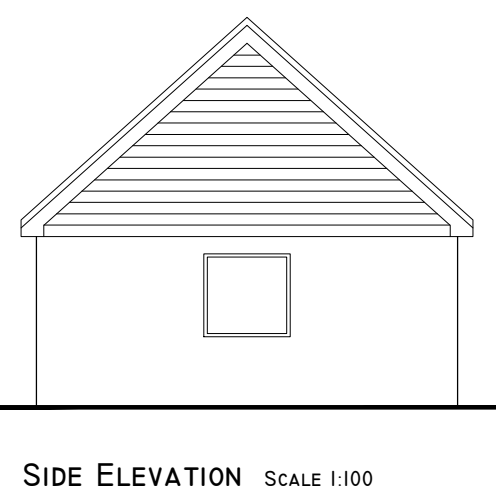


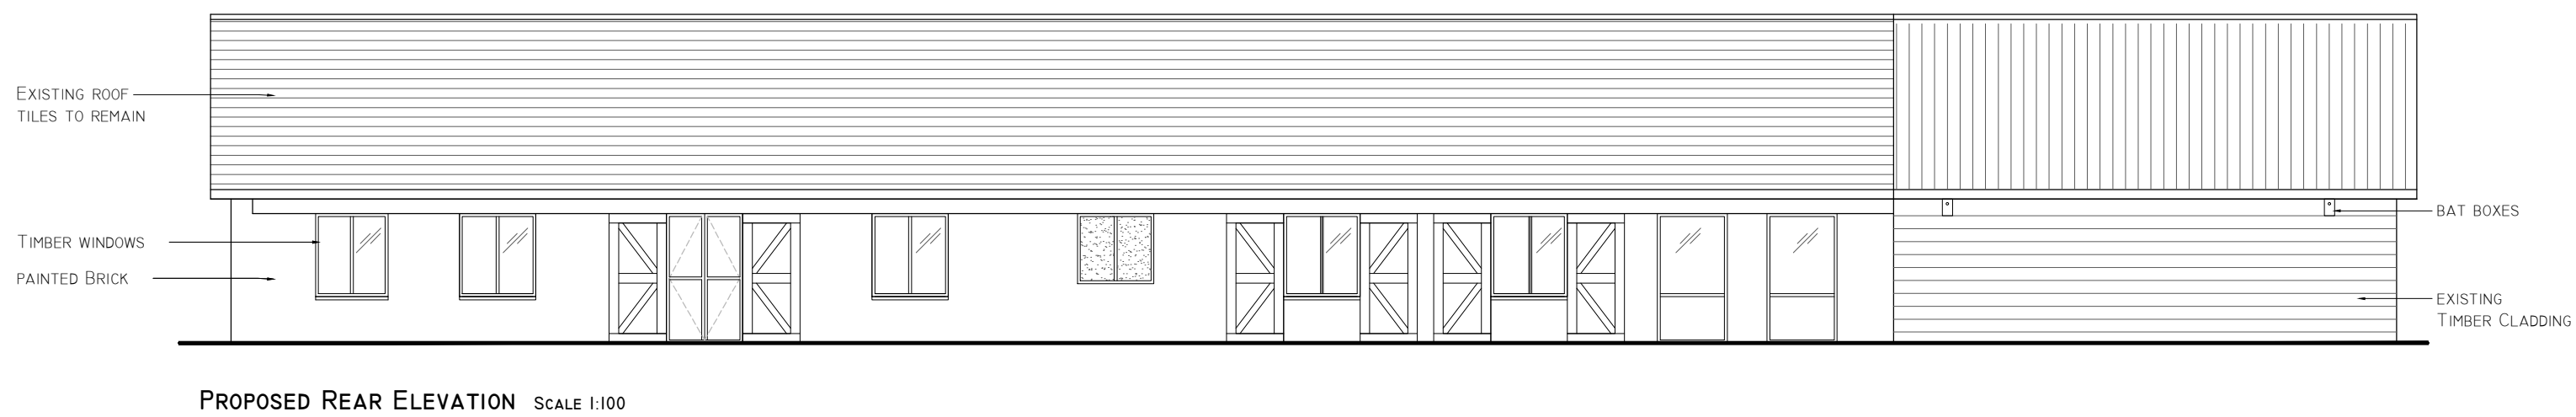

PLANNING

Client

JAMES KIMBER

Title

PROPOSED ELEVATIONS AND FLOOR PLAN

Project

COLES GROVE
CHANDLER'S ROAD
MEOPHAM
GRAVESEND
DA13 0DB

Project No.

265

Scale

AS SHOWN @A1

Revision

-

Drawn

GH

Check

JH

Date

JULY 23

Scale

10.01 m

1:100 SCALE

H

D

HASKINS

DESIGNS LTD.

The Civic Centre, St Mary's Road, Swanley, Kent, BR8 7BU.

Phone: 01322 479561 Mobile:07802 182202

info@haskinsdesigns.co.uk Website: haskinsdesigns.co.uk