

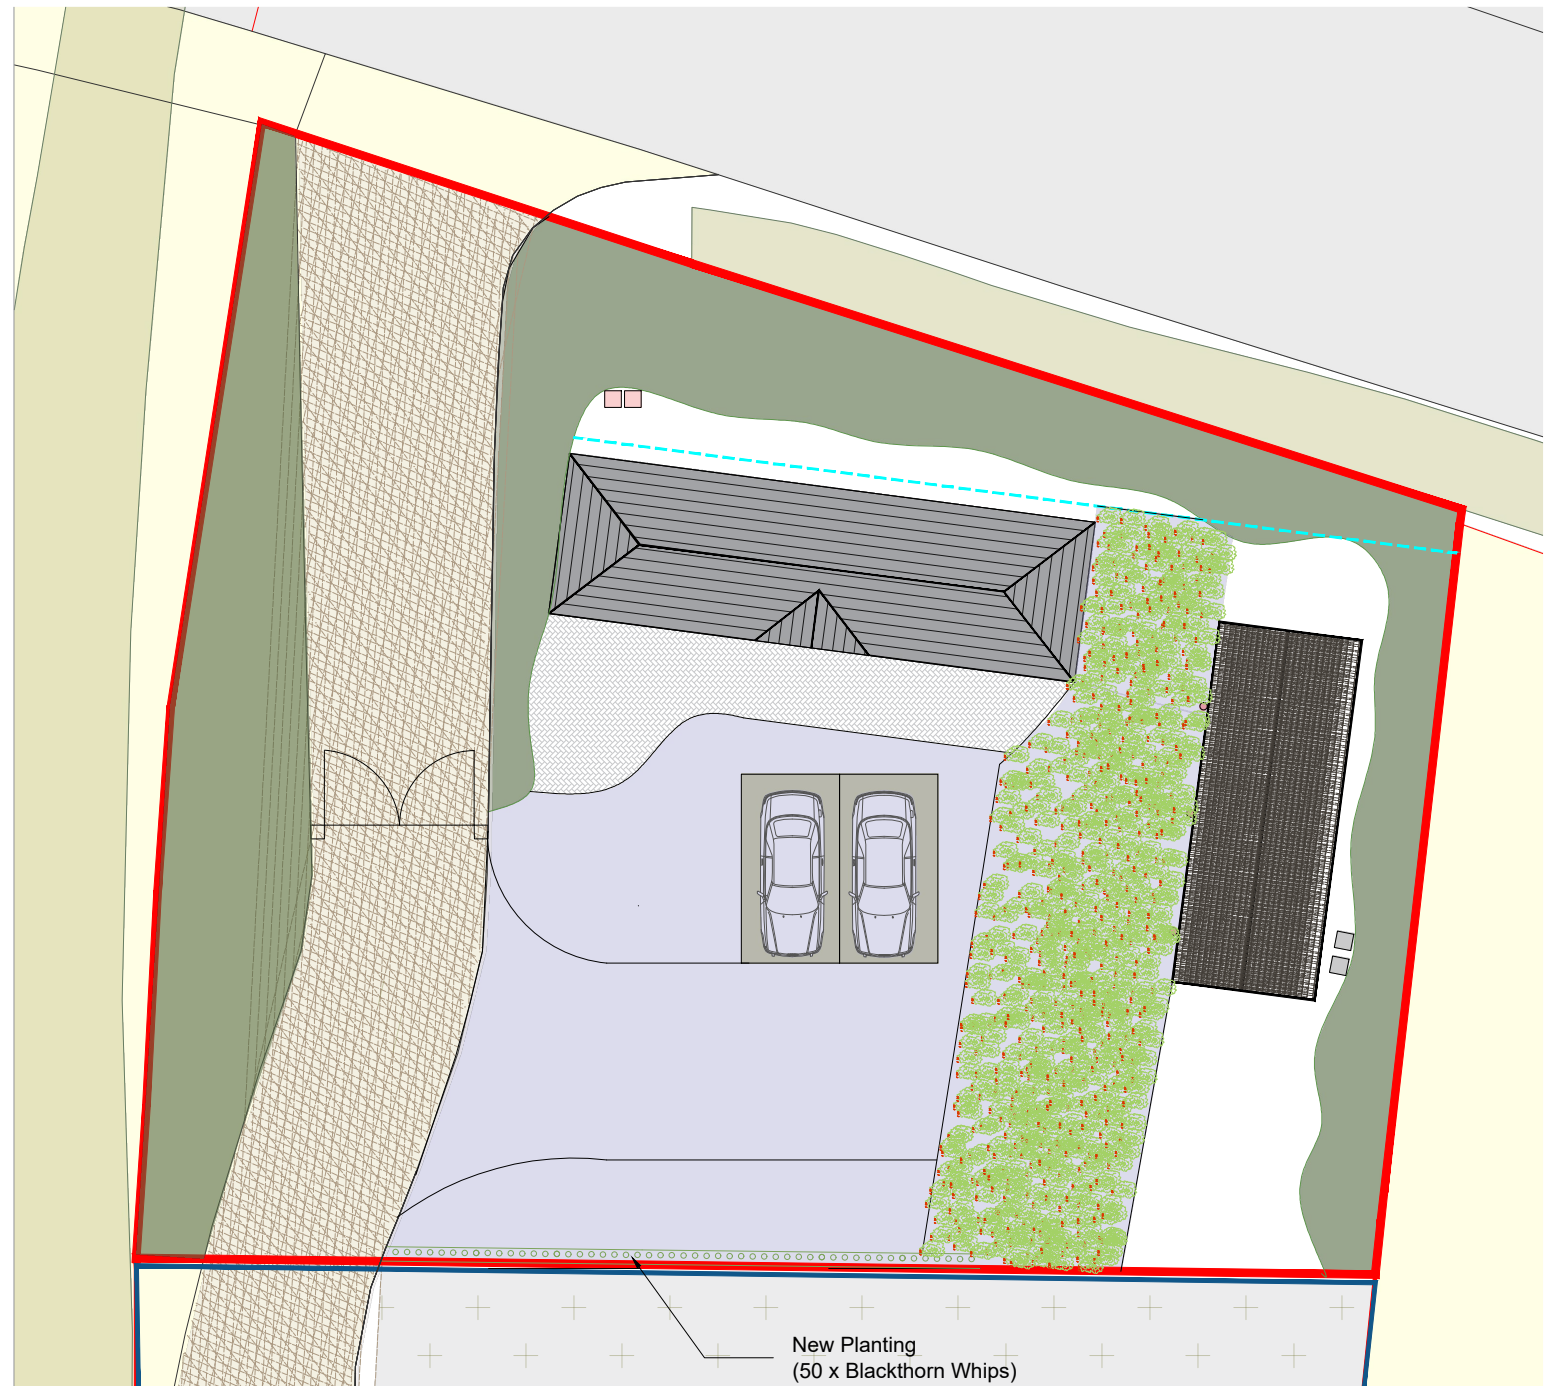
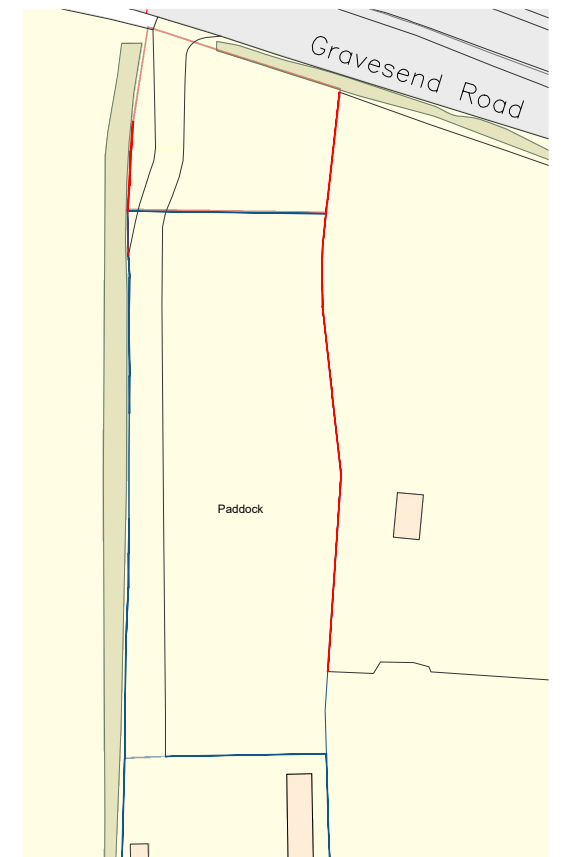


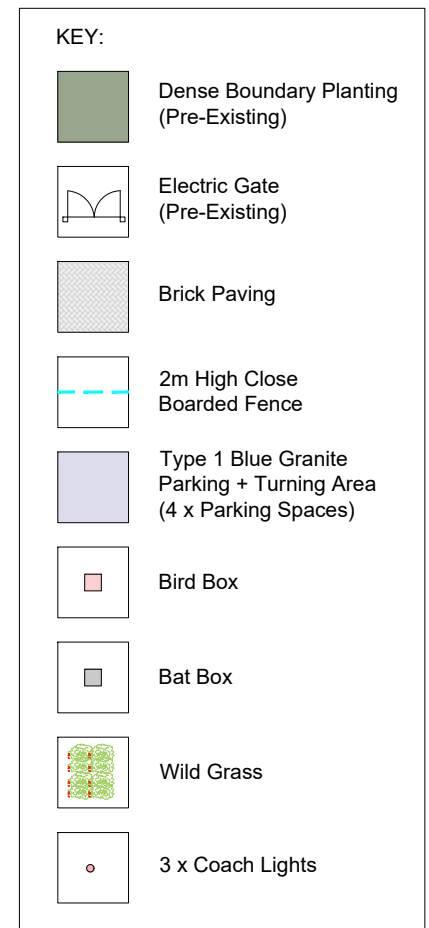

Proposed Landscaping Plan
1:200

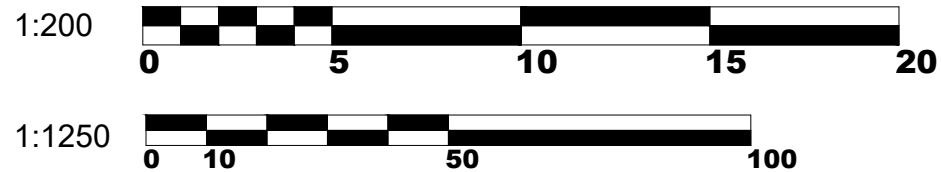

Site Location Plan
1:1250

Site: Viewpoint Place Rochester Road Gravesend DA12 4TU	Title: Proposed Landscaping Plan	Scale at A3: 1:1250, 1:200	Date: 11/01/2026
		Drawing no.: 001	Revision: B