


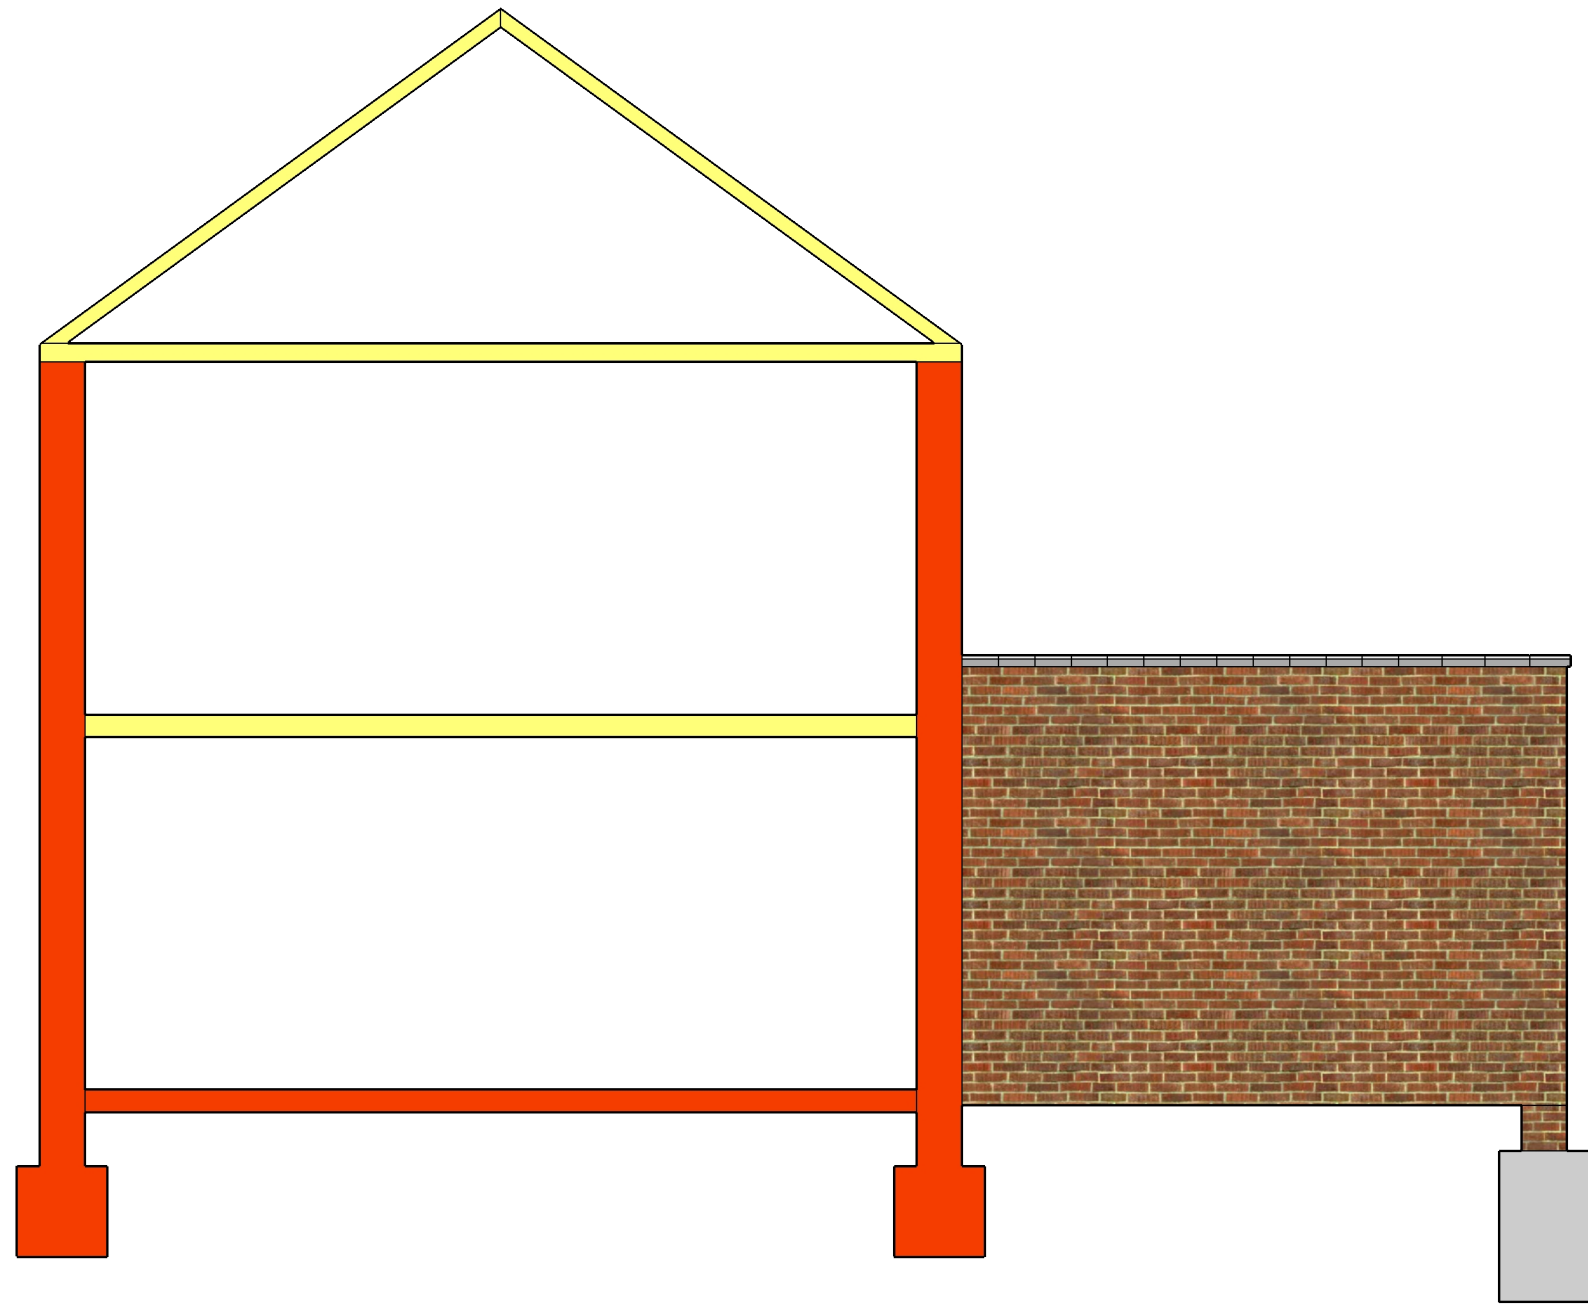

Section A-A
scale 1:50


CLIENT
Airidas Rukstele
64 Stanley Crescent
Gravesend
DA12 5SY

PROJECT
Erection of a single storey
wrap-around

DRAWN BY
A.R. Dwelling

SCALE:
As stated at A3

DESCRIPTION
SECTION VIEW

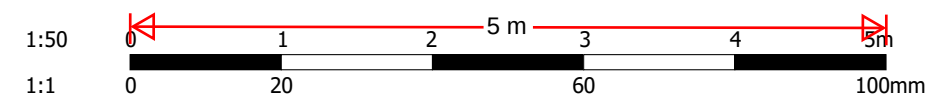

A_{0.7}