



Existing Site Layout
1:200

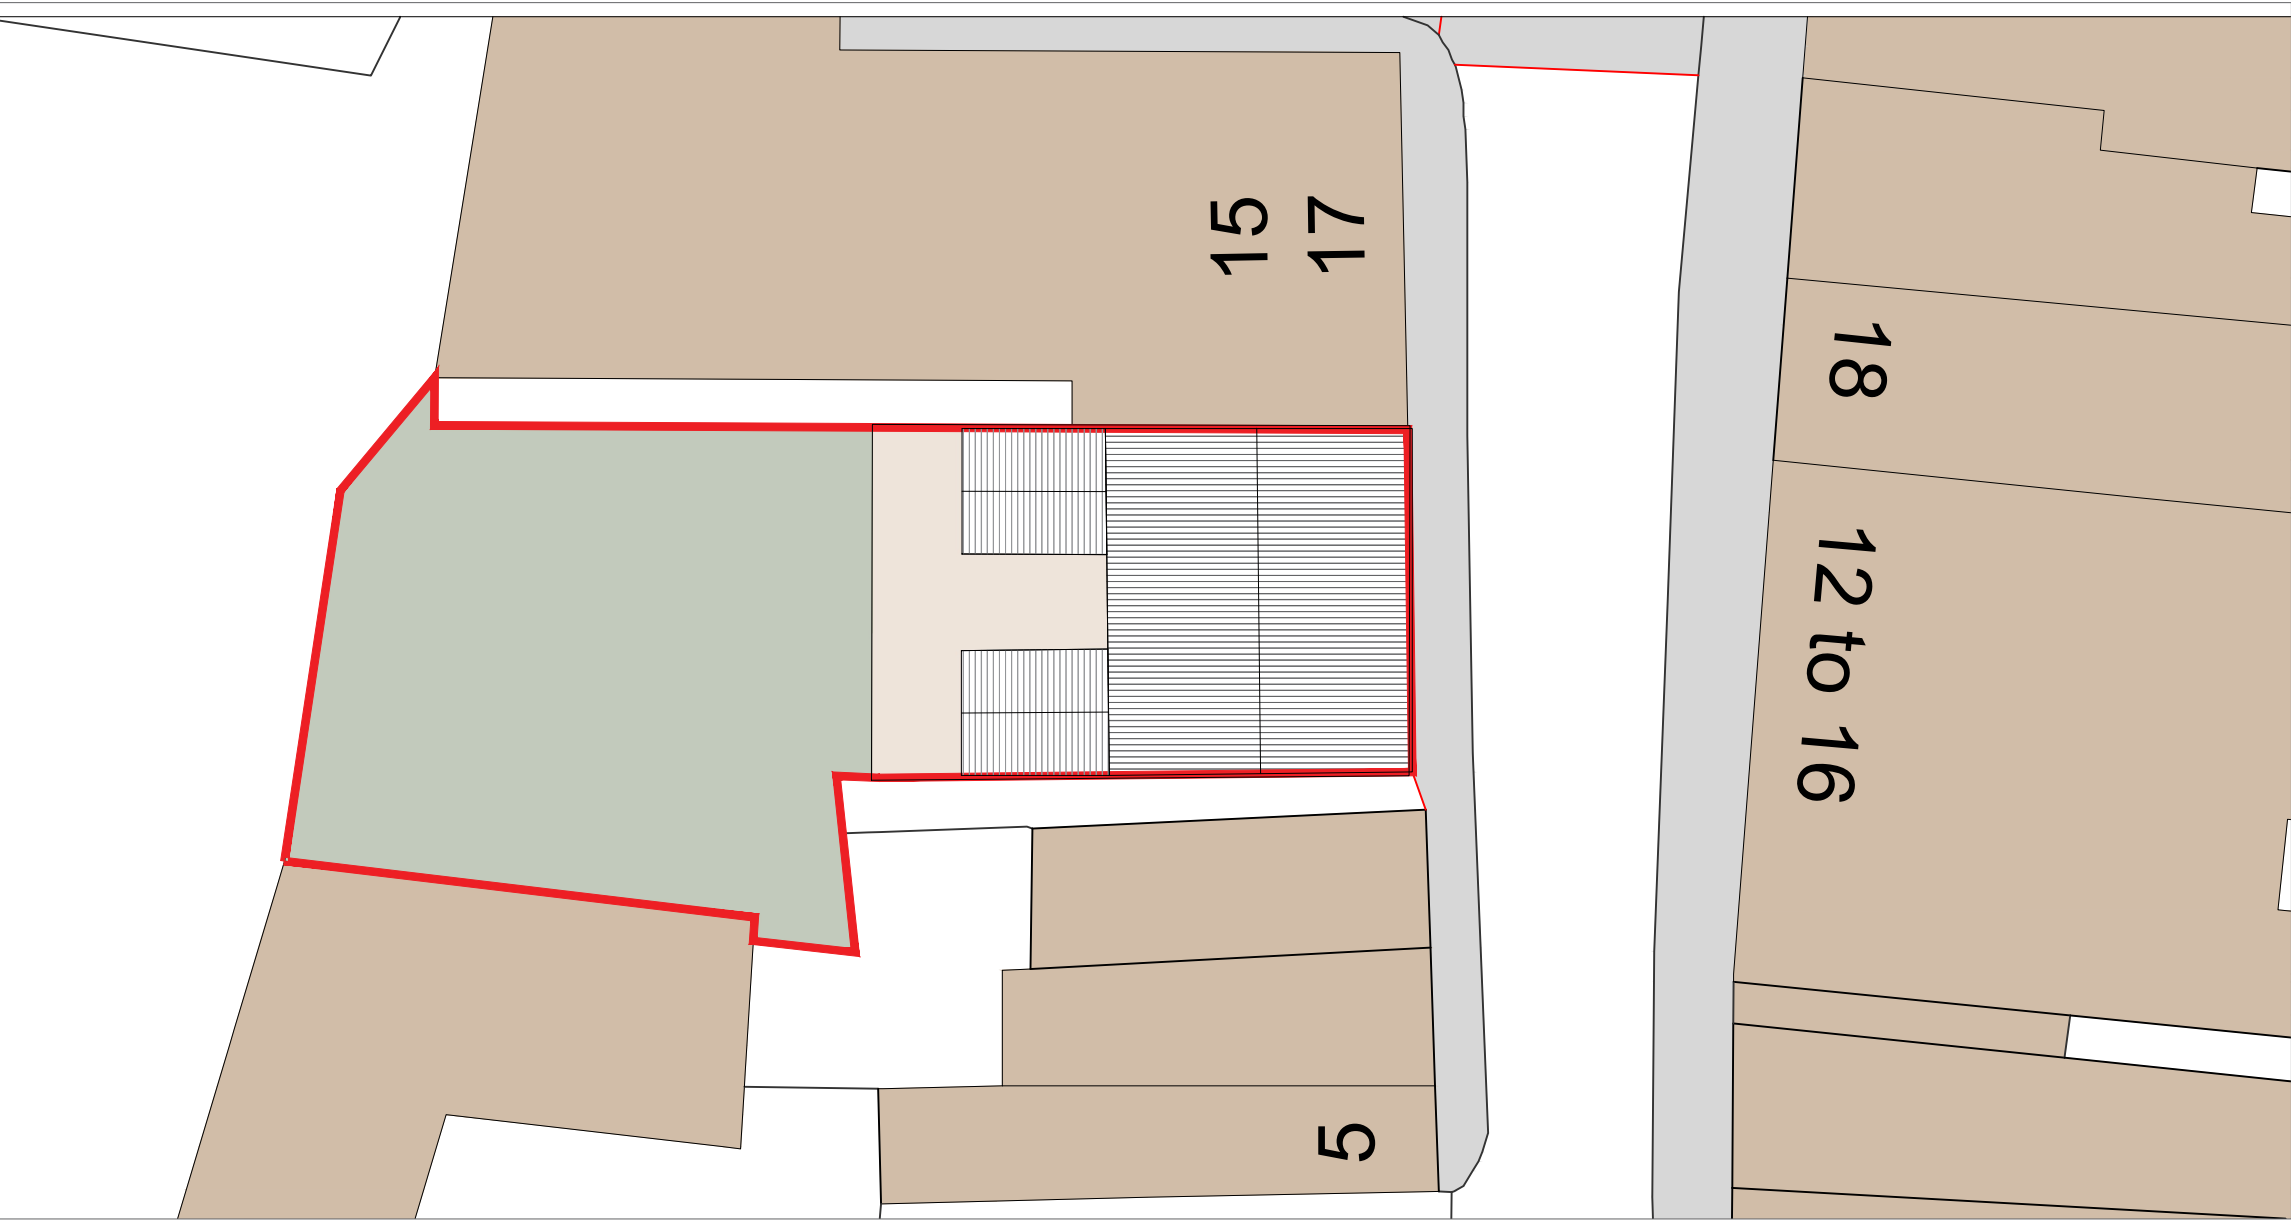


Proposed Site Layout
1:200

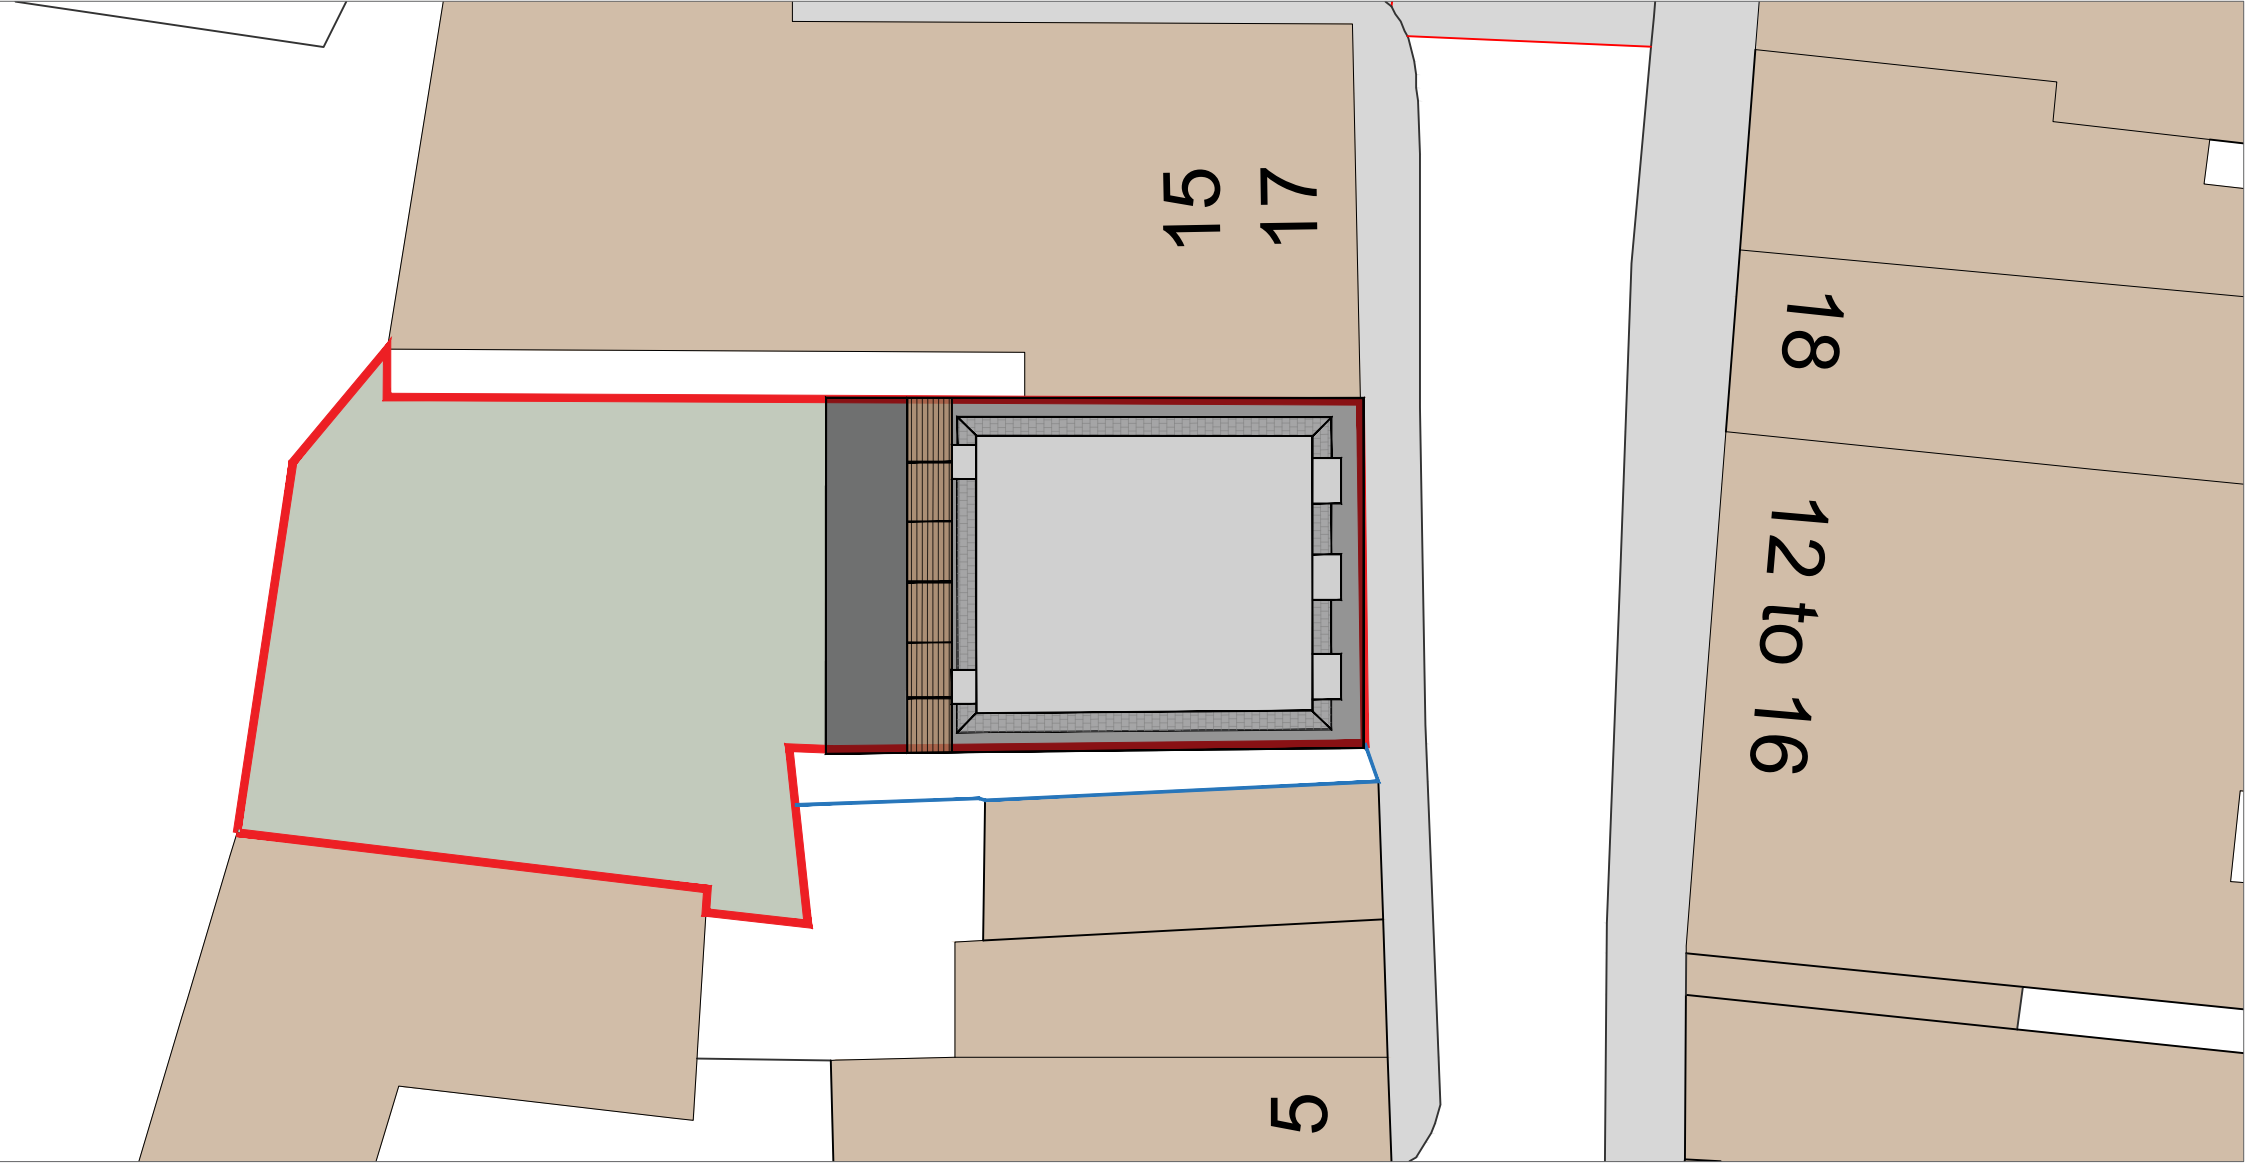


Notes:

- Do not scale from this drawing.
- All dimensions to be verified on site and is in mm.
- Builder to verify all dimensions, heights and levels prior to commencement of work.
- All documents shall be checked to ensure that they are compatible by the contractor before construction commences. In the event of apparent ambiguity or contradiction the engineer and/ or architect shall be notified immediately.
- The contractor in preparing his estimate shall visit the site and acquaint himself with the problems involved.
- The contractor shall issue all statutory notices to the local Authority during progress and completion of works.

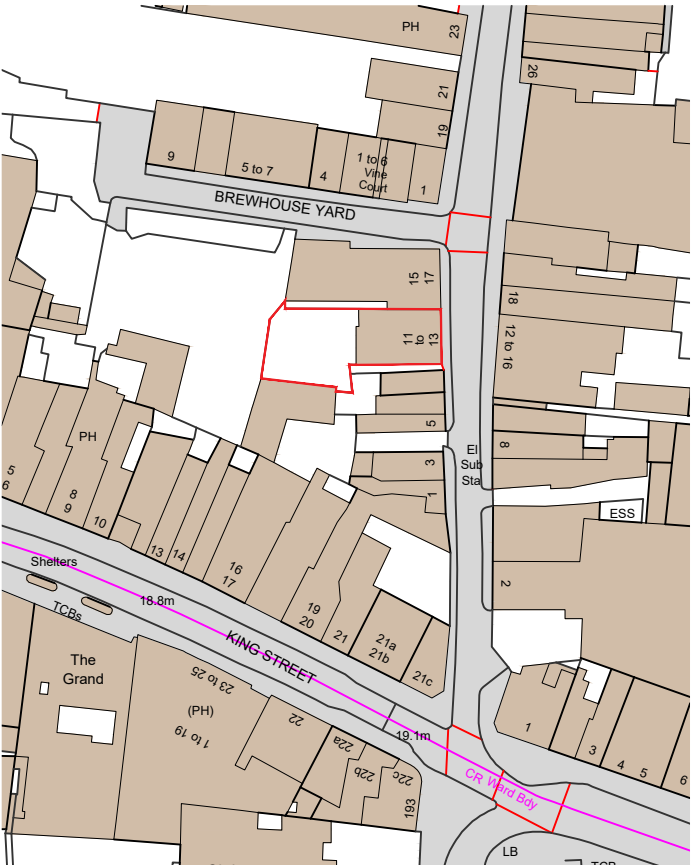

Site Layout
1:1250

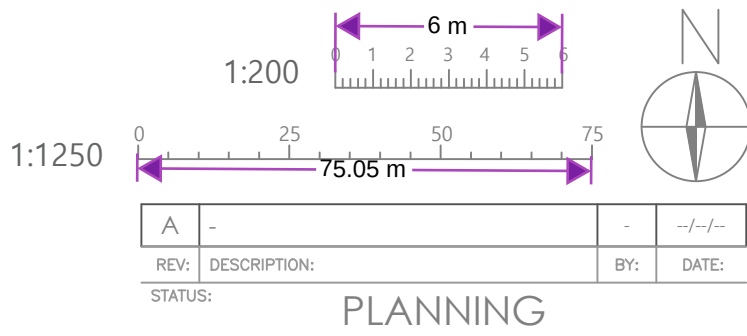

Whitehall Place
47 The Terrace,
Gravesend, Kent
DA12 2DL
01474 247 787
info@barronedwards.co.uk
www.barronedwards.co.uk

SITE:			11 - 13 Queens Street Gravesend Kent DA12 2EQ		
TITLE:			Site Layout ---		
SCALE AT A2:			1:200 1:1250		
PROJECT NO:			221105		
DATE:			05.01.24		
DRAWN:			HH		
DRAWING NO:			001		
REVISION:			B		