


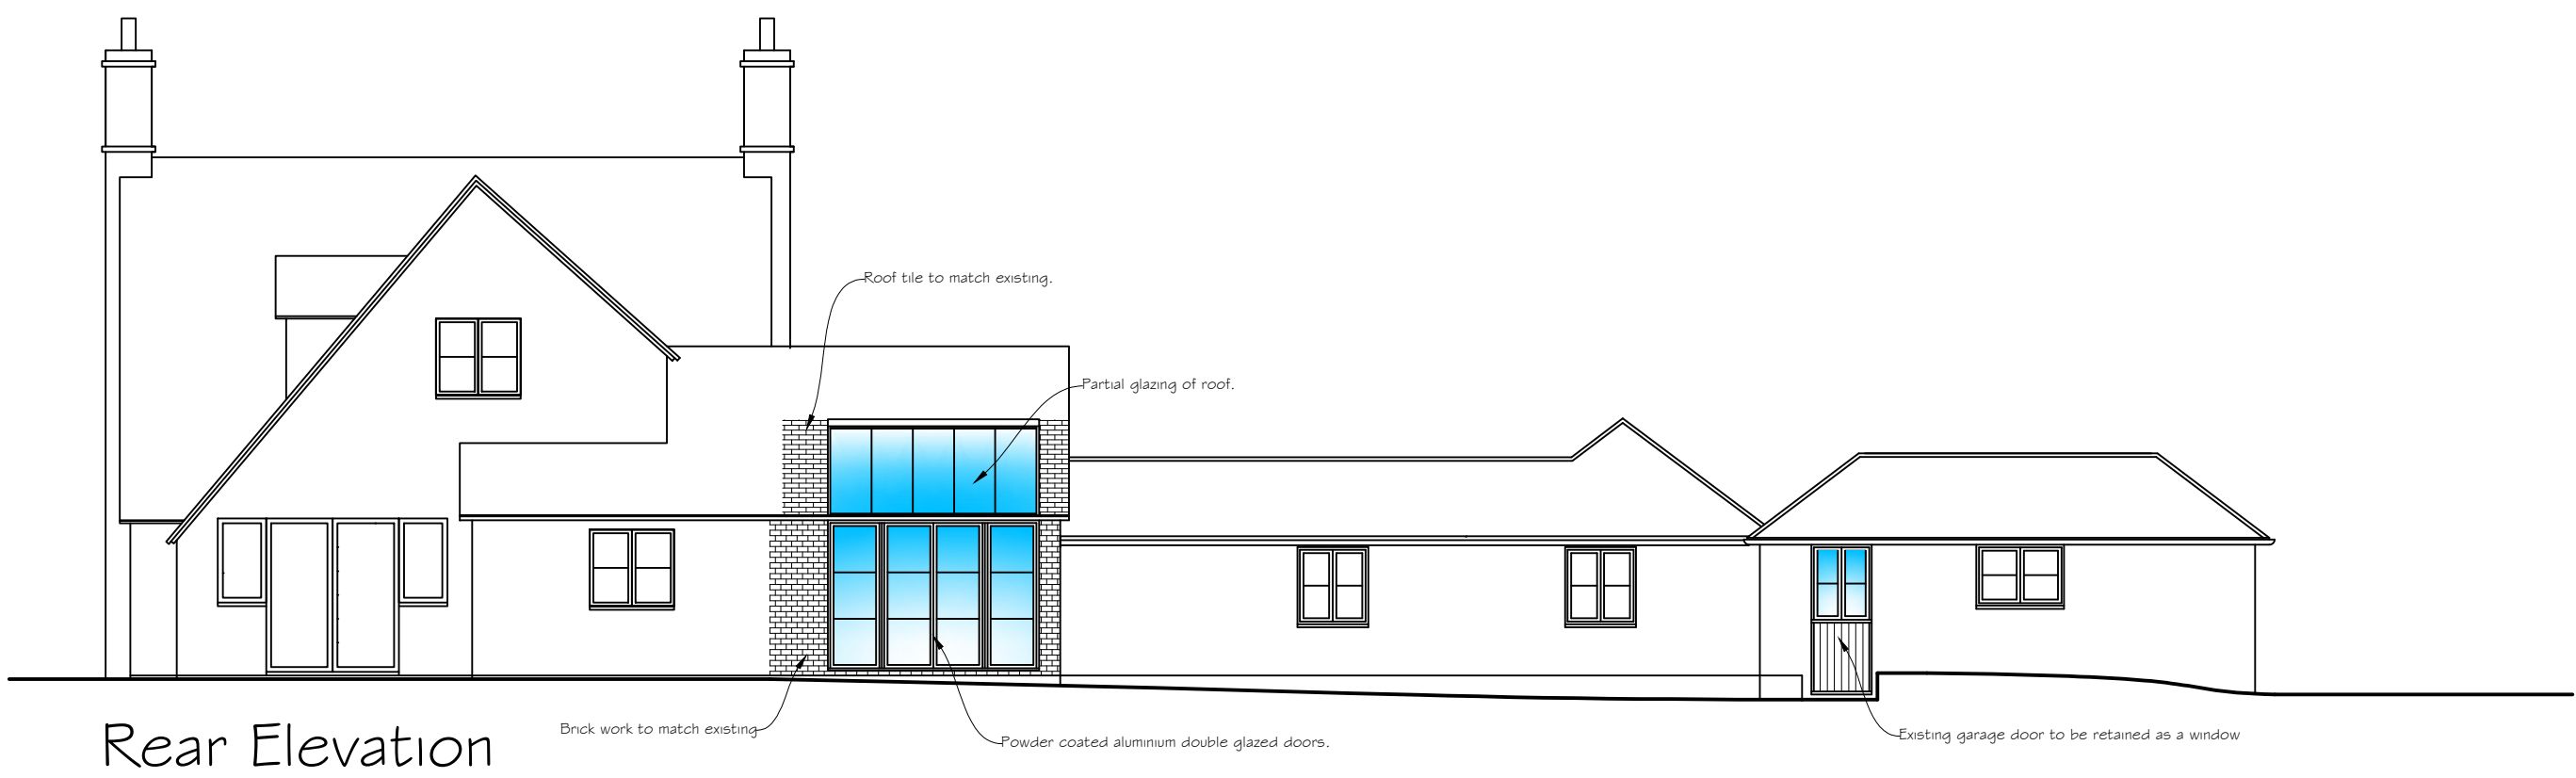

Copyright Synergy Planning & Property Consultants Ltd The Office The Larches Rochester Kent ME3 7NQW		
Client Mr & Mrs S Borner		
Address Eden Cottage Round Street		
Drawing title Proposed elevations		
Scale 1:1250/1:200		
Date	September 2023	Drawn by
Drawing No	23/420/06	