


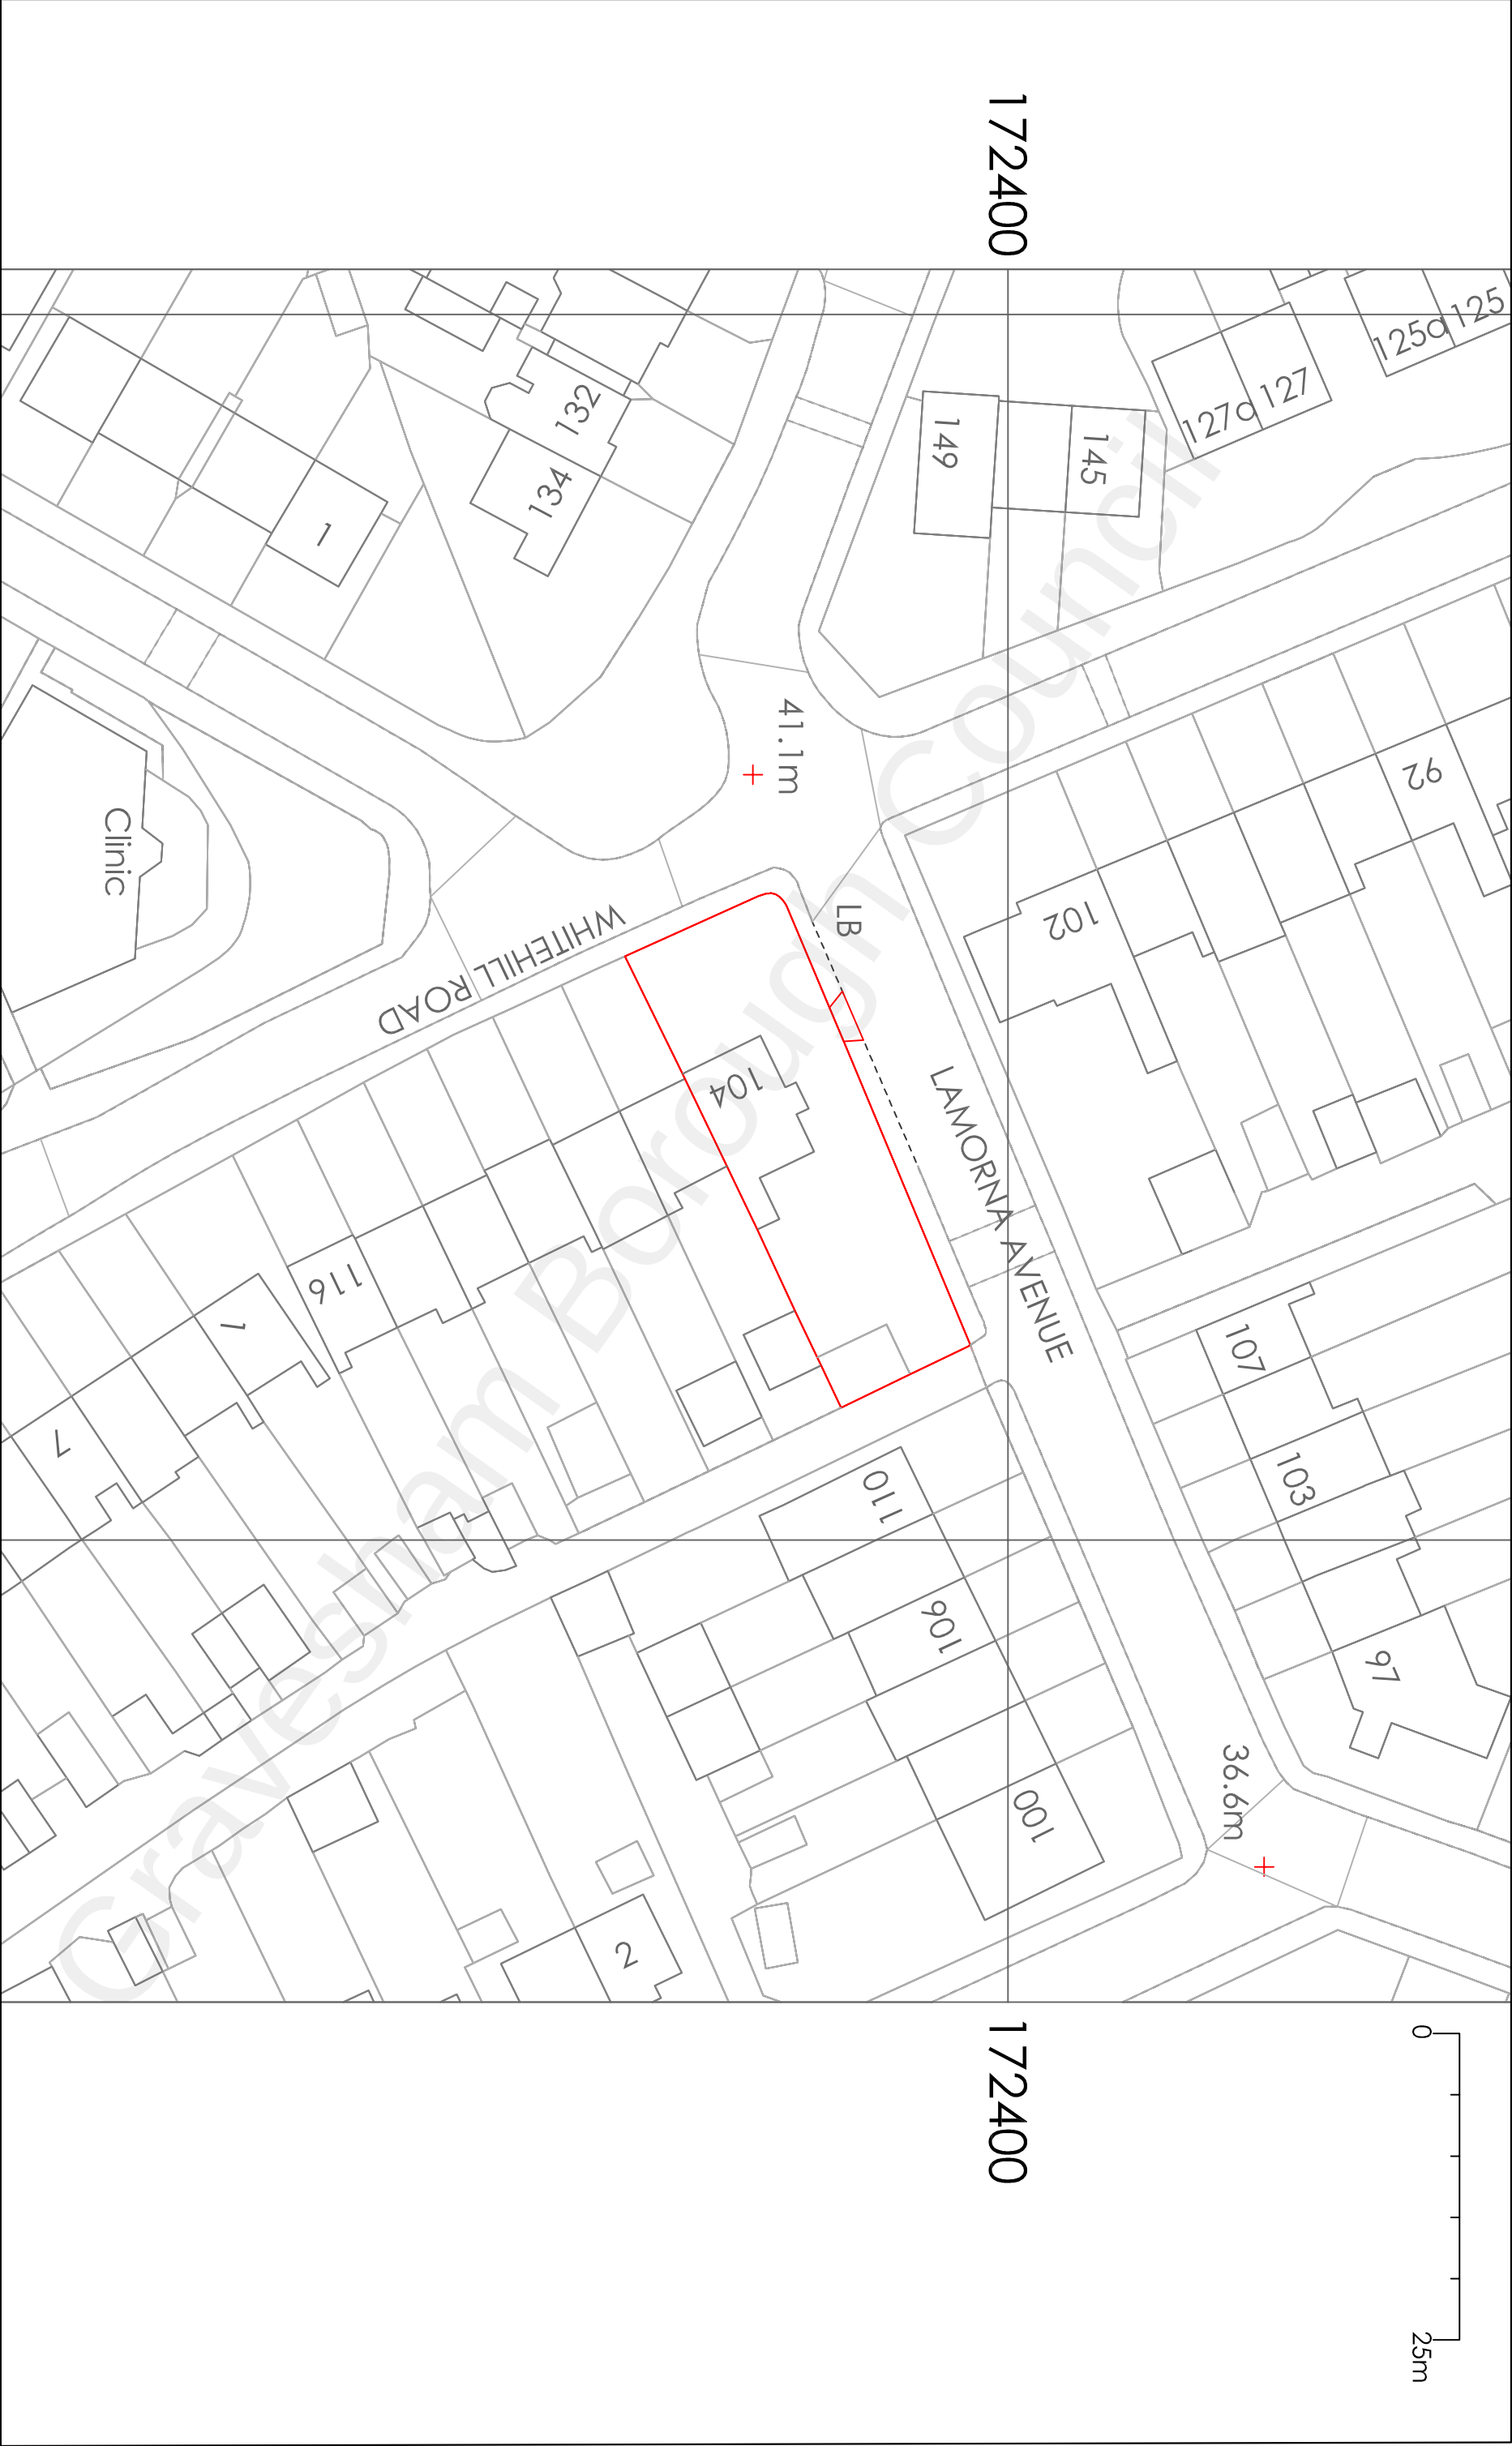

172400

172400

Project  
Mr & Mrs Khawar 104 White Hill Road Gravesend Kent DA12 5PR  
New Side Road Vehicle Cross Over with Off Road Parking

**H Channa**  
PICAROONS MAIDSTONE ROAD PLATT KENT TN15 8LB  
Tel / Fax: 01732 605759 E-mail: hbchanna@tiscali.co.uk

| Drawing Title |    | Rev  |        | Description |       | Date        |              |
|---------------|----|------|--------|-------------|-------|-------------|--------------|
| Site Map      |    |      |        |             |       |             |              |
| Drawn         | HC | Date | Nov 21 | Scale       | 1:500 | Drawing No. | 104WHR/A3/01 |