


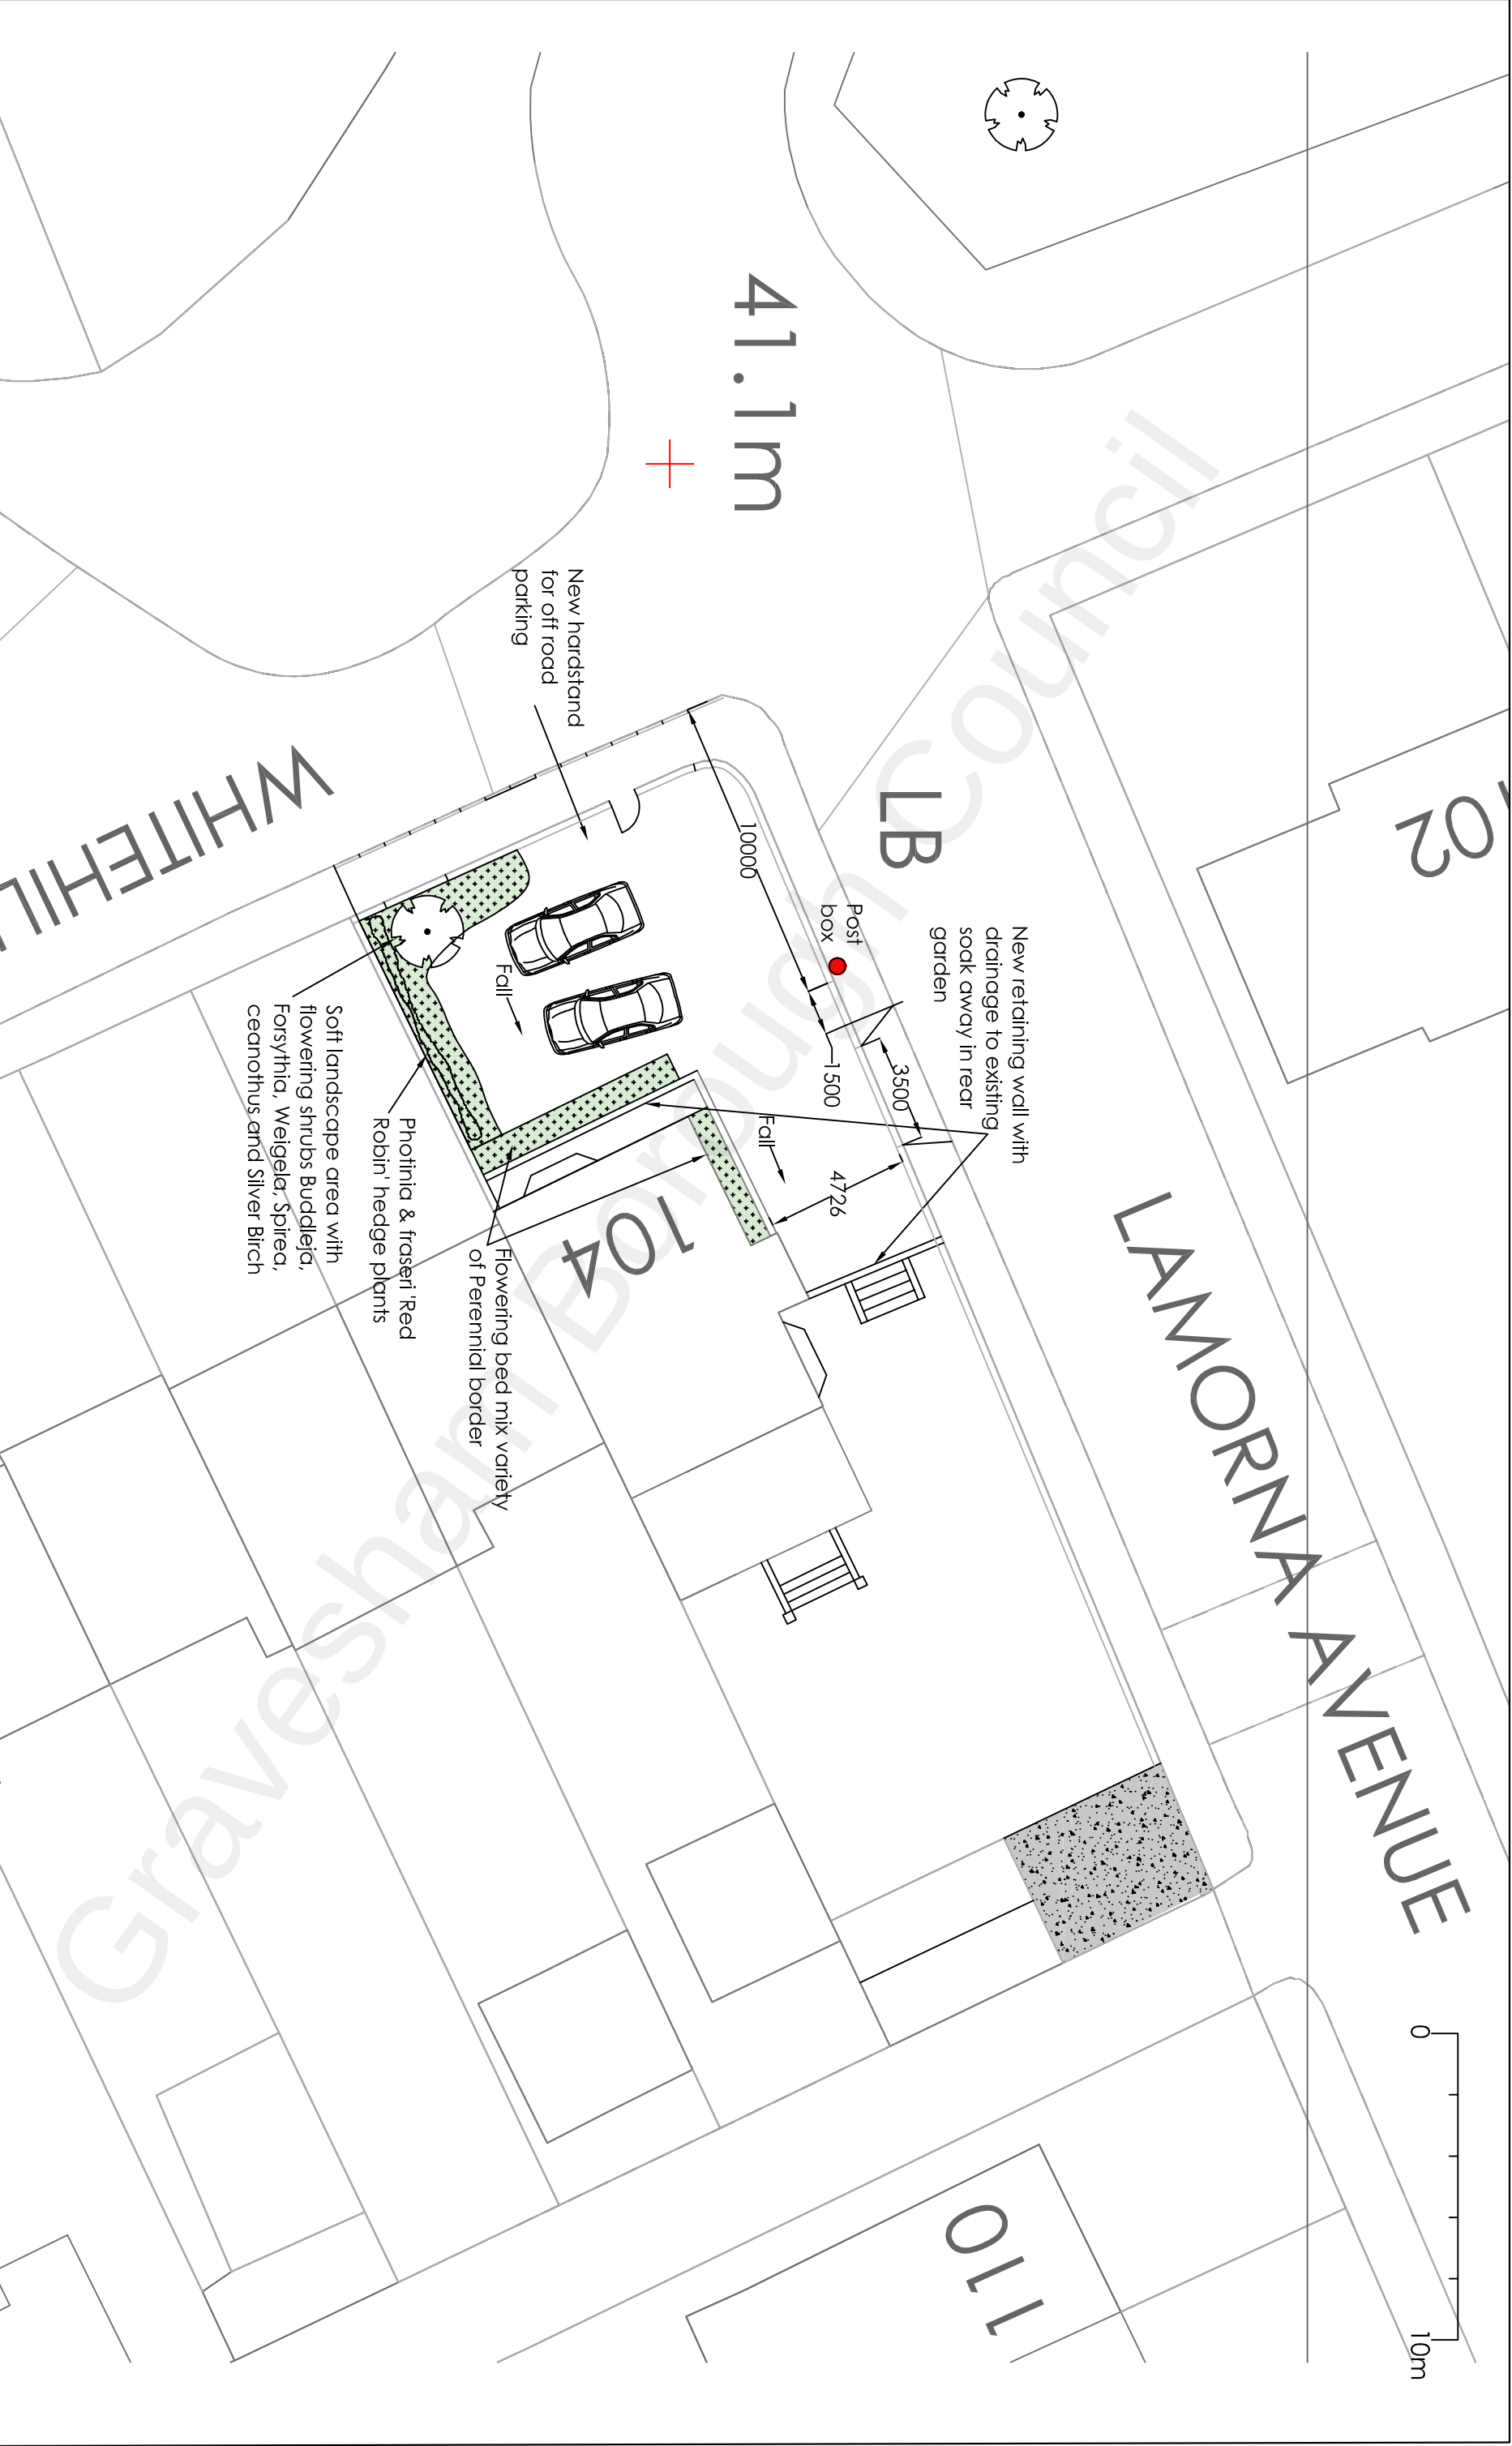

Project
Mr & Mrs Khawar 104 White Hill Road Gravesend Kent DA12 5PR
New Side Road Vehicle Cross Over with Off Road Parking

Drawing Title		Rev		Date		Drawn		Date		Scale		Drawing No.	
Proposed Block Plan						HC		Nov 21		1:200		104WHR/A3/02	

H Channa
PICAROONS MAIDSTONE ROAD PLATT KENT TN15 8LB
Tel / Fax: 01732 605759 E-mail: hbchanna@tiscali.co.uk