


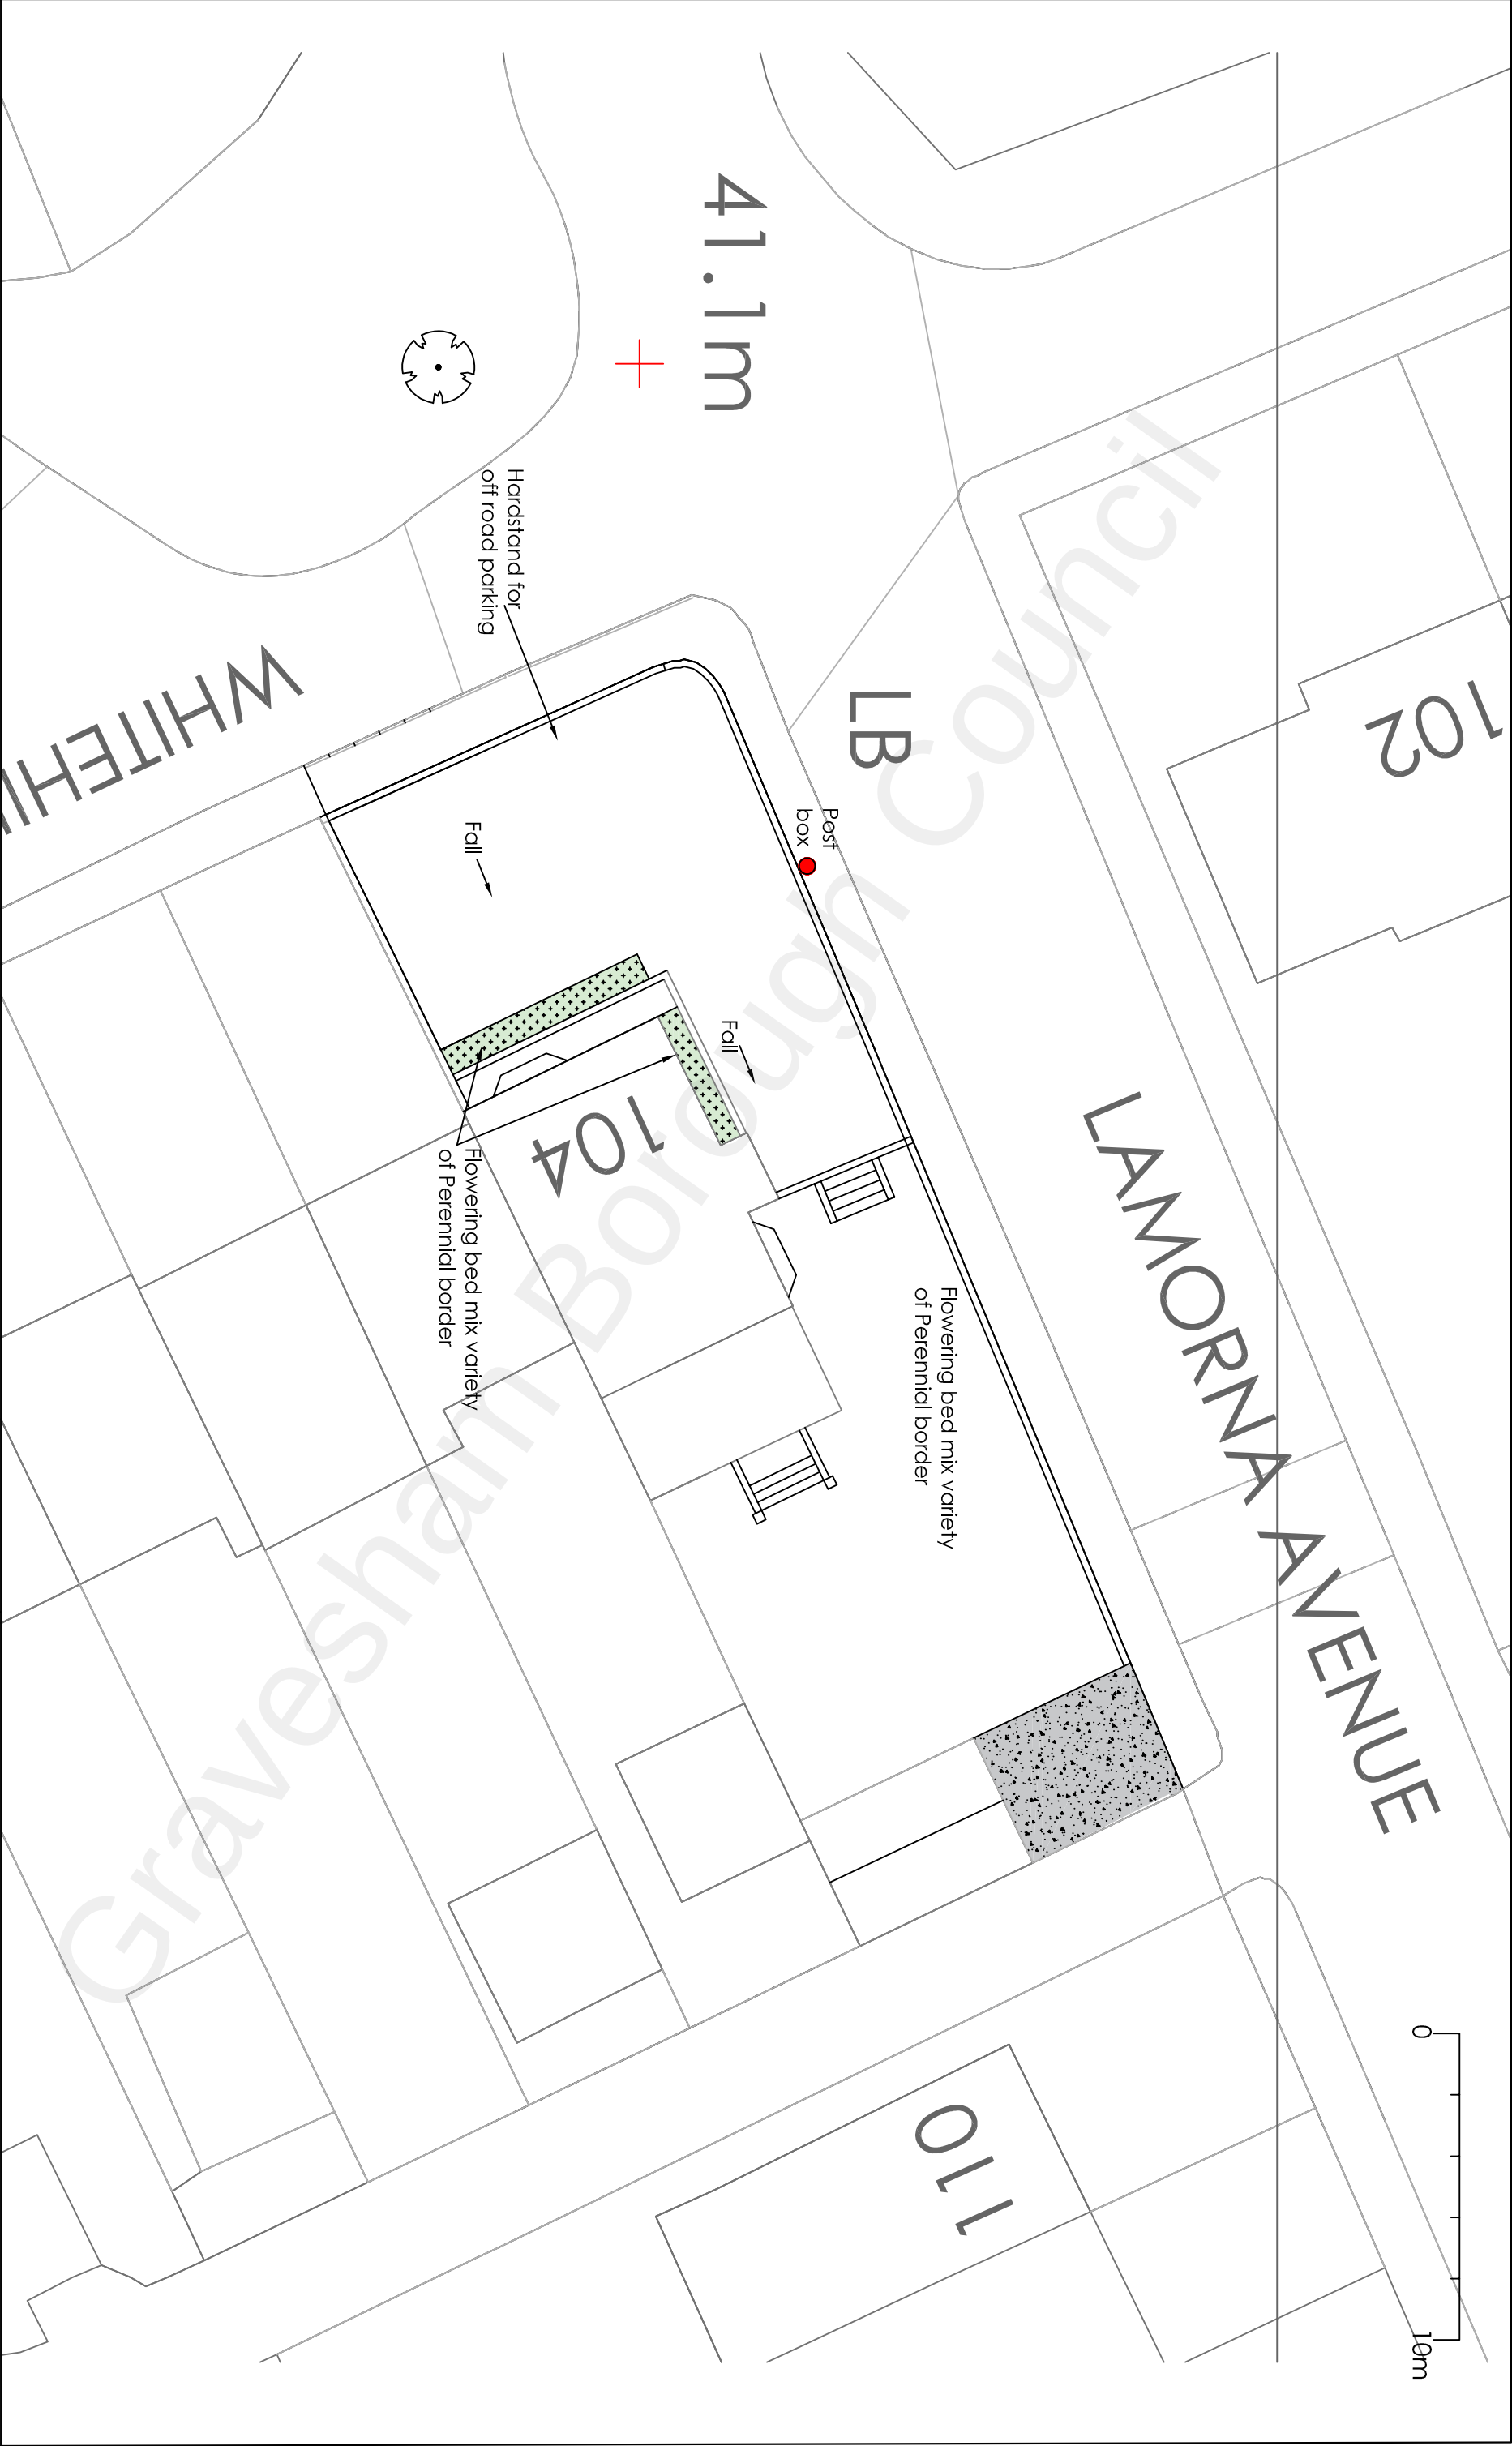

Project				H Channa PICAROONS MAIDSTONE ROAD PLATT KENT TN15 8LB Tel / Fax: 01732 605759 E-mail: hbchanna@tiscali.co.uk			
Mr & Mrs Khawar 104 White Hill Road Gravesend Kent DA12 5PR New Side Road Vehicle Cross Over with Off Road Parking							
Drawing Title							
Existing Block Plan				Rev	Description	Date	
Drawn	Date	Scale	Drawing No.				
HC	Nov 21	1:200	104WHR/A3/03				