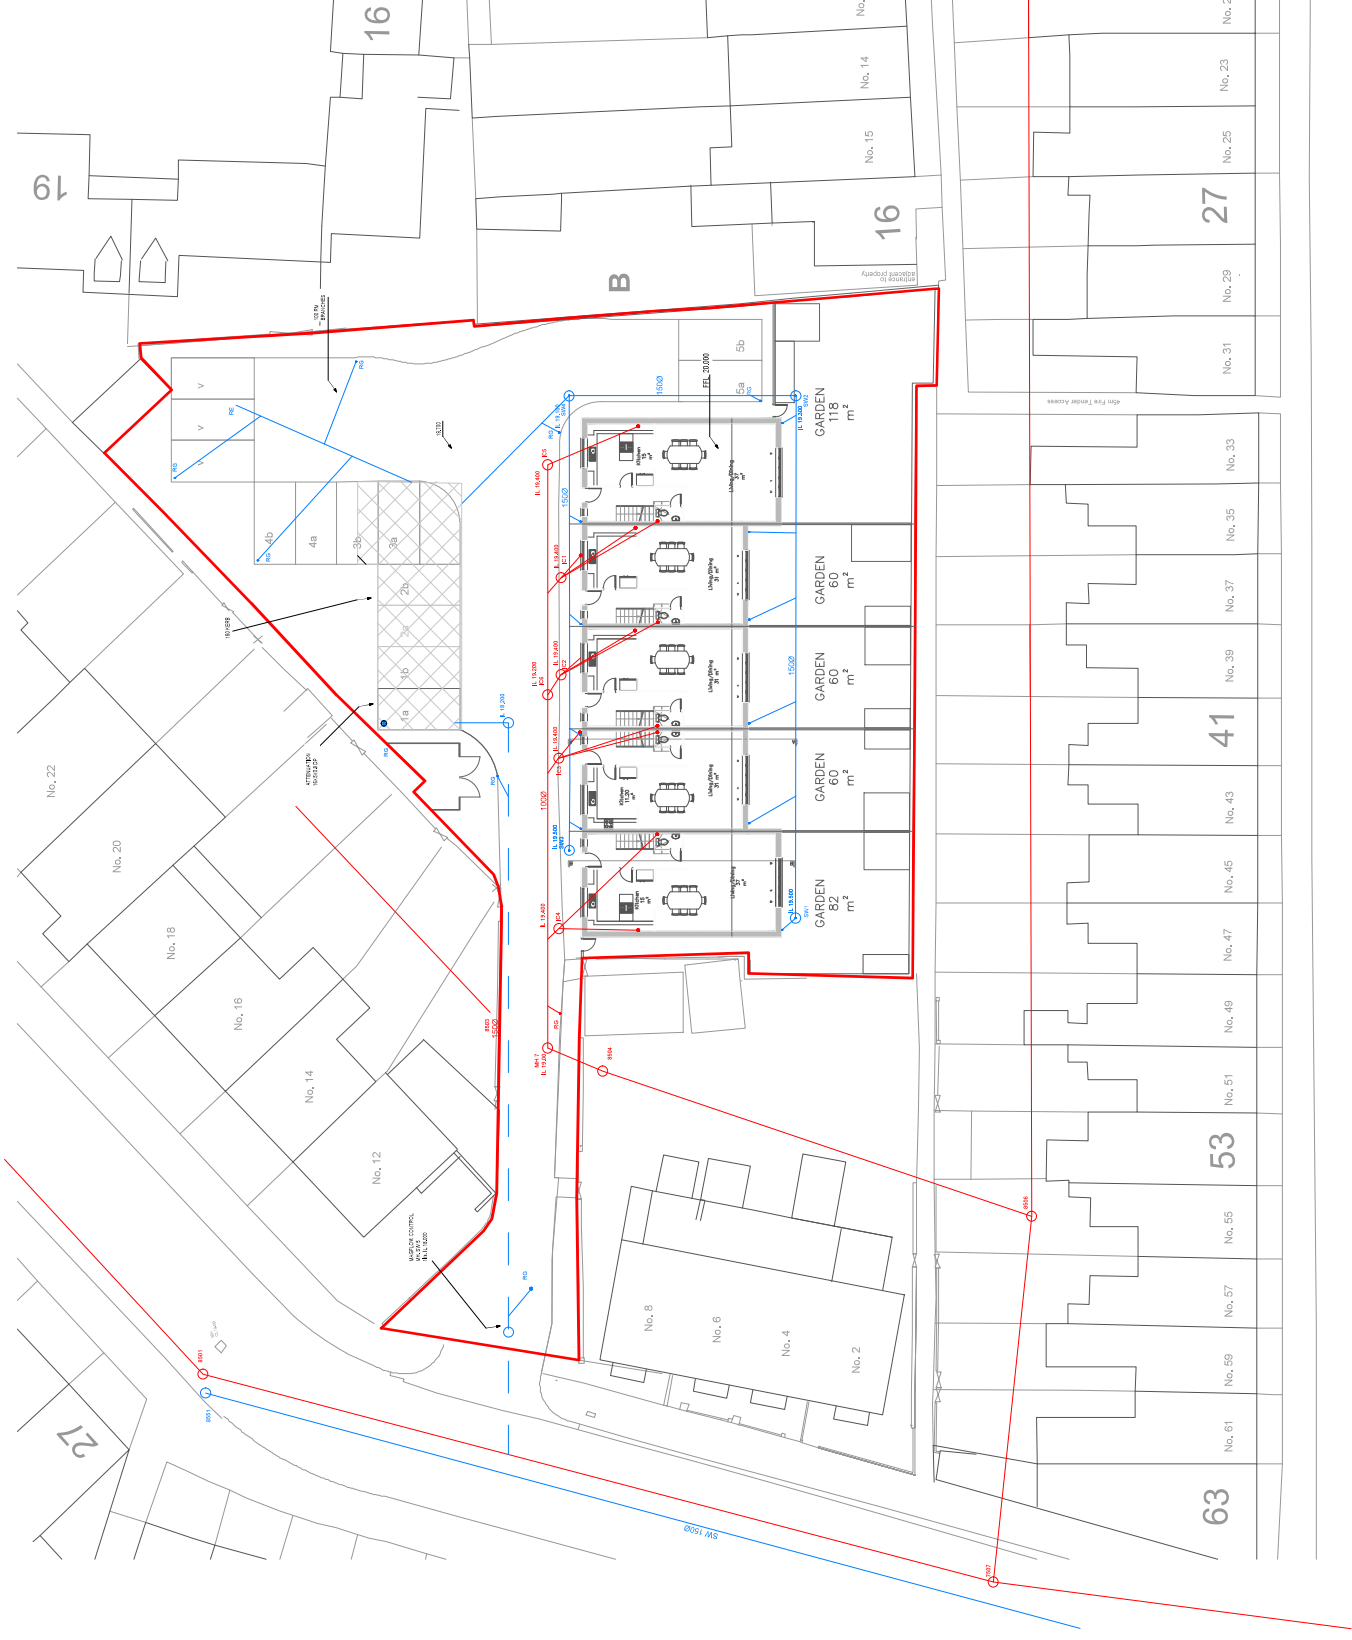


GENERAL NOTES:
1. THE DRAWING IS TO BE USED IN CONJUNCTION WITH ALL RELEVANT ARCHITECTURAL AND ENGINEERING DRAWINGS AND SPECIFICATIONS.
2. THE DRAWING IS THE PROPERTY OF THE ENGINEER. ANY REUSE OR MODIFICATION WITHOUT THE WRITTEN PERMISSION OF THE ENGINEER IS PROHIBITED.
3. ALL DIMENSIONS ARE IN MILLIMETRES UNLESS NOTED OTHERWISE.
4. FOR GENERAL NOTES REFER TO DRAWING.

2-28 Campbell Road, Gravesend, DA11 0JY

Drawn by
MI
Checked by
SK

ISSUED FOR CONSTRUCTION
12/12/24

PROJECT
2-28 Campbell Road
CUBIT
HM
DRAWING REF:
GA10
DATE
DEC 2024

PROJECT REF:
GA10
DATE
DEC 2024
S and SK consulting
53 Miller Road
Gillingham Kent ME7 1RB