


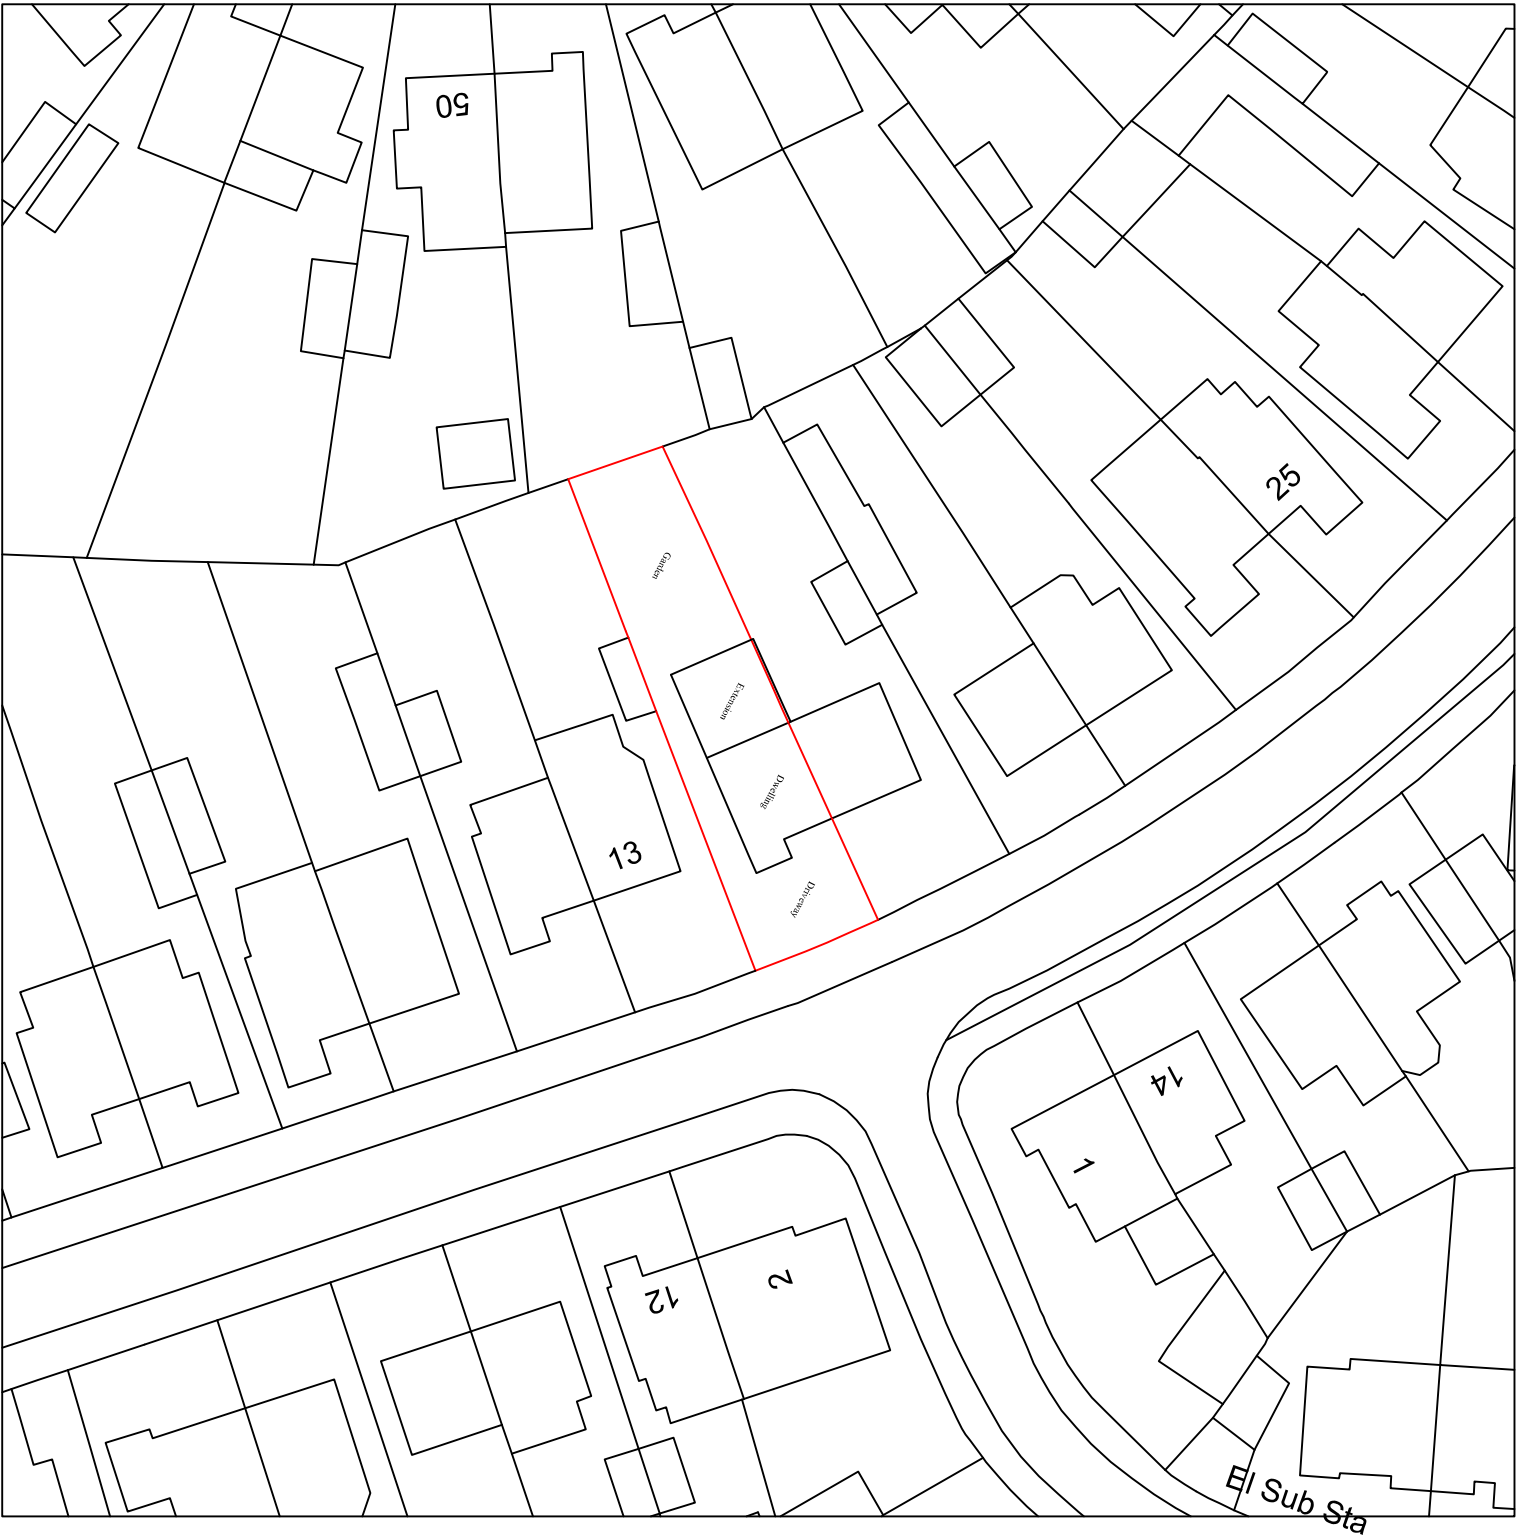

PROPOSED OUTBUILDING IN REAR GARDEN AT 15 CAMBRIA CRESCENT, GRAVESEND, DA12 4NJ

Title: EXISTING BLOCK PLAN

Scale:1:500

Date: 25/03/2026

Dwg:No: TSL/OUT/SHA/04

