


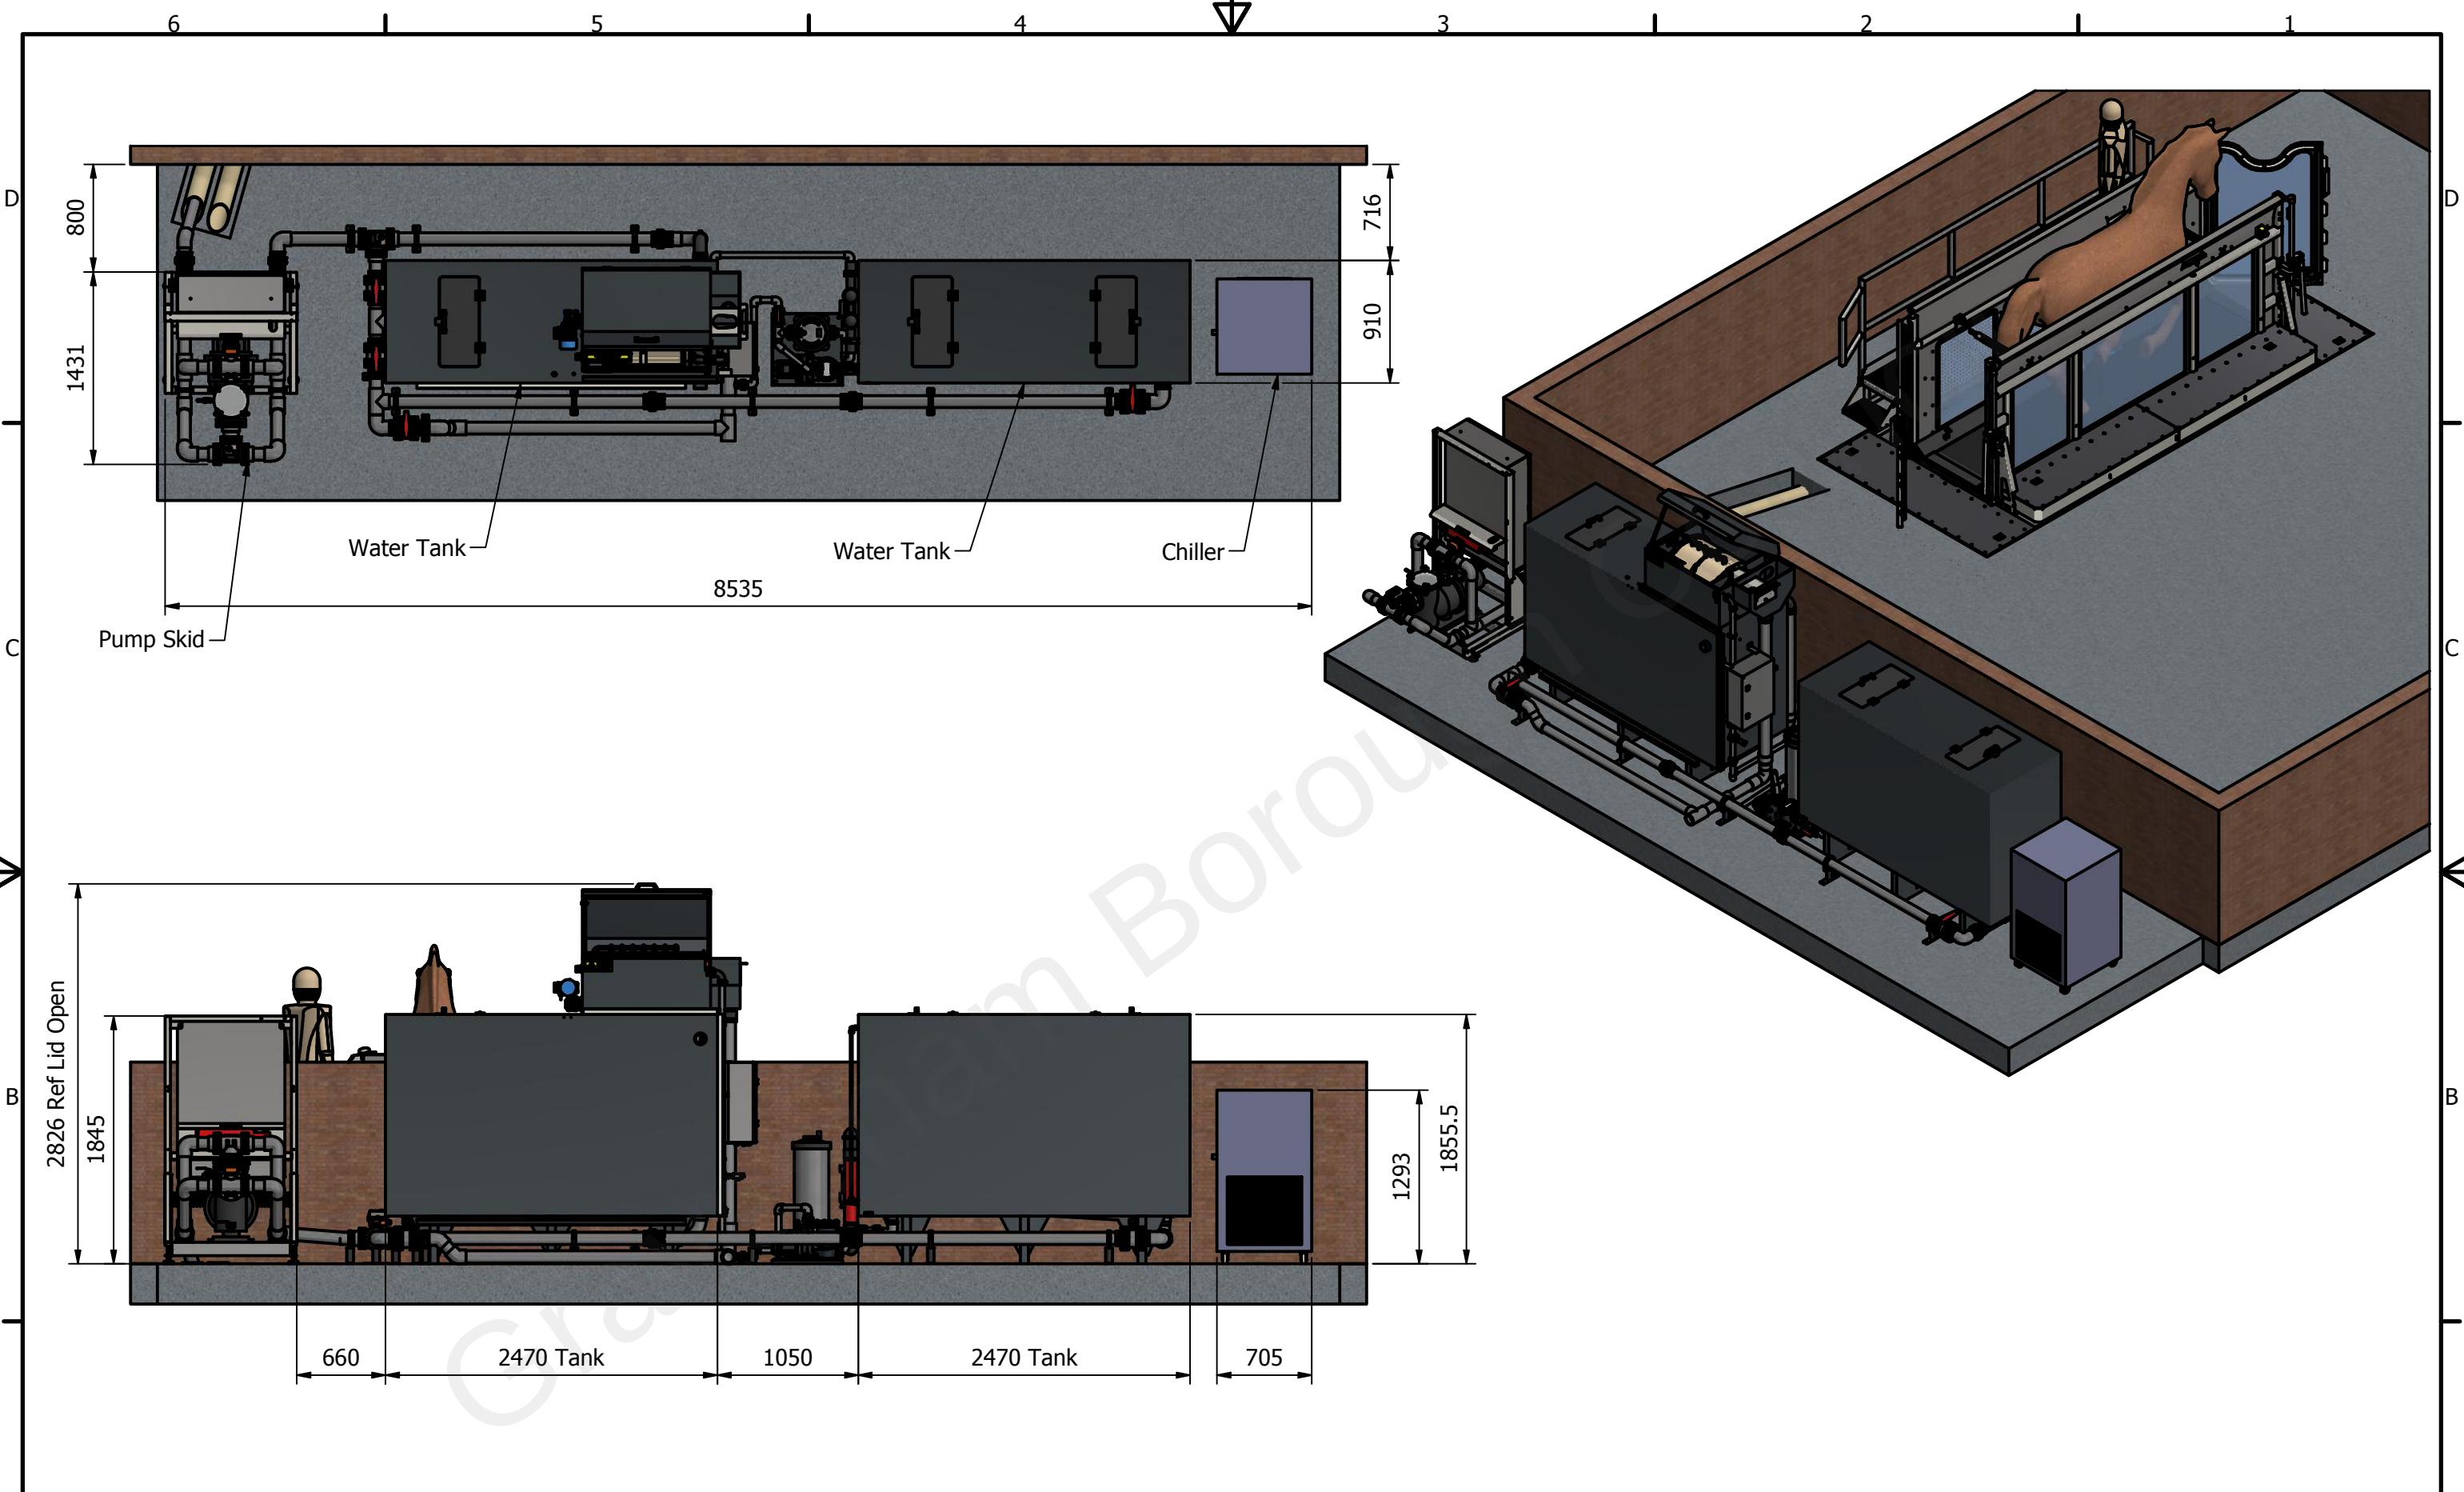

A	4	24/08/2021	Sheet 3 Added, Water Tanks updated	DC Engineering [East Anglia] Ltd 51 Turbine Way Ecotech Business Park Swaffham, Norfolk PE37 7XD info@dcengineeringeastanglia.co.uk Tel : 01760 788638 Mobile: 07876 442269	Job No: 8365-P	Title: Langafel Stud	Cust: ECB	A
	3	26/07/2021	Scale Bar Added		Date: 14/09/2020	Area:	WT:N/A	
	2	23/04/2021	Spa removed, ducts added		Stock:	Equip: Proposed Equipment Layout	Chk'd:	
	1	14/09/2020	First Issue		3rd Angle Projection This Drawing is copyright and no portion should be used without prior consent.	DRG NO:	8365-000-50	Rev: 4
	REV	DATE	DESCRIPTION					Sht 3 of 3
REVISION HISTORY								

6

1

5

1

4

3

1

2

1

1