

Copyright This drawing is the property of Evolution Design Consulting Ltd. Its copyright and design content is reserved by them and the drawing is issued on the condition that it is not copied, reproduced, stored in a retrieval system, or transmitted in any form or by any means, electronic, mechanical, photocopying, recording, or by any information storage or retrieval system, without the prior written permission of Evolution Design Consulting Ltd. Do not scale this drawing.

Verify all dimensions on site before commencing any work or preparing any shop drawings. All dimensions are in mm unless otherwise stated. Evolution Design Consulting Ltd is a member of the Institution of Professional Designers (IPD) and is a registered professional design firm. Evolution Design Consulting Ltd cannot accept responsibility for the design, or accuracy of such information, or the construction of any building or structure that requires approval to such information. Should be sought from the relevant party or their clients are responsible to ensure they comply with their responsibilities under The Party Wall etc. Act 1996.

A	Plan amended to include Existing & Proposed Block Plans, boundary colours amended as requested by L.A.	D5	MAR 22
Rev	Details	Name	Date

EVOLUTION DESIGN
CONSULTING LIMITED

Client
N. Poole

Project
Applegarth
41 Forge Lane
Higham
Kent

Drawing Name
Site Location Plan, Existing &
Proposed Block Plans

Status
PLANNING APPLICATION FOR
PROPOSED RESIDENTIAL EXTENSION

Scale
1:1250/500@A1

Date
DEC 21


Job Number
NP 620 304

Drawing No

400-P01

Revision

A

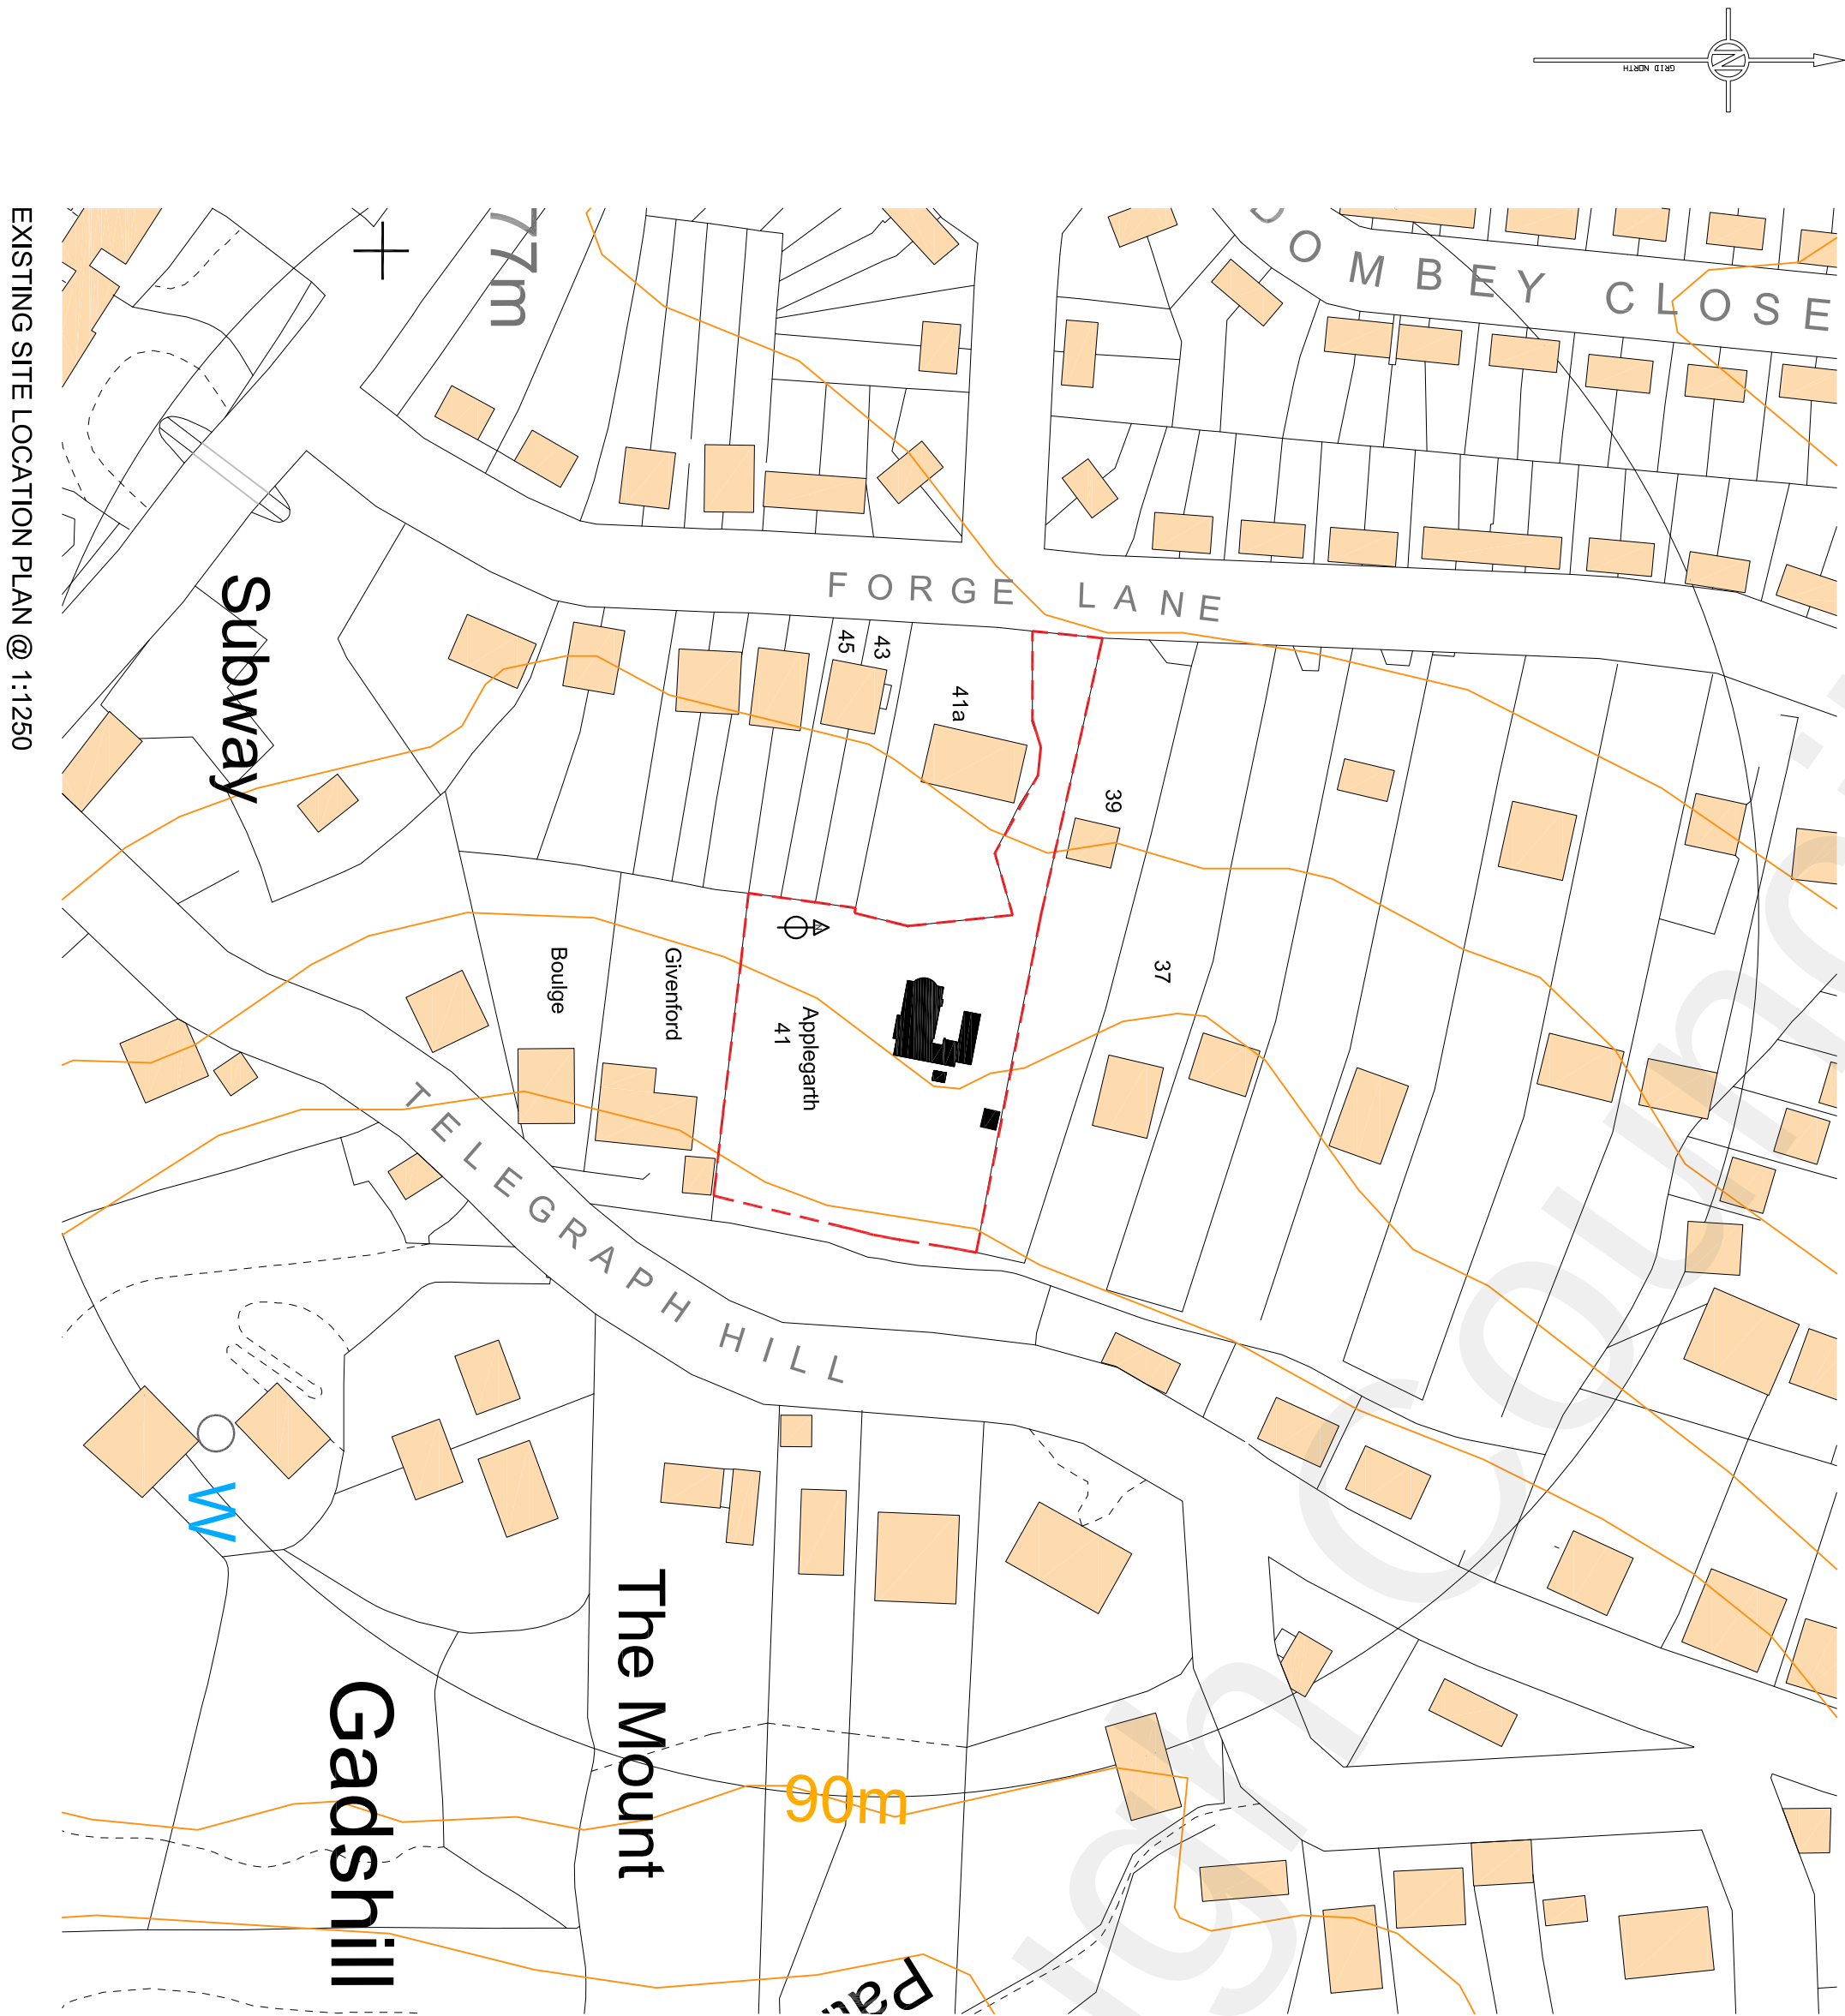

EXISTING BLOCK PLAN @ 1:500

