

NOTES:-
All dimensions must be checked on site and not scaled from this drawing.

These drawings to be read in conjunction with Structural Engineers specification.

All materials to be fixed in strict accordance with manufacturers specification.

All structural timber to be preservative treated.

All lintels to have a minimum end bearing of 150mm.

All new windows to contain operable areas equal to 1/20th of floor area of enclosed room & fitted with trickle ventilators.

Minimum area 8000mm² for habitable rooms & minimum 4000mm² for all other rooms unless stated.

Prior to commencement of work:-

a) All existing foundations & lintels over openings which will have an increased loading, are to be exposed to check their load bearing capacity to full Local Authority satisfaction as agreed on site, & if found necessary to be amended to their full approval.

b) All existing drains which are to be used, are to be exposed to check position & depth is to be confirmed.

c) All existing drains which are to be built over are to be exposed & if found in sound condition to be encased in 150mm thick concrete, with 13mm thick compressable board movement joints in concrete at every pipe joint, maximum 5000L to full Local Authority satisfaction as agreed on site.

d) All existing services where needing to be altered or extended are to be clarified by the builders with the owners.

e) The contractor is to check all setting out and any discrepancies to be reported.

All work to be carried out in accordance with the latest Building Regulations and British Standards.

No work is to be carried out over adjoining land without the written permission of the owner of the adjoining land.

All lintels to be insulated to give U value of 1.2 w/m² K.

All glazing to be toughened glass to BS 6206.

Surface water taken to existing surface water drain which is to be exposed & outfall checked for suitability to full Local Authority satisfaction as agreed on site. If existing drains are found to be unsuitable for use, lay 100mm dia. Terracotta UPVC drain with 150mm surround of granular fill & laid to falls to new soakaway, sited not less than 5000mm from any building & constructed open chamber of a size to Local Authority satisfaction as determined on site, min 1 Cubic Metre.

Where any drain passes through a wall it is to have a concrete inspection cover and a minimum 50mm gap around the pipe with rigid insulation.

Lay minimum 100mm dia. UPVC ducts under new concrete floor to existing suspended floor levels.

©Copyright

Harry Bailey

ARCHITECTURAL DESIGNS

116 KINGS ROAD,

BIGGIN HILL,

KENT,

TN16 3ND

TEL: 01959 575720

Mob: 07885 756 808

email: hbailey@hotmail.co.uk

Client

Mr. & Mrs. S. Price

Job Title

H North Lane

HIGHAM

Drawing Title

EXISTING ELEVATIONS.

Scale

1/100 @ A3

Drawn by

Oct. 24


Drawn by

K.B.H.


Dwg No:

394/2

Rev.

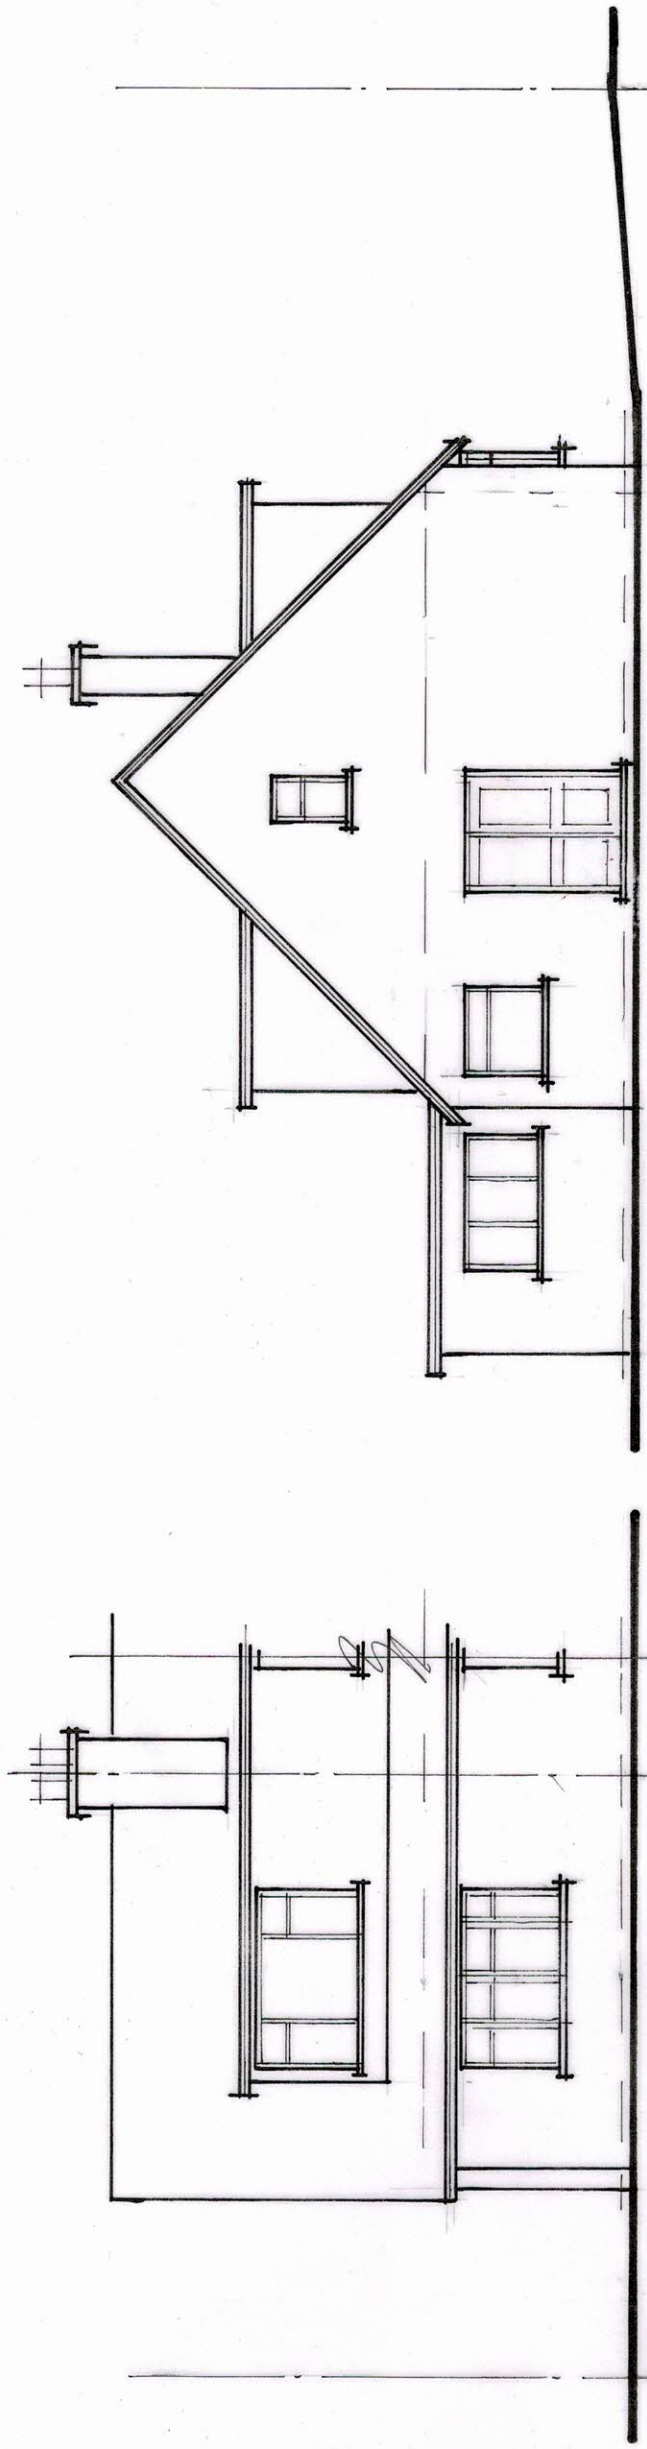

EXISTING SIDE ELEVATION.

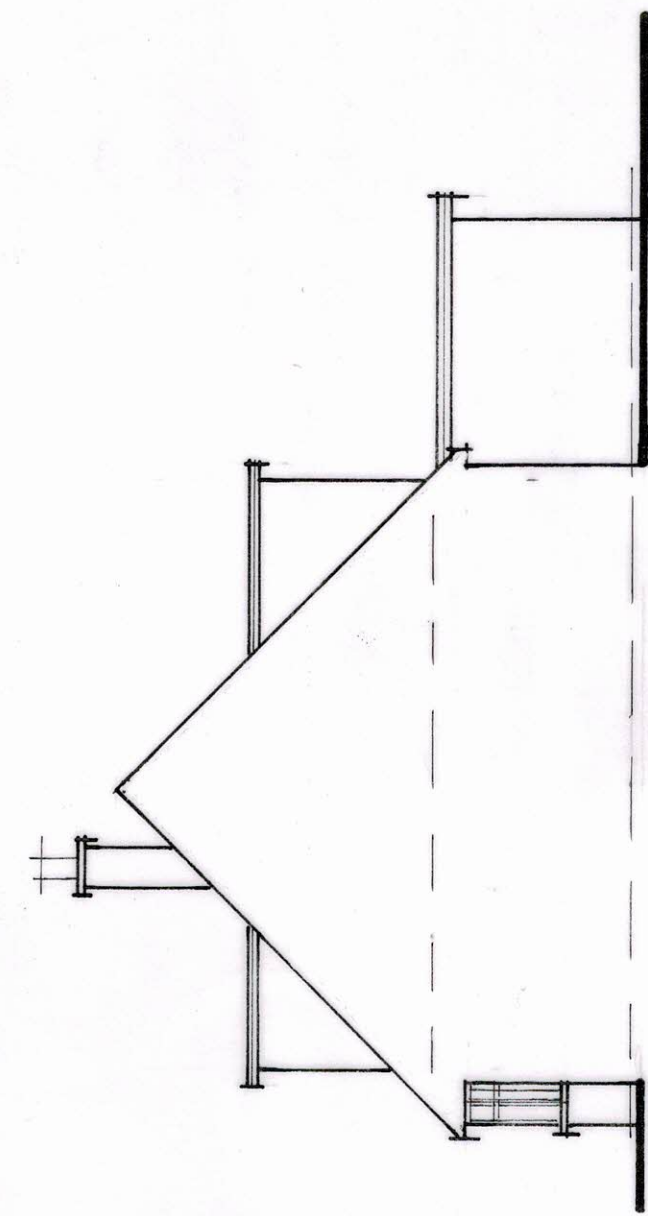

EXISTING SIDE ELEVATION.

Scale Bar

1:50

1m 2m 3m 4m 5m 6m 7m 8m

1:100

1m 2m 3m 4m 5m 6m 7m 8m